CORNER RECORD

Agency Index BK 23, PG 36
Document Number 20200080

City of Rocklin County of Placer, California

Brief Legal Description Radius point, Antelope Court, Antelope Oaks Unit No. 1, Bk. L of Maps, Pg. 86

Se 18

X

T. 11 N., R. 7 E., M.D.B.&M.

CORNER TYPE

- [ ] Government Corner
- [x] Control
- [ ] Meander
- [ ] Property
- [ ] Rancho
- [ ] Other

Date of Survey October 16, 2020

COORDINATES (Optional)

N. ____ E. ____
Elevation ____
Units [ ] Metric [ ] U.S. Survey Foot
Horizontal Datum ____
Zone ____ Epoch Date ____
Vertical Datum ____
[ ] Complies with Public Resources Code §§8801-8819
[ ] Complies with Public Resources Code §§8890-8902

PLS Act Ref.:	[ ] **8765(d)**	[x] **8771**	[ ] **8773**	[ ] **Other:**
Corner/ Monument:	[x] Left as found	[ ] Established	[ ] Rebuilt	[x] Pre-Construction
	[ ] Found and tagged	[ ] Reestablished	[x] Referenced	[ ] Post-Construction

Narrative of corner identified and monument as found, set, reset, replaced, or removed:
[ ] See sheet #2 for description(s):

Found railroad spike with punch at the centerline radius point for Antelope Court, as shown on Antelope Oaks Unit No. 1, Bk. L of Maps, Pg. 86 that could be damaged or destroyed by a proposed paving project. Monument was referenced as shown on page 2 of 2. The purpose of this Corner Record is to preserve the location of the monument prior to construction. No attempt was made to determine the relationship between the monument and boundary lines.

BOOK 23 OF CORNER RECORDS, PAGE 36

SURVEYOR'S STATEMENT

This Corner Record was prepared by me or under my direction in conformance with the Professional Land Surveyors' Act on January 14, 2021.

Signed ____ P.L.S. or R.C.E. No. P.L.S. 5914

LICENSED LAND SURVEYOR KEVIN A HEENEY NO.5914 Exp.12-31-2022 STATE of CALIFORNIA

COUNTY SURVEYOR'S STATEMENT

This Corner Record was received JANUARY 26, 2021
and examined and filed JANUARY 29, 2021.
Signed ____ P.L.S. or R.C.E. No. 8373
Title Deputy Co. Surveyor
County Surveyor's Comment

PROFESSIONAL LAND SURVEYOR BENJAMIN J. BARDAKJIAN No. 8373 EXP. 12-31-21 STATE OF CALIFORNIA

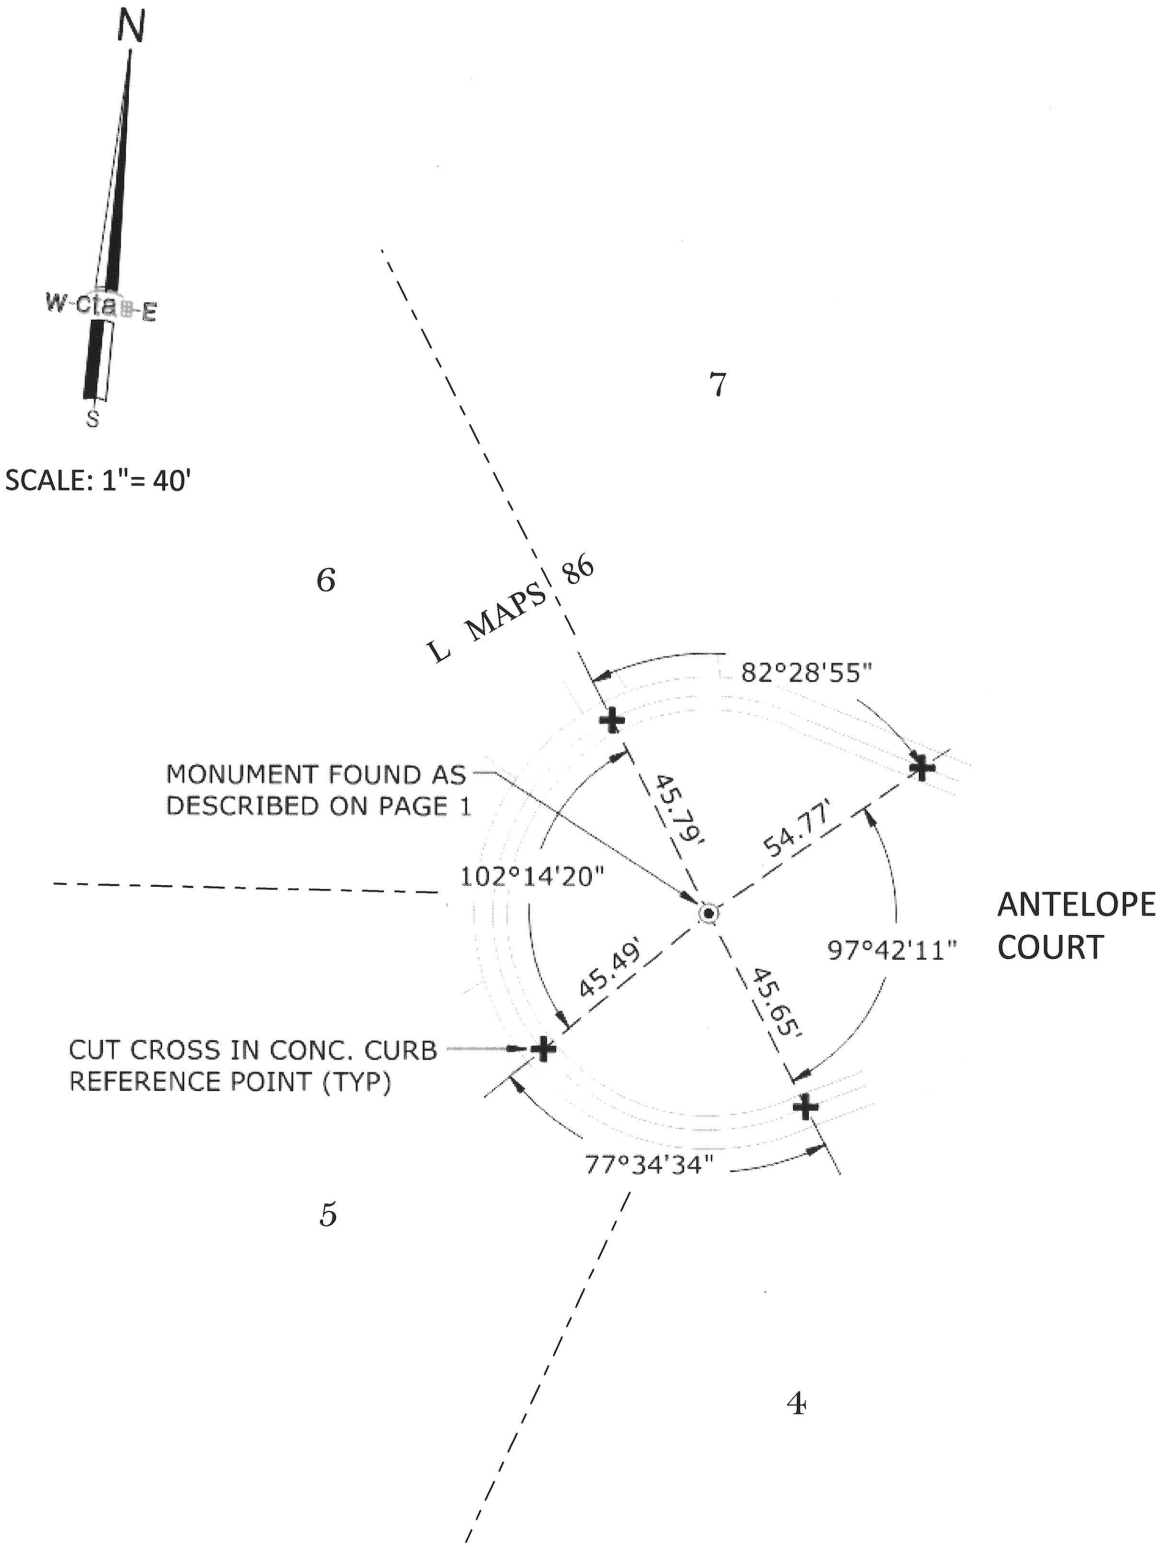

BOOK 23 OF CORNER RECORDS, PAGE 36