CORNER RECORD

Agency Index BK 23, PG 40

Document Number 20200084

City of Rocklin County of Placer, California

Brief Legal Description Centerline Antelope Way & Sweetwater Drive, Bk. L of Maps, Pg. 86

S . 18

X

T. 11 N., R. 7 E., M.D.B.& M.

CORNER TYPE

- [ ] Government Corner
- [ ] Meander
- [ ] Rancho
- [x] Control
- [ ] Property
- [ ] Other

Date of Survey October 16, 2020

COORDINATES (Optional)

N. E.

Elevation

Units [ ] Metric [ ] U.S. Survey Foot

Horizontal Datum

Zone Epoch Date

Vertical Datum

- [ ] Complies with Public Resources Code §§8801-8819
- [ ] Complies with Public Resources Code §§8890-8902

PLS Act Ref.:	[ ] **8765(d)**	[x] **8771**	[ ] **8773**	[ ] **Other:**
Corner/ Monument:	[x] Left as found	[ ] Established	[ ] Rebuilt	[x] Pre-Construction
	[ ] Found and tagged	[ ] Reestablished	[x] Referenced	[ ] Post-Construction

Narrative of corner identified and monument as found, set, reset, replaced, or removed:

[ ] See sheet #2 for description(s):

Found railroad spike with punch at the centerline of Antelope Way and at the centerline intersection of Antelope Way and Sweetwater Drive, as shown on Antelope Oaks Unit No. 1, Bk. L of Maps, Pg. 86 that could be damaged or destroyed by a paving project. Monuments were referenced as shown on page 2 of 2. The purpose of this Corner Record is to preserve the location of the monuments prior to construction. No attempt was made to determine the relationship between the monuments and boundary lines.

SURVEYOR'S STATEMENT

This Corner Record was prepared by me or under my direction in conformance with the Professional Land Surveyors' Act on January 14, 2021.

Signed P.L.S. or R.C.E. No. P.L.S. 5914

LICENSED LAND SURVEYOR KEVIN A HEENEY NO.5914 Exp.12-31-2022 STATE of CALIFORNIA

COUNTY SURVEYOR'S STATEMENT

This Corner Record was received JANUARY 26, 2021

and examined and filed JANUARY 29, 2021.

Signed P.L.S. or R.C.E. No. 8373

Title Deputy Co. Surveyor

County Surveyor's Comment

PROFESSIONAL LAND SURVEYOR BENJAMIN J. BARDAKJIAN No. 8373 EXP. 12-31-21 STATE OF CALIFORNIA

BOOK 23 OF CORNER RECORDS PAGE 40

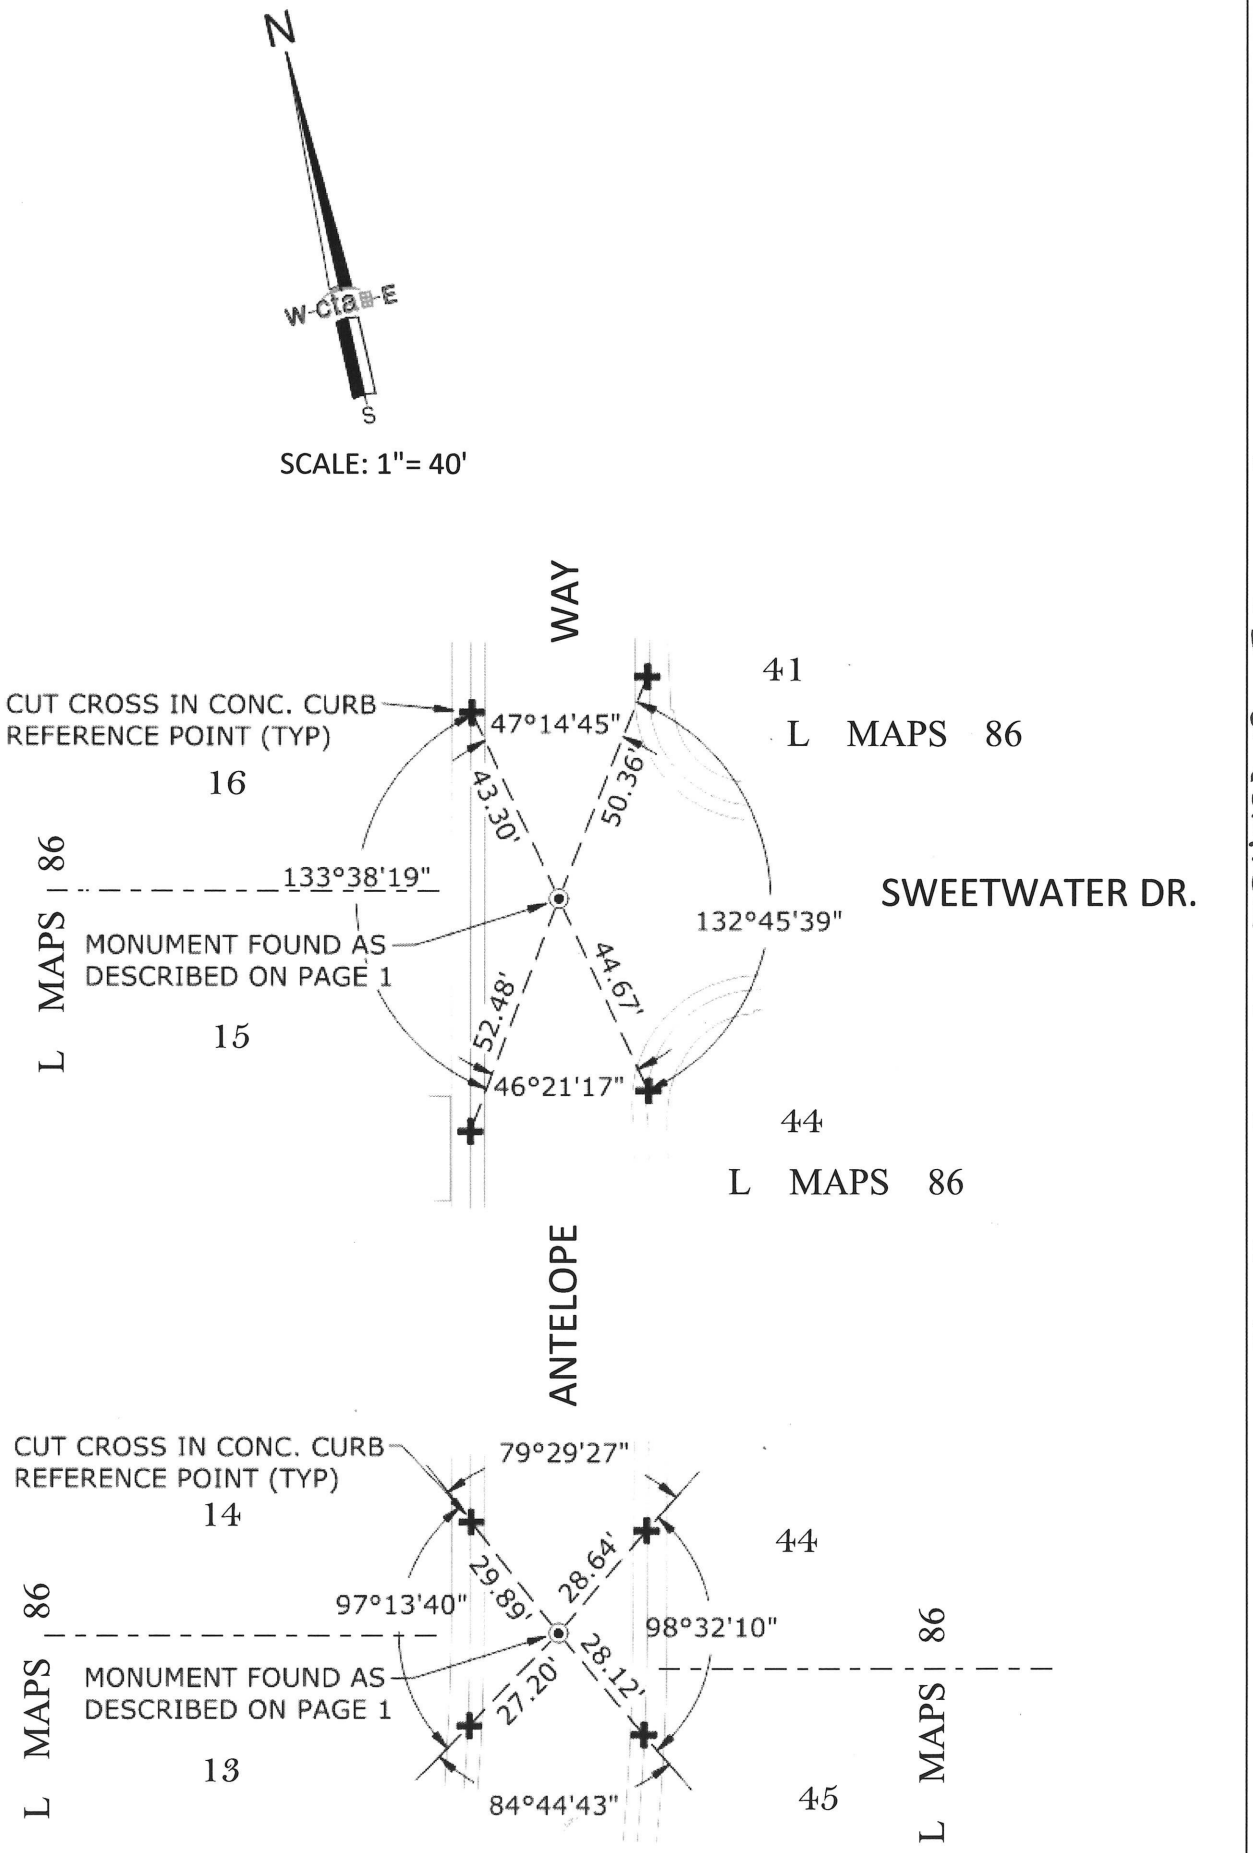

BOOK 23 OF CORNER RECORDS PAGE 40