CORNER RECORD

COUNTY OF PLACER T. 16N. R. 17E. M.D. MERIDIAN CALIFORNIA

CORNER TYPE: GOV'T. CORNER ☐ MEANDER ☐ RANCHO ☐ CONTROL ☐ OTHER ☑

CORNER IDENTIFICATION – DATE OF VISIT 4-26 19 89

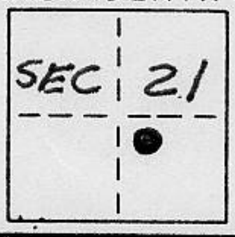

LOT 83 RIDGEWOOD HIGHLANDS NO. 2
BOOK "F" OF MAPS PAGE 52

CORNER – LEFT AS FOUND ☐ FOUND AND TAGGED ☐ REESTABLISHED OBLITERATED CORNER ☑ REBUILT ☐

PHYSICAL DESCRIPTION OF CORNER FOUND: EVIDENCE AND METHOD USED TO IDENTIFY OR REESTABLISH

● = FOUND 5/8" REBAR W/PLASTIC CAP STAMPED R.C.E. 20257

◐ = FOUND 1/2" GALV. IRON PIPE

PHYSICAL DESCRIPTION OF MONUMENTS REBUILT OR PERPETUATED

○ = SET 3/4" IRON PIPE W/PLASTIC PLUG STAMPED L.S. 5549

B00

BOOK 2, CORNER RECORDS, PAGE 110

CALIFORNIA COORDINATE SYSTEM ORDER: FIRST ☐ SECOND ☐ THIRD ☐

STATIONS USED: NGS (USC & GS) ☐ STATE ☐ COUNTY ☐ OTHER ☐ STATION _____ STATION _____

ZONE _____ ELEVATION _____ NORTHINGS (Y) _____ EASTINGS (X) _____

SKETCH: (Include reference tie or witness points, remarks and topo of area)

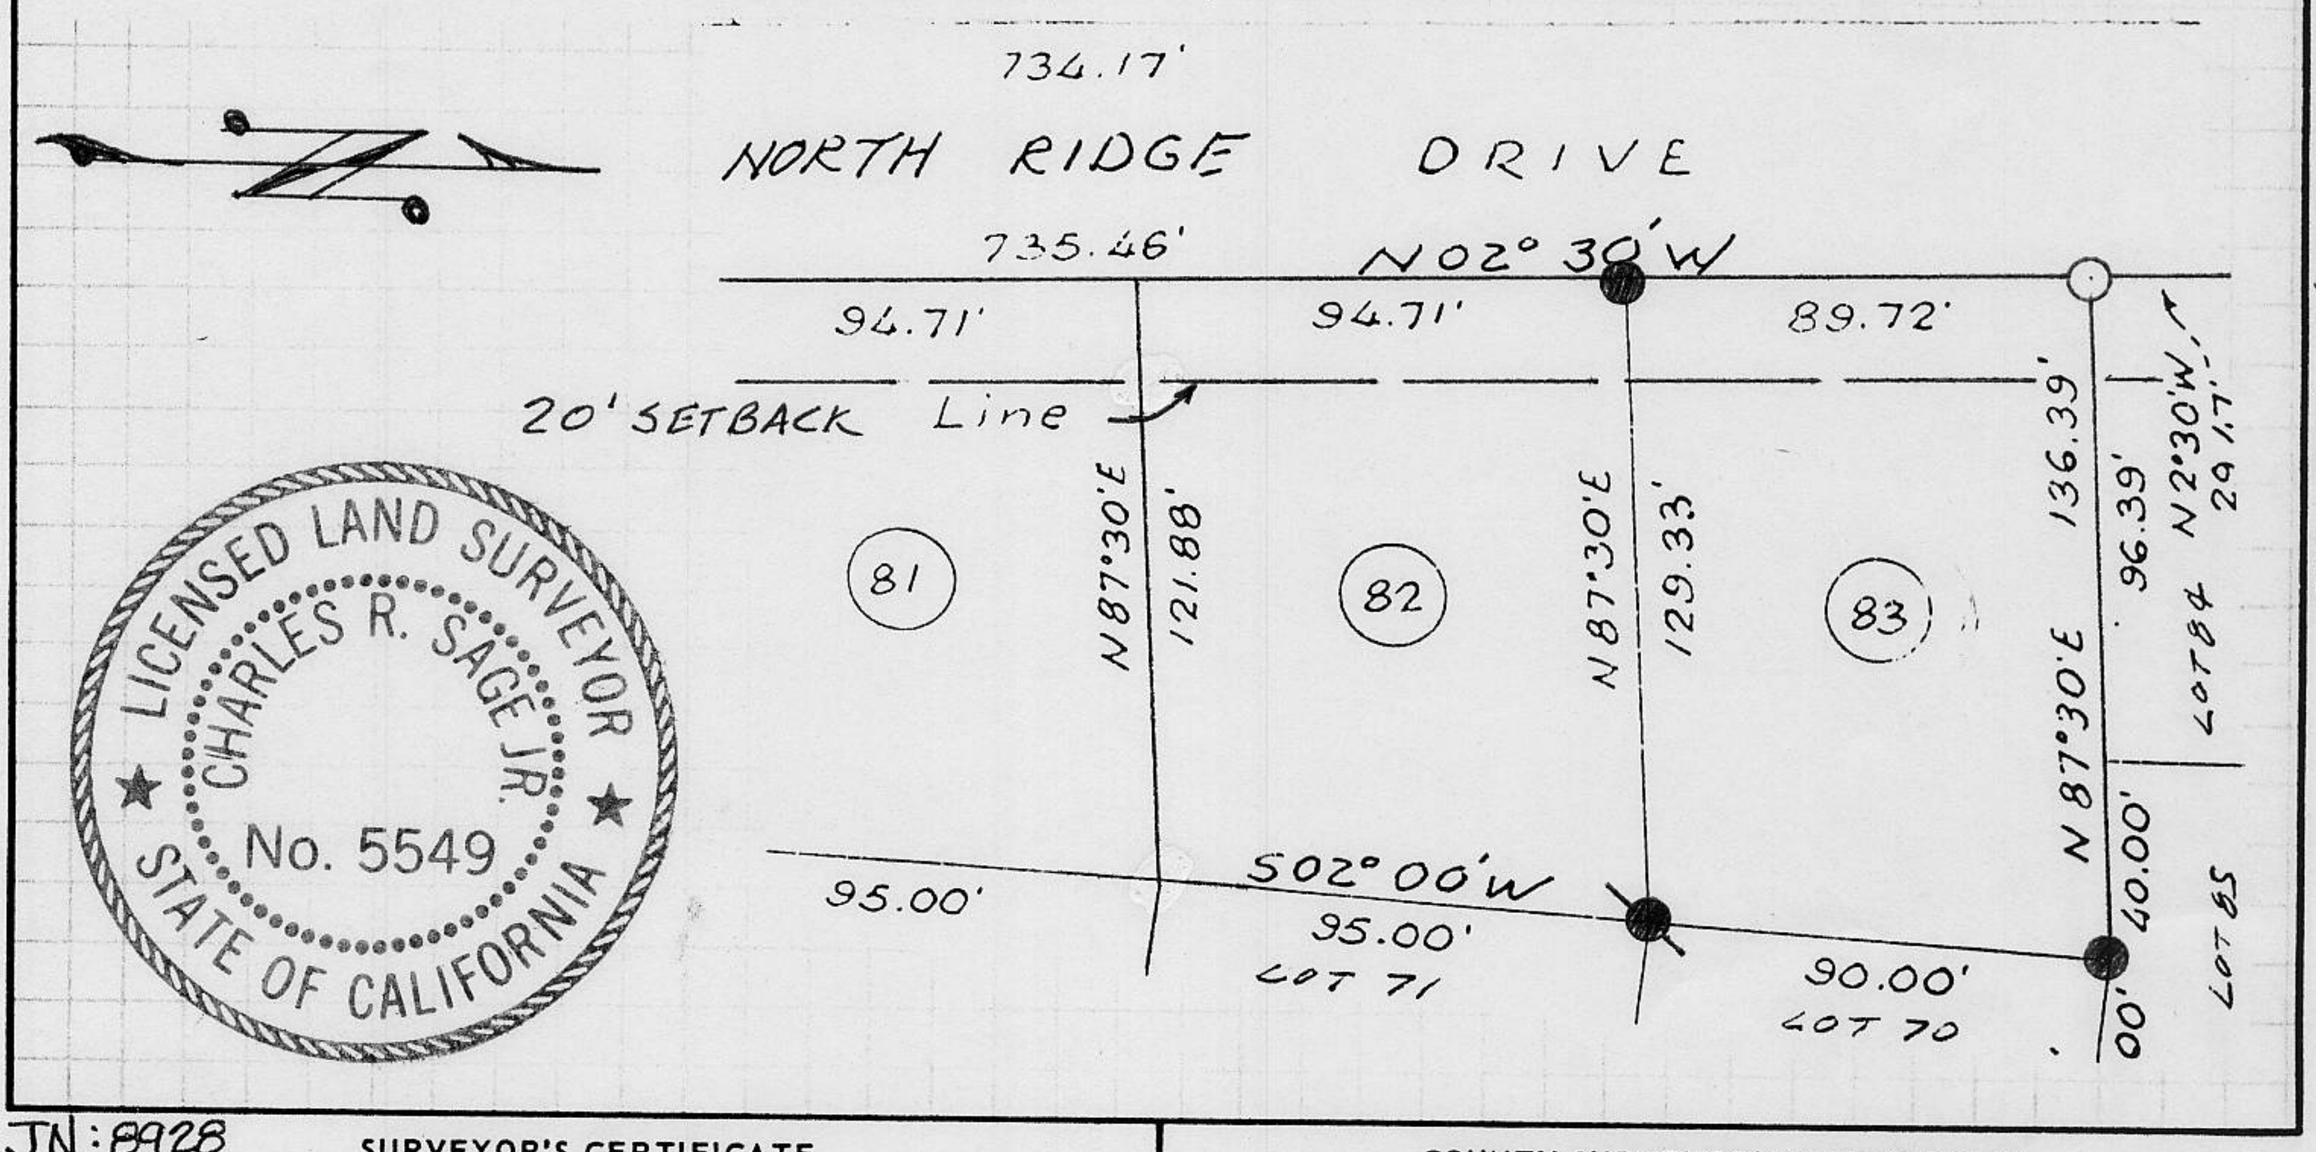

JN: 8928

SURVEYOR'S CERTIFICATE

THIS CORNER RECORD WAS PREPARED BY ME OR UNDER MY DIRECTION IN CONFORMANCE WITH THE LAND SURVEYORS ACT ON MAY 1 19 89

SIGNED: Charles R. Sage Jr.

L.S. or R.C.E. No.: L.S. 5549 EXP. 6-30-89

SEAL

JN 8928

COUNTY SURVEYOR'S CERTIFICATE

THIS CORNER RECORD WAS RECEIVED FEBRUARY 19 1990

AND EXAMINED AND FILED JANUARY 9 19 92

BY: Bari L. McDaniel

TITLE: DEPUTY COUNTY SURVEYOR

DOCUMENT No. _____

STATEMENT ON BACK OF SHEET YES ☐ NO ☐