(For County Use Only)

CORNER RECORD

COUNTY OF PLACER T. 15N. R. 17E. MOUNT DIABLO MERIDIAN CALIFORNIA

CORNER TYPE: GOV'T. CORNER ☐ MEANDER ☐ RANCHO ☐ CONTROL ☐ OTHER ☒

CORNER IDENTIFICATION — DATE OF VISIT NOV 8 1991

7 CATHEDRAL FOREST SUBD. - 'H' MAPS 12

CORNER — LEFT AS FOUND ☐ FOUND AND TAGGED ☐ REESTABLISHED OBLITERATED CORNER ☒ REBUILT ☐

PHYSICAL DESCRIPTION OF CORNER FOUND; EVIDENCE AND METHOD USED TO IDENTIFY OR REESTABLISH

◎ FOUND MONUMENT AS NOTED

PHYSICAL DESCRIPTION OF MONUMENTS REBUILT OR PERPETUATED

◎ SET 5/8" REBAR WITH PLASTIC CAP "LS 4976"

CALIFORNIA COORDINATE SYSTEM ORDER: FIRST ☐ SECOND ☐ THIRD ☐

STATIONS USED: NGS (USC & GS) ☐ STATE ☐ COUNTY ☐ OTHER ☐ STATION _____ STATION _____

ZONE _____ ELEVATION _____ NORTHINGS (Y) _____ EASTINGS (X) _____

(Fold)

SKETCH: (Include reference tie or witness points, remarks and topo of area)

DIMENSIONS SHOWN HEREON ARE RECORD AND MEASURED.

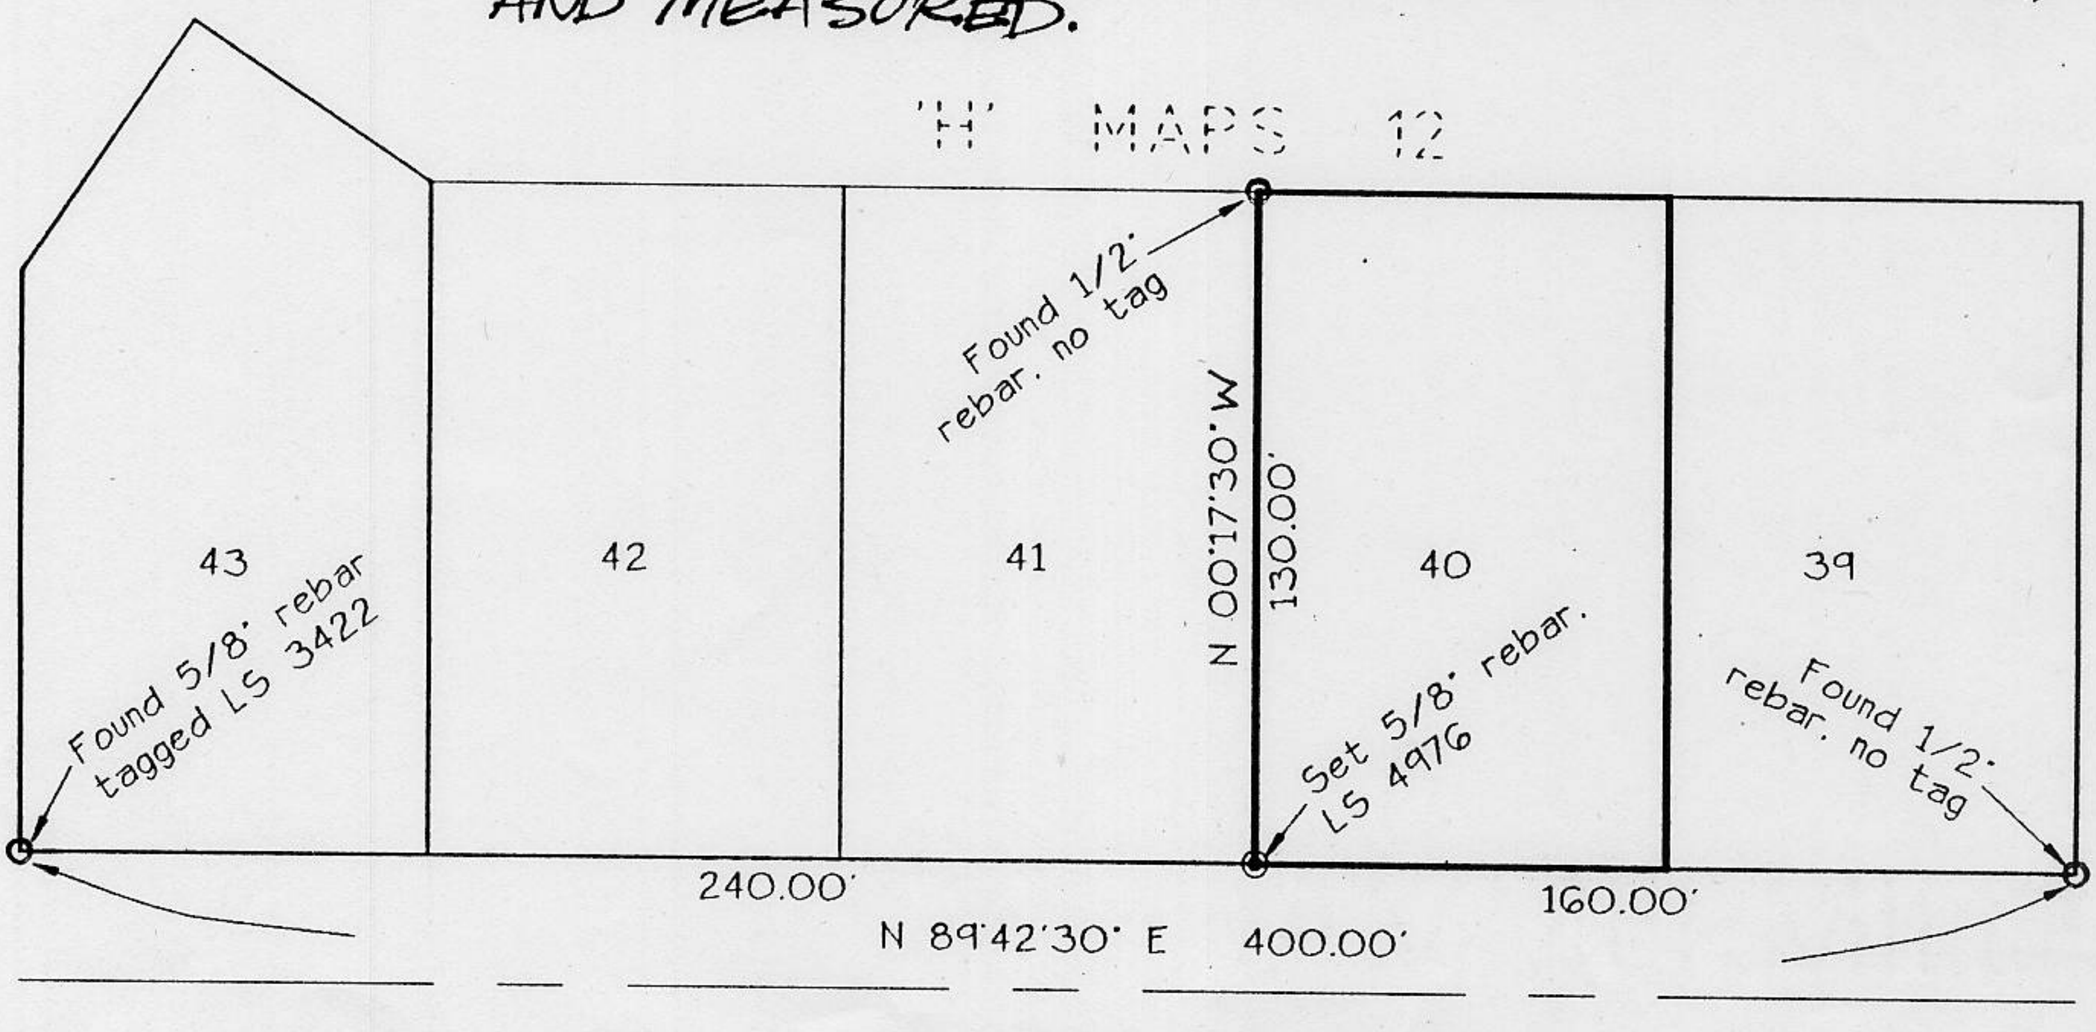

Book 2, Corner Records, Page 113

SURVEYOR'S CERTIFICATE

THIS CORNER RECORD WAS PREPARED BY ME OR UNDER MY DIRECTION IN CONFORMANCE WITH THE LAND SURVEYORS ACT ON NOV. 13 1991.

SIGNED: Mark D. Filsinger

L.S. or R.C.E. No.: 4976

LICENSED LAND SURVEYOR MARK D. FILSINGER EXP. 12/31/93 No. 4976 STATE OF CALIFORNIA SEAL

COUNTY SURVEYOR'S CERTIFICATE

THE CORNER RECORD WAS RECEIVED DECEMBER 13 1991

AND EXAMINED AND FILED FEBRUARY 11 1992

BY: Barbara L. McDaniel

TITLE: DEPUTY COUNTY SURVEYOR

DOCUMENT No. _____

STATEMENT ON BACK OF SHEET

YES ☐ NO ☒