# CORNER RECORD

COUNTY OF PLACER T. 17 N. R. 14 E. M.D. MERIDIAN CALIFORNIA

CORNER TYPE: GOV'T. CORNER ☐ MEANDER ☐ RANCHO ☐ CONTROL ☐ OTHER ☒

CORNER IDENTIFICATION – DATE OF VISIT October 22, 1991

SEC 27

LOT 106 SERENE LAKES UNIT #5 & #6

BOOK "J" OF MAPS AT PAGE 67

CORNER – LEFT AS FOUND ☐ FOUND AND TAGGED ☐ REESTABLISHED OBLITERATED CORNER ☒ REBUILT ☐

PHYSICAL DESCRIPTION OF CORNER FOUND: EVIDENCE AND METHOD USED TO IDENTIFY OR REESTABLISH

● FOUND 5/8" REBAR, NO REFERENCE

FOUND 1/2" REBAR WITH PLASTIC CAP, STAMPED L.S. 3332

FOUND RAILROAD SPIKE, PER BK. J OF MAPS PG. 67

PHYSICAL DESCRIPTION OF MONUMENTS REBUILT OR PERPETUATED

○ SET 3/4" IRON PIPE WITH PLASTIC PLUG, STAMPED L.S. 5549

☒ SET CHISEL CROSS ON WATER BOX RIM

CALIFORNIA COORDINATE SYSTEM ORDER: FIRST ☐ SECOND ☐ THIRD ☐

STATIONS USED: NGS (USC & GS) ☐ STATE ☐ COUNTY ☐ OTHER ☐ STATION _____ STATION _____

ZONE _____ ELEVATION _____ NORTHINGS (Y) _____ EASTINGS (X) _____

SKETCH: (Include reference tie or witness points, remarks and topo of area)

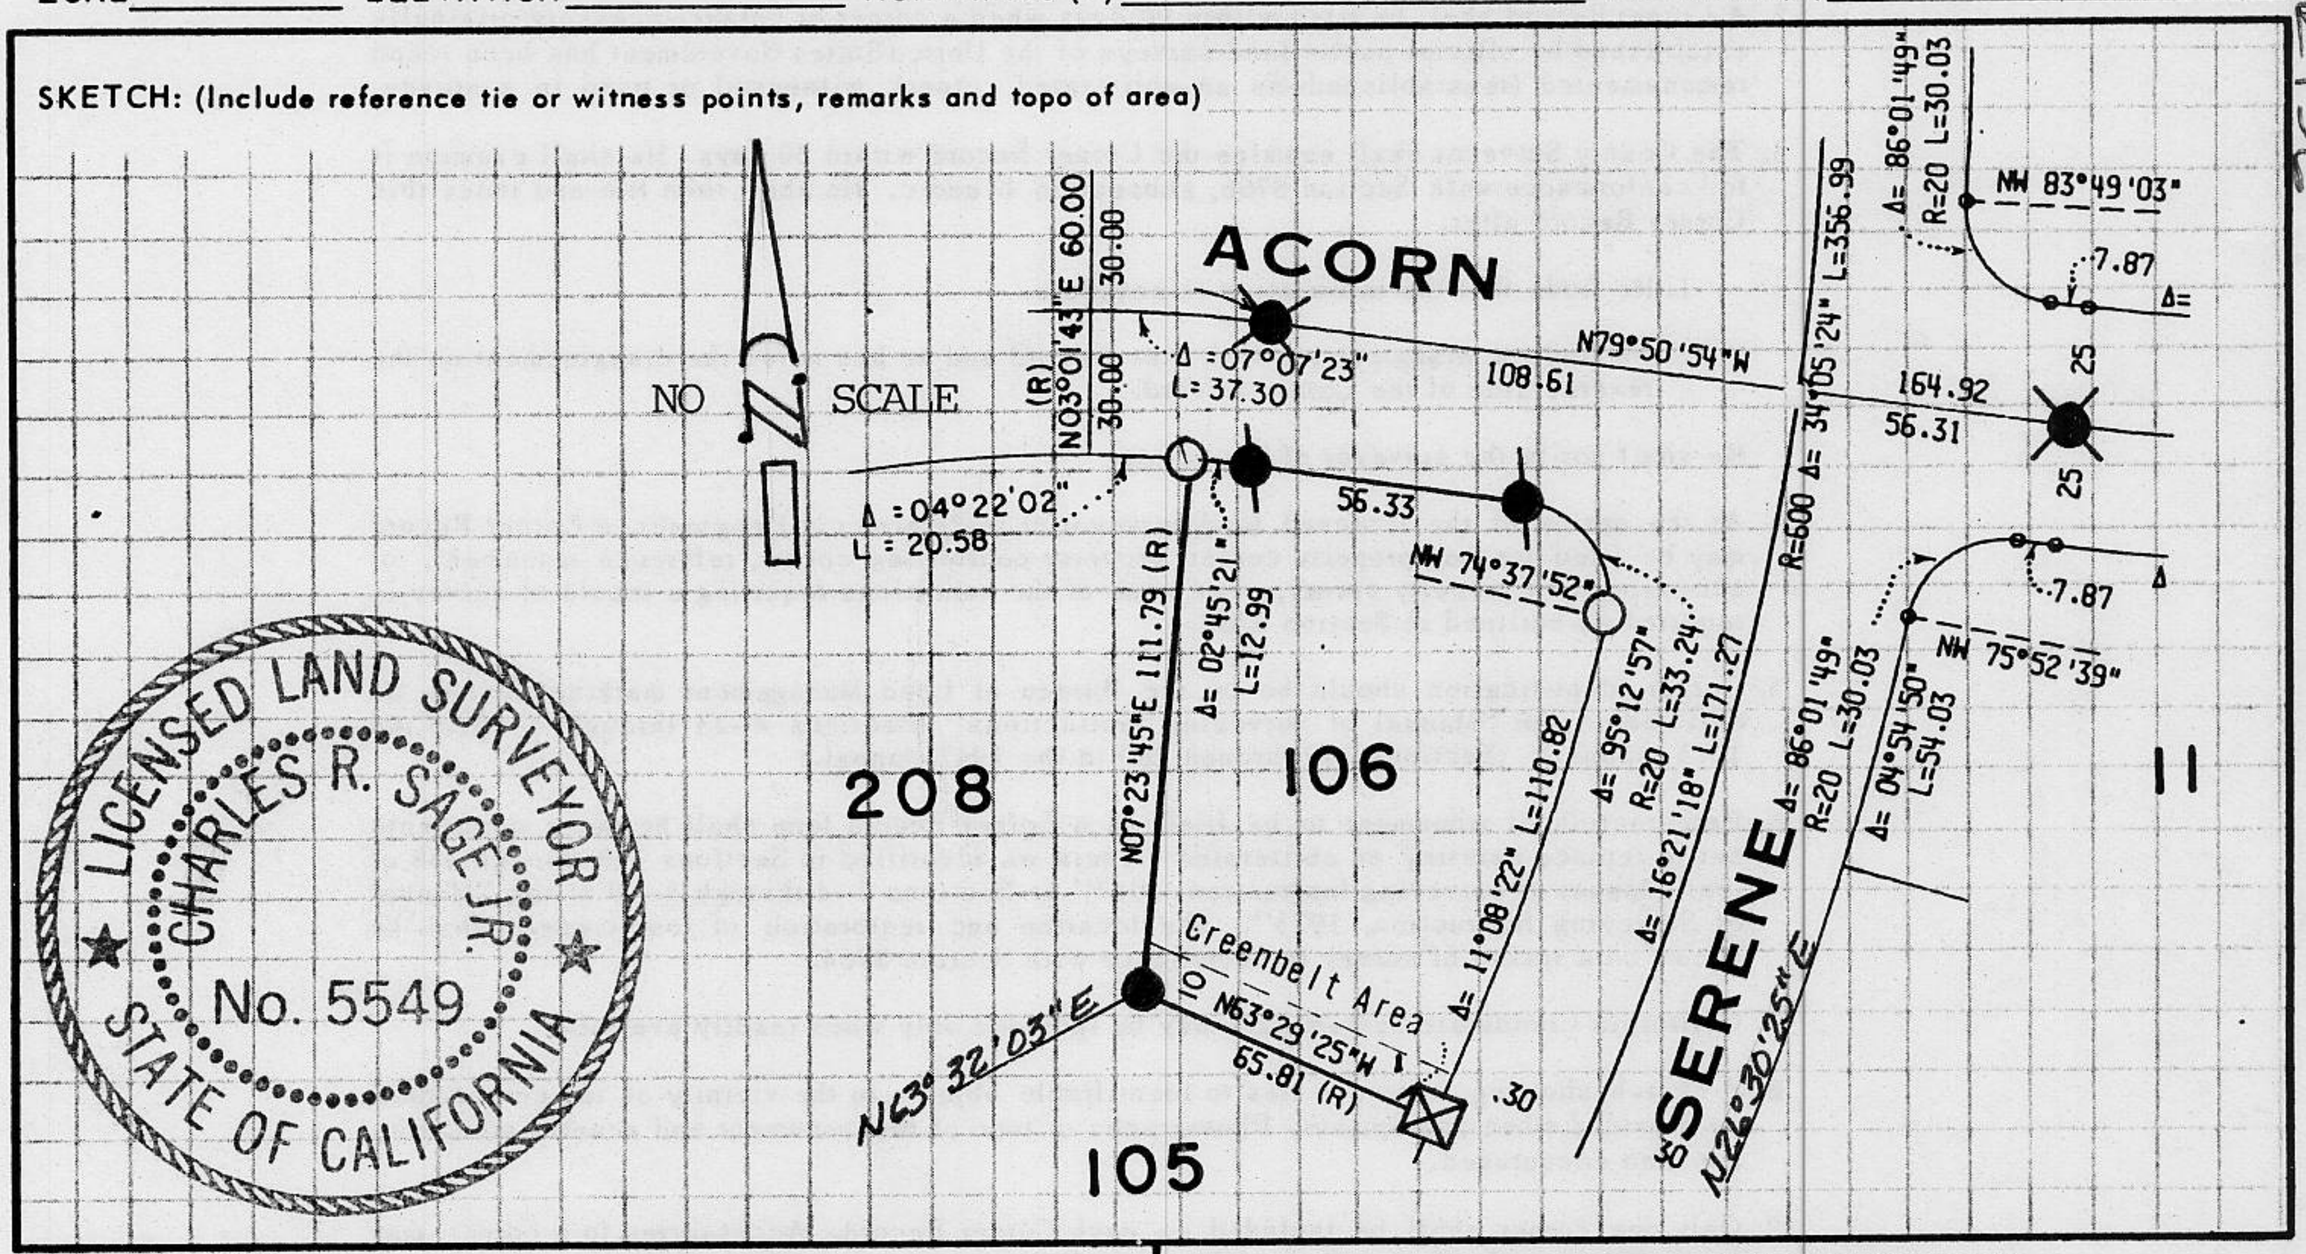


LICENSED LAND SURVEYOR
CHARLES R. SAGE JR.
No. 5549
STATE OF CALIFORNIA

JN: #91173

**SURVEYOR'S CERTIFICATE**

THIS CORNER RECORD WAS PREPARED BY ME OR UNDER MY DIRECTION IN CONFORMANCE WITH THE LAND SURVEYORS ACT ON 10/28 1991

SIGNED: Charles R. Sage Jr.

L.S. or R.C.E. No.: L.S. 5549 Exp. 06/30/93

SEAL

**COUNTY SURVEYOR'S CERTIFICATE**

THIS CORNER RECORD WAS RECEIVED 12/15 1991

AND EXAMINED AND FILED 6/5 1992

BY: Bari J. McDaniel

TITLE: DEPUTY COUNTY SURVEYOR

DOCUMENT No. _____

STATEMENT ON BACK OF SHEET YES ☐ NO ☑

Book 2, CORNER RECORDS, PAGE 136