CORNER RECORD

COUNTY OF PLACER T. 16 N R. 17 E M.D. MERIDIAN CALIFORNIA

CORNER TYPE: GOV'T. CORNER ☐ MEANDER ☐ RANCHO ☐ CONTROL ☐ OTHER ☑

CORNER IDENTIFICATION – DATE OF VISIT 7-15-88 19____

SEC. 28

LOT 35 FULTON ACRES
BOOK "D" OF MAPS PAGE 93

CORNER – LEFT AS FOUND ☑ FOUND AND TAGGED ☐ REESTABLISHED OBLITERATED CORNER ☑ REBUILT ☐

PHYSICAL DESCRIPTION OF CORNER FOUND: EVIDENCE AND METHOD USED TO IDENTIFY OR REESTABLISH

■ = FOUND 2"x2" CEDAR HUB W/ LOT NOS SCRIBED

● = FOUND 1/2" REBAR W/ COPPER BAND STAMPED L.S. 2515

PHYSICAL DESCRIPTION OF MONUMENTS REBUILT OR PERPETUATED

○ = SET 3/4" IRON PIPE W/ PLASTIC PLUG STAMPED L.S. 5549

⊗ = SET 6" SPIKE W/ ALUM. WASHER STAMPED L.S. 5549

CALIFORNIA COORDINATE SYSTEM ORDER: FIRST ☐ SECOND ☐ THIRD ☐

STATIONS USED: NGS (USC & GS) ☐ STATE ☐ COUNTY ☐ OTHER ☐ STATION _____ STATION _____

ZONE _____ ELEVATION _____ NORTHINGS (Y) _____ EASTINGS (X) _____

SKETCH: (Include reference ti… …s, remarks and topo of area)

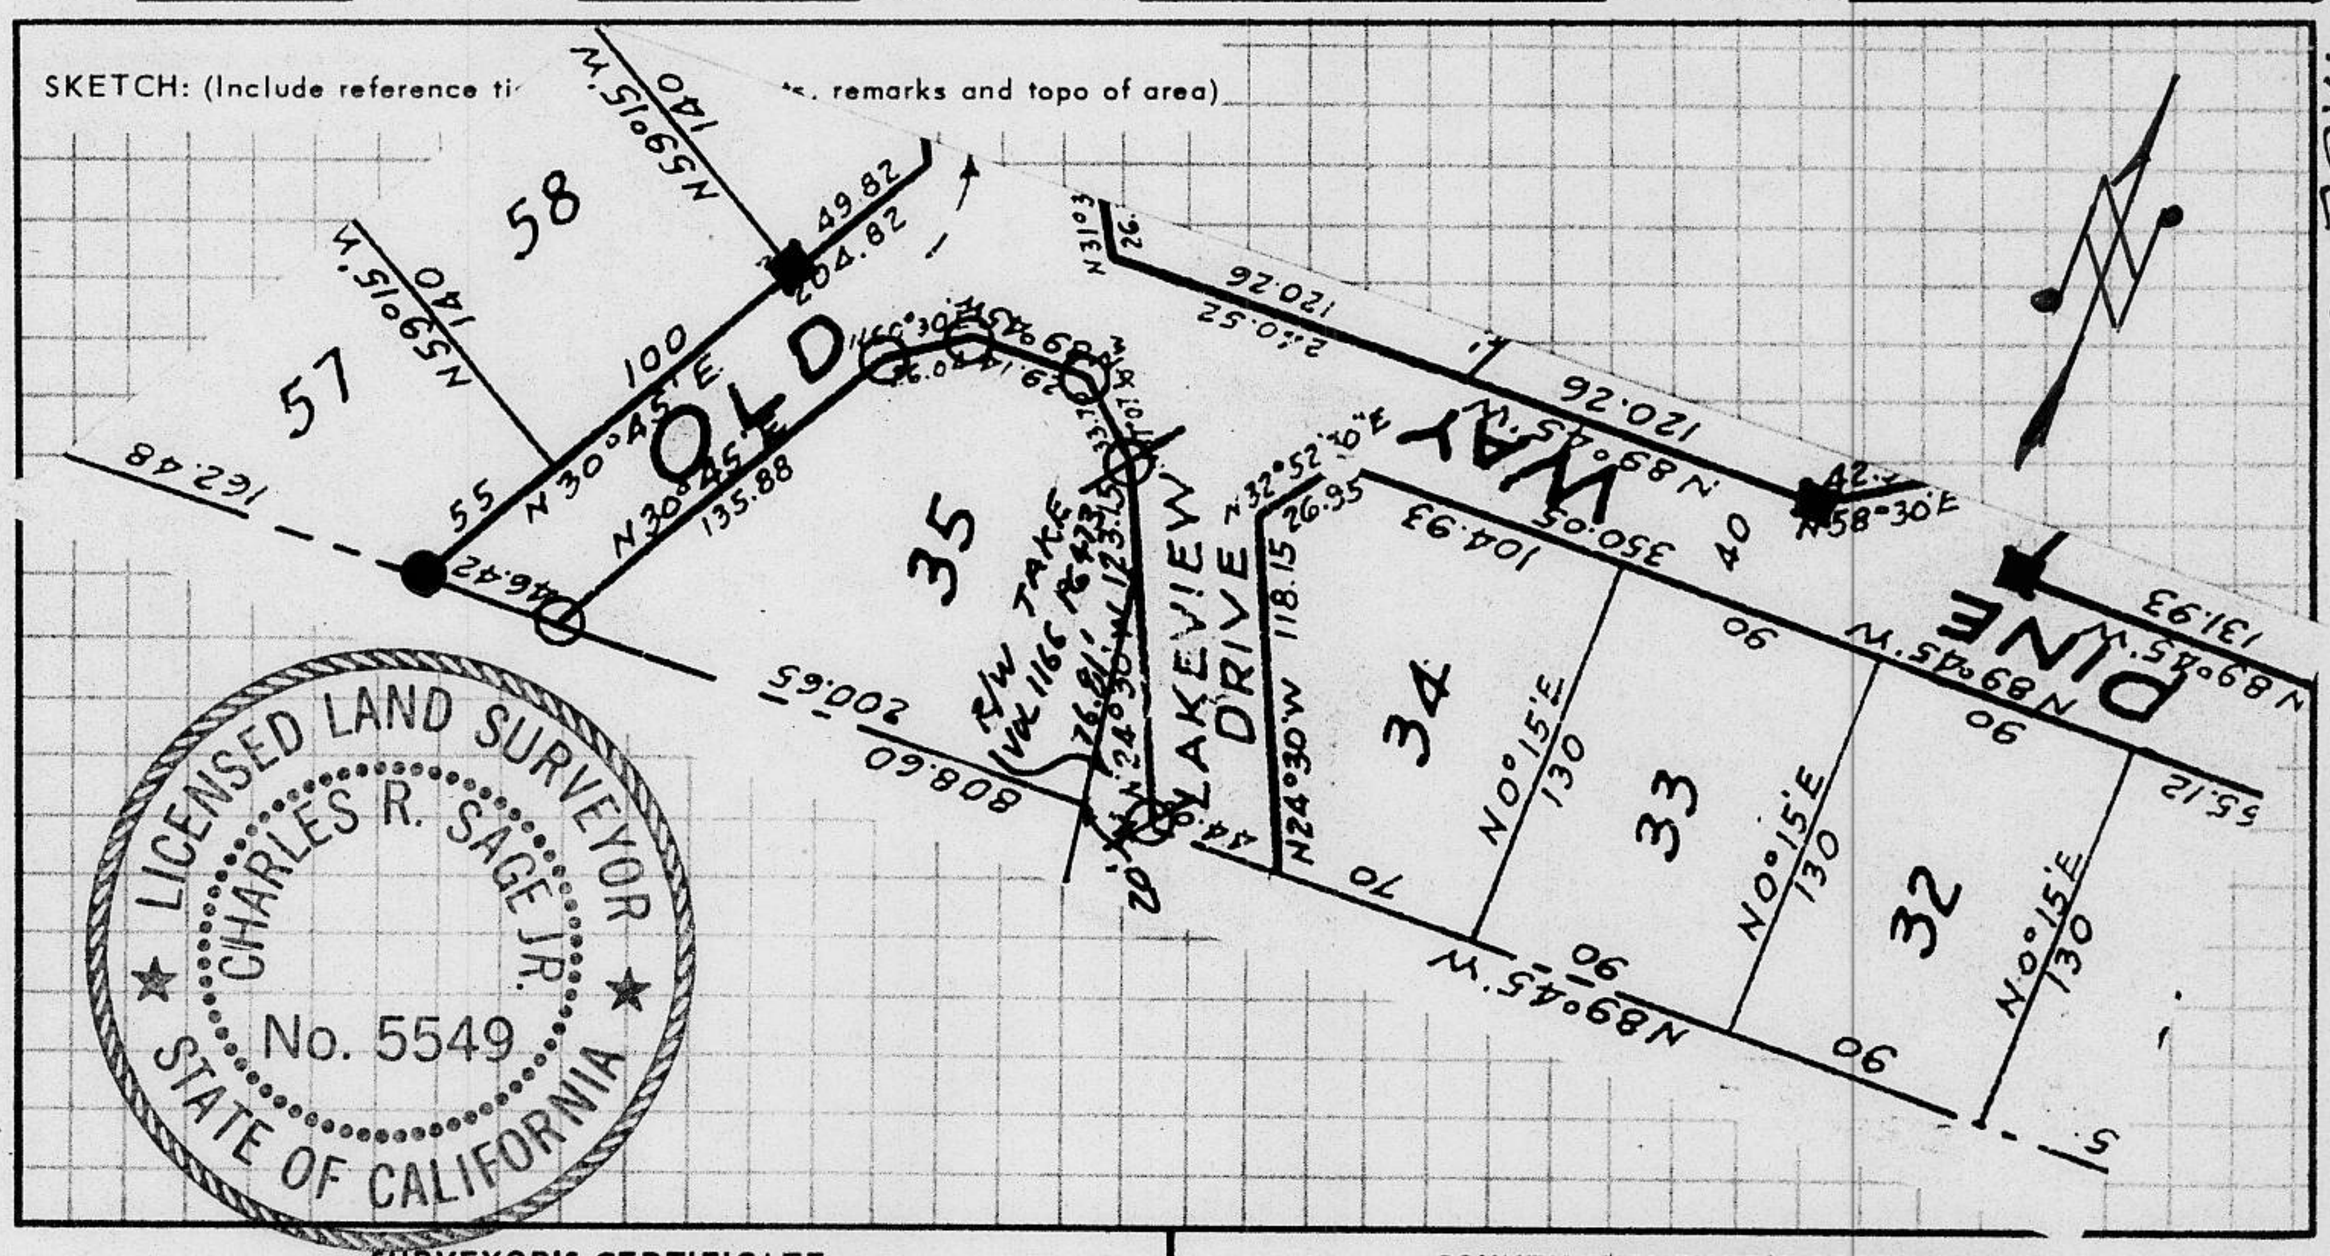

SURVEYOR'S CERTIFICATE

THIS CORNER RECORD WAS PREPARED BY ME OR UNDER MY DIRECTION IN CONFORMANCE WITH THE LAND SURVEYORS ACT ON 7-29 19 88

SIGNED: Charles R. Sage Jr.

L.S. or R.C.E. No.: L.S. 5549 EXP. 6-30-89

SEAL

COUNTY SURVEYOR'S CERTIFICATE

THIS CORNER RECORD WAS RECEIVED 12/15 19 91

AND EXAMINED AND FILED 6/8 19 92

BY: Bari L. McDaniel

TITLE: DEPUTY COUNTY SURVEYOR

DOCUMENT No. _____

STATEMENT ON BACK OF SHEET YES ☐ NO ☑

JN: 8880

Book 3, Corner Records, Page 52