CORNER RECORD

COUNTY OF PLACER T. 10 N R. 7 E MDM MERIDIAN CALIFORNIA

CORNER TYPE: GOV'T. CORNER ☐ MEANDER ☐ RANCHO ☐ CONTROL ☐ OTHER ☒ PROPERTY CORNER

CORNER IDENTIFICATION – DATE OF VISIT JULY 2 19 92

14

CORNER – LEFT AS FOUND ☐ FOUND AND TAGGED ☐ REESTABLISHED OBLITERATED CORNER ☐ REBUILT ☒

PHYSICAL DESCRIPTION OF CORNER FOUND: EVIDENCE AND METHOD USED TO IDENTIFY OR REESTABLISH

FOUND RAILROAD SPIKE IN CENTERLINE OF MAC DUFF DRIVE AND IN THE CENTERLINE OF OAK LEAF WAY AS SHOWN IN SKETCH.

FOUND 1/2" REBAR NEAR SOUTHEAST CORNER AS SHOWN IN SKETCH.

PHYSICAL DESCRIPTION OF MONUMENTS REBUILT OR PERPETUATED

SET 3/4" CAPPED REBAR STAMPED L.S. 5109 AT SOUTHWEST CORNER OF LOT 51 (K MAPS 60).

CALIFORNIA COORDINATE SYSTEM ORDER: FIRST ☐ SECOND ☐ THIRD ☐

STATIONS USED: NGS (USC & GS) ☐ STATE ☐ COUNTY ☐ OTHER ☐ STATION _____ STATION _____

ZONE _____ ELEVATION _____ NORTHINGS (Y) _____ EASTINGS (X) _____

SKETCH: (Include reference tie or witness points, remarks and topo of area)

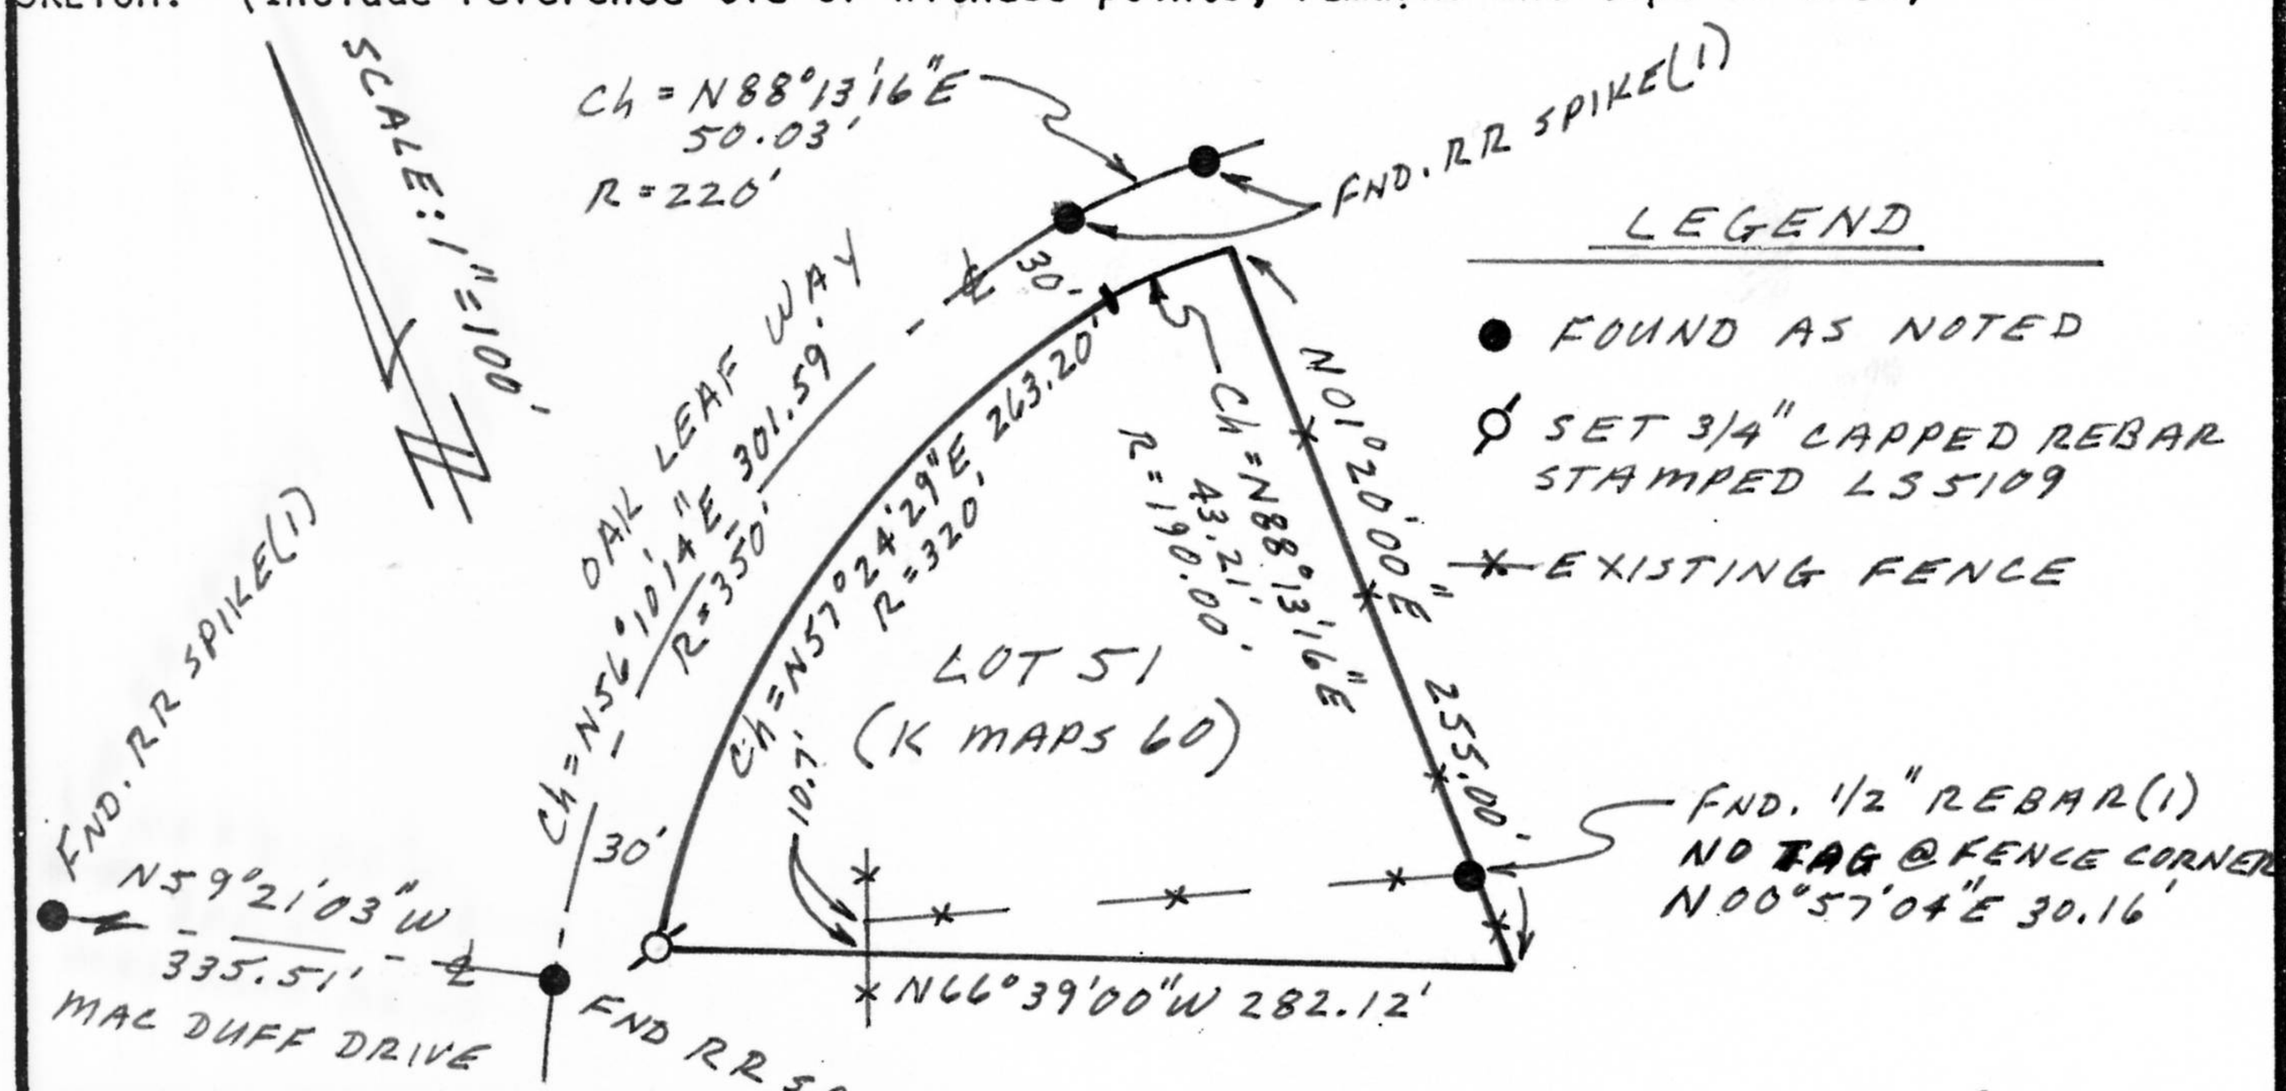

920031

Book 3, CORNER RECORDS, PAGE 76

SURVEYOR'S CERTIFICATE

THIS CORNER RECORD WAS PREPARED BY ME OR UNDER MY DIRECTION IN CONFORMANCE WITH THE LAND SURVEYORS ACT ON JULY 6 19 92

SIGNED: Gerald D Dishington

L.S. or R.C.E. No.: L.S. 5109

SEAL

LICENSED LAND SURVEYOR GERALD D. DISHINGTON No. 5109 EXP. 6-95 STATE OF CALIFORNIA

COUNTY SURVEYOR'S CERTIFICATE

THIS CORNER RECORD WAS RECEIVED 7/8 19 92

AND EXAMINED AND FILED 7/22 19 92

BY: Bari L. McDaniel

TITLE: DEPUTY COUNTY SURVEYOR

DOCUMENT No. _____

STATEMENT ON BACK OF SHEET YES ☐ NO ☒