CORNER RECORD

Document Number _____

City of _____ County of PLACER, California

Brief Legal Description LOT 2 BLK 2 CEDAR FLAT SUBDIVISION H/MAPS/82

T 16N

28

R 17E MDM

CORNER TYPE

Government Corner ☐ Control ☐
Meander ☐ Property ☒
Rancho ☐ Other ☐
Date of Survey _____

COORDINATES *(Optional)*

N. _____
E. _____
Zone _____ Datum _____
Elev. _____

Corner — Left as found ☐ Found and tagged ☐ Established ☐ Reestablished ☒ Rebuilt ☐

Identification and type of corner found: Evidence used to identify or procedure used to establish or reestablish the corner:

SEE PAGE 2 OF 2

A description of the physical condition of the monument as found and as set or reset:

SEE PAGE 2 OF 2

SURVEYOR'S STATEMENT

This Corner Record was prepared by me or under my direction in conformance with the Land Surveyors' Act on JULY 16 19 92.

Signed [signature] L.S. or R.C.E. Number 6460

PROFESSIONAL LAND SURVEYOR JAMES RAY ALLEN No. 6460 SEAL Exp. 3/31/95 STATE OF CALIFORNIA

COUNTY SURVEYOR'S STATEMENT

This Corner Record was received _____ 19 ___ and examined and filed December 30 1992.

Signed Lani L. McDaniel Title DEPUTY COUNTY SURVEYOR

SEAL

County Surveyor's Comment _____

Book 3, Corner Records, Page 104

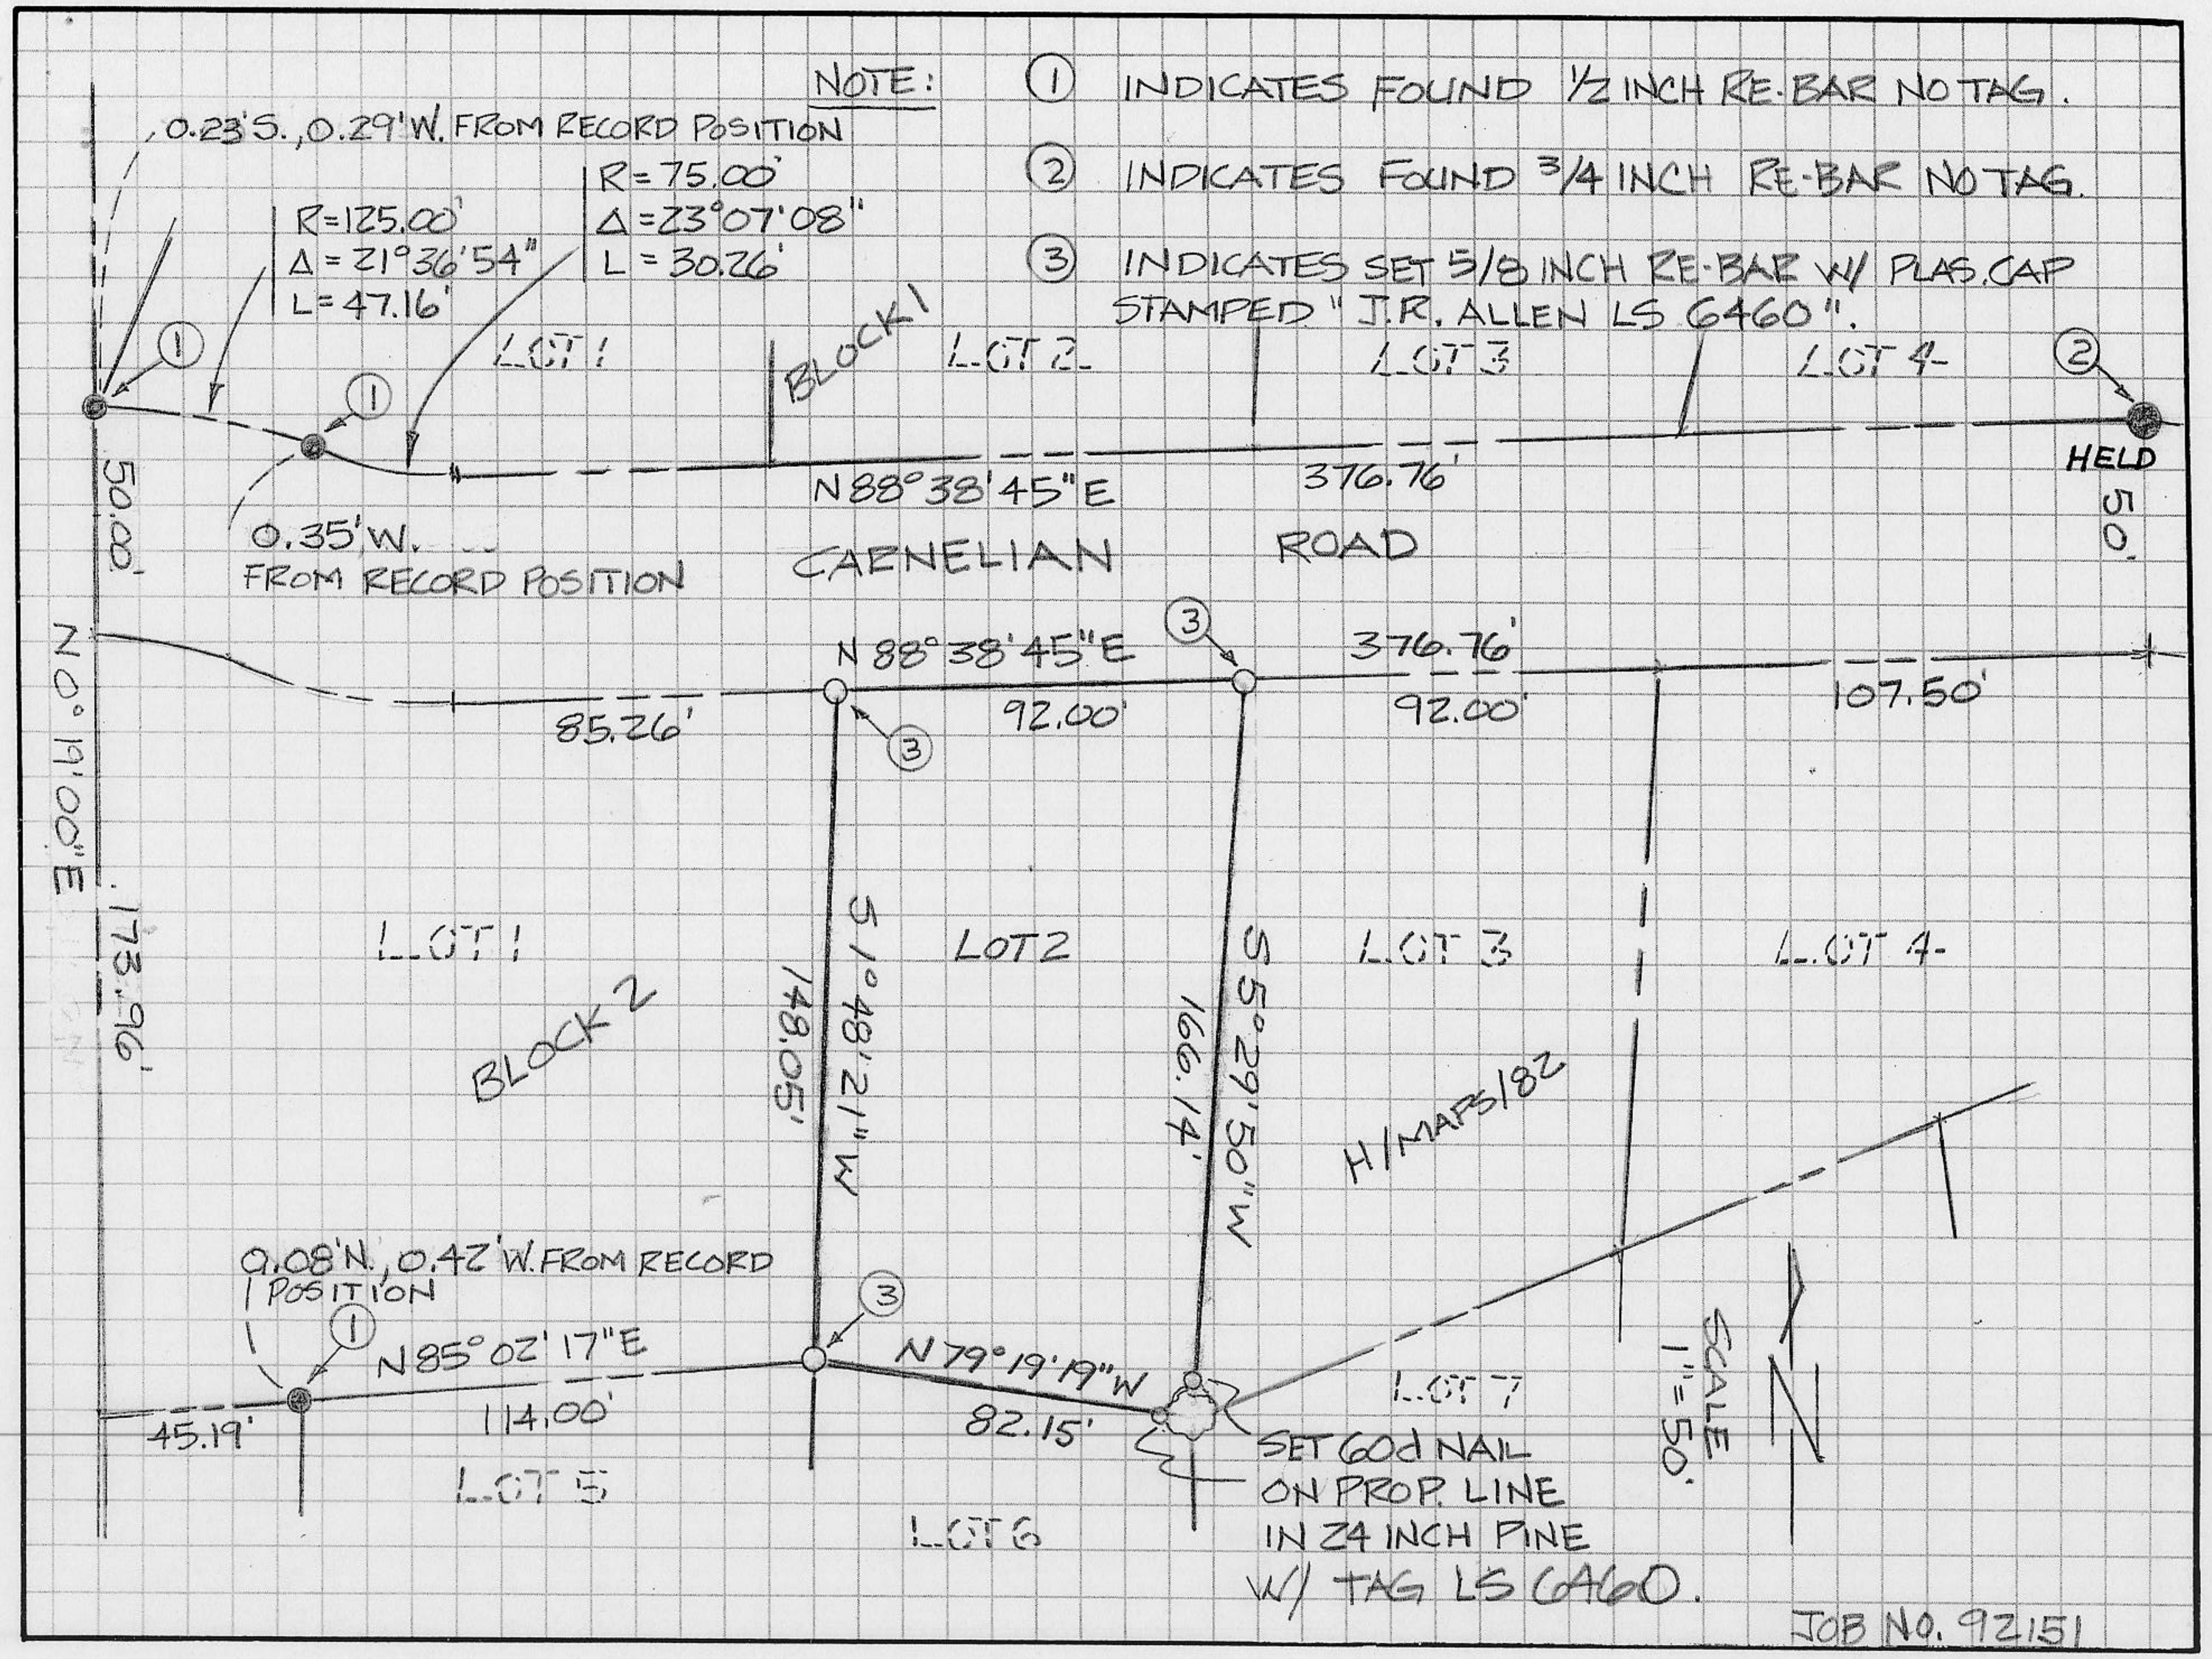
NOTE:
① INDICATES FOUND 1/2 INCH RE-BAR NO TAG.
② INDICATES FOUND 3/4 INCH RE-BAR NO TAG.
③ INDICATES SET 5/8 INCH RE-BAR W/ PLAS. CAP STAMPED "J.R. ALLEN LS 6460".
0.23'S., 0.29'W. FROM RECORD POSITION
R=125.00'
Δ=21°36'54"
L=47.16'
R=75.00'
Δ=23°07'08"
L=30.26'
LOT 1
BLOCK 1
LOT 2
LOT 3
LOT 4
HELD
50.00'
0.35'W.
FROM RECORD POSITION
N88°38'45"E
376.76'
CAENELIAN ROAD
N88°38'45"E
376.76'
85.26'
92.00'
92.00'
107.50'
N0°19'00"E
173.96'
LOT 1
BLOCK 2
S1°48'21"W
148.05'
LOT 2
S5°29'50"W
166.14'
LOT 3
LOT 4
H/MAPS/82
9.08'N., 0.42'W. FROM RECORD POSITION
N85°02'17"E
114.00'
45.19'
LOT 5
N79°19'19"W
82.15'
LOT 6
LOT 7
SET 60d NAIL ON PROP. LINE IN 24 INCH PINE W/ TAG LS 6460.
SCALE 1"=50'
N
JOB NO. 92151