CORNER RECORD

Document Number _____

City of _____ County of PLACER, California

Brief Legal Description LOTS 23-25 BLK. H BROCKWAY VISTA SUBD. D/MAPS/16

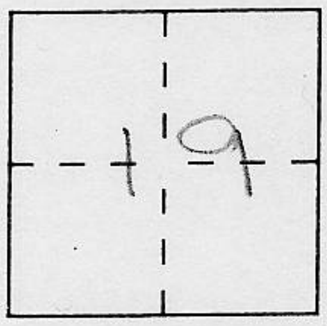

CORNER TYPE

Government Corner ☐ Control ☐
Meander ☐ Property ☒
Rancho ☐ Other ☐
Date of Survey 5/28/92

COORDINATES *(Optional)*

N. _____
E. _____
Zone _____ Datum _____
Elev. _____

Corner — Left as found ☒ Found and tagged ☐ Established ☐ Reestablished ☒ Rebuilt ☐

Identification and type of corner found: Evidence used to identify or procedure used to establish or reestablish the corner:

(1) INDICATES FOUND 1 INCH RE-BAR NO TAG.
(2) INDICATES FOUND 3/4 INCH IRON PIPE NO TAG.
(3) INDICATES FOUND 1/2 INCH IRON PIPE NO TAG.
(4) INDICATES FOUND 5/8 INCH RE-BAR W/ CAP (PLASTIC) "LS 2712".

A description of the physical condition of the monument as found and as set or reset:

(5) INDICATES SET 5/8 INCH RE-BAR W/CAP (PLASTIC) "L.S. 6460".

BOOK 3, CORNER RECORDS, PAGE 101

SURVEYOR'S STATEMENT

This Corner Record was prepared by me or under my direction in conformance with the Land Surveyors' Act on SEPT 2 1992.

Signed [signature] L.S. or R.C.E. Number 6460

PROFESSIONAL LAND SURVEYOR JAMES RAY ALLEN No. 6460 SEAL Exp. 3/31/95 STATE OF CALIFORNIA

COUNTY SURVEYOR'S STATEMENT

This Corner Record was received _____ 19 ___ and examined and filed December 30 1992.

Signed [signature] Title DEPUTY COUNTY SURVEYOR

SEAL

County Surveyor's Comment _____

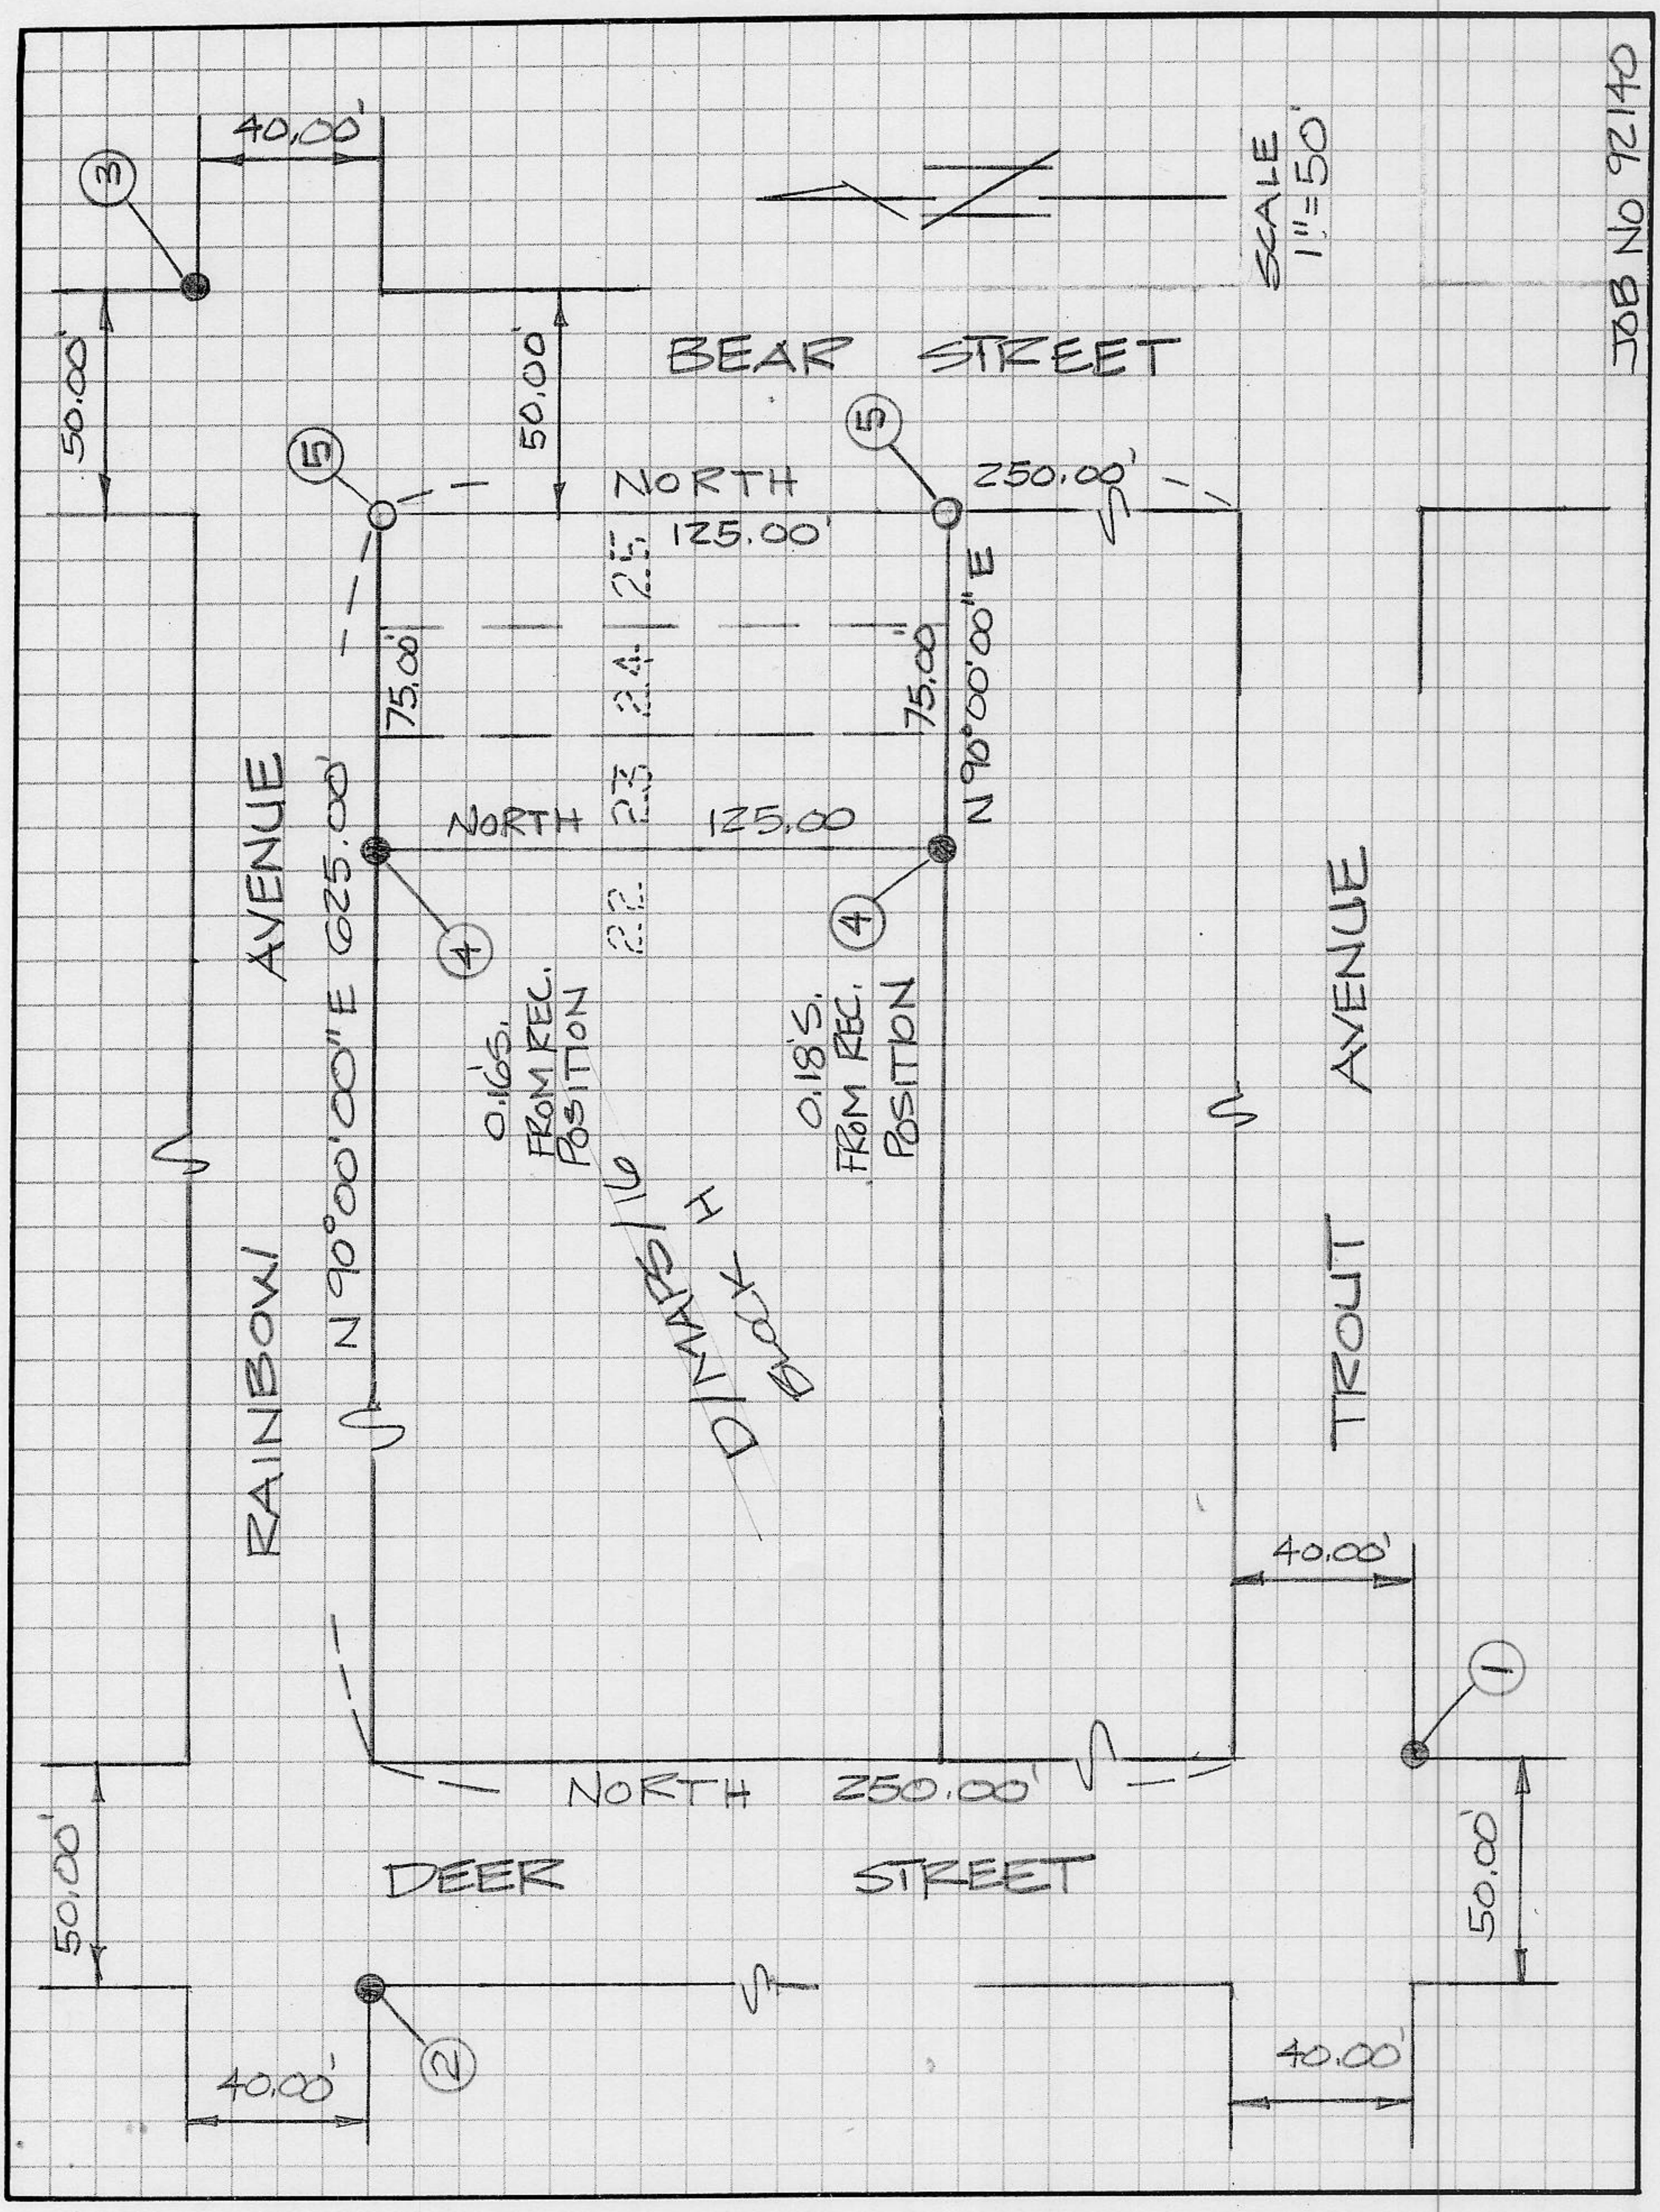
JOB No 92140
SCALE 1"=50'
BEAR STREET
40.00'
50.00'
50.00
NORTH 125.00'
250.00'
75.00'
75.00
N 90°00'00"E
NORTH 125.00
0.16'S. FROM REC. POSITION
0.18'S. FROM REC. POSITION
DIMAPS/16 BOOK
RAINBOW AVENUE
N 90°00'00"E 625.00'
TROUT AVENUE
40.00'
NORTH 250.00'
DEER STREET
50.00'
40.00'
40.00'
50.00'
1
2
3
4
4
5
5