CORNER RECORD

Document Number _____

Area ~~City~~ of _____ County of Placer, California

Brief Legal Description Recreation Area 'X' Chambers Landing II N/Maps/50

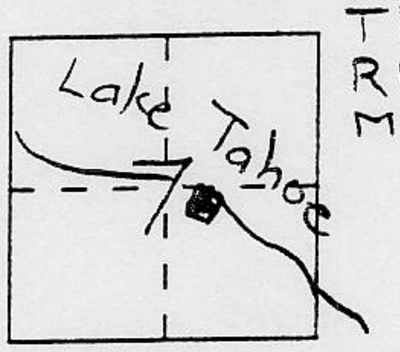

T14N
R17E
M.D.M.

CORNER TYPE

Government Corner ☐ Control ☐
Meander ☐ Property ☒
Rancho ☐ Other ☐
Date of Survey 01 July 92

COORDINATES *(Optional)*

N. _____
E. _____
Zone _____ Datum _____
Elev. _____

Corner — Left as found ☐ Found and tagged ☐ Established ☐ Reestablished ☒ Rebuilt ☐

Identification and type of corner found: Evidence used to identify or procedure used to establish or reestablish the corner:

see sketch page 2

A description of the physical condition of the monument as found and as set or reset:

see sketch page 2

SURVEYOR'S STATEMENT

This Corner Record was prepared by me or under my direction in conformance with the Land Surveyors' Act on 30 July 1992.

Signed [signature] (L.S.) or R.C.E. Number 6230

LICENSED LAND SURVEYOR MARC R. VAN ZOOK No. 6230 Exp. 31 Mar 92 STATE OF CALIFORNIA SEAL

COUNTY SURVEYOR'S STATEMENT

This Corner Record was received _____ 19 ___ and examined and filed December 30 1992.

Signed Bari L. McDaniel Title Deputy County Surveyor

SEAL

County Surveyor's Comment _____

Book 3, Corner Records, Page 114

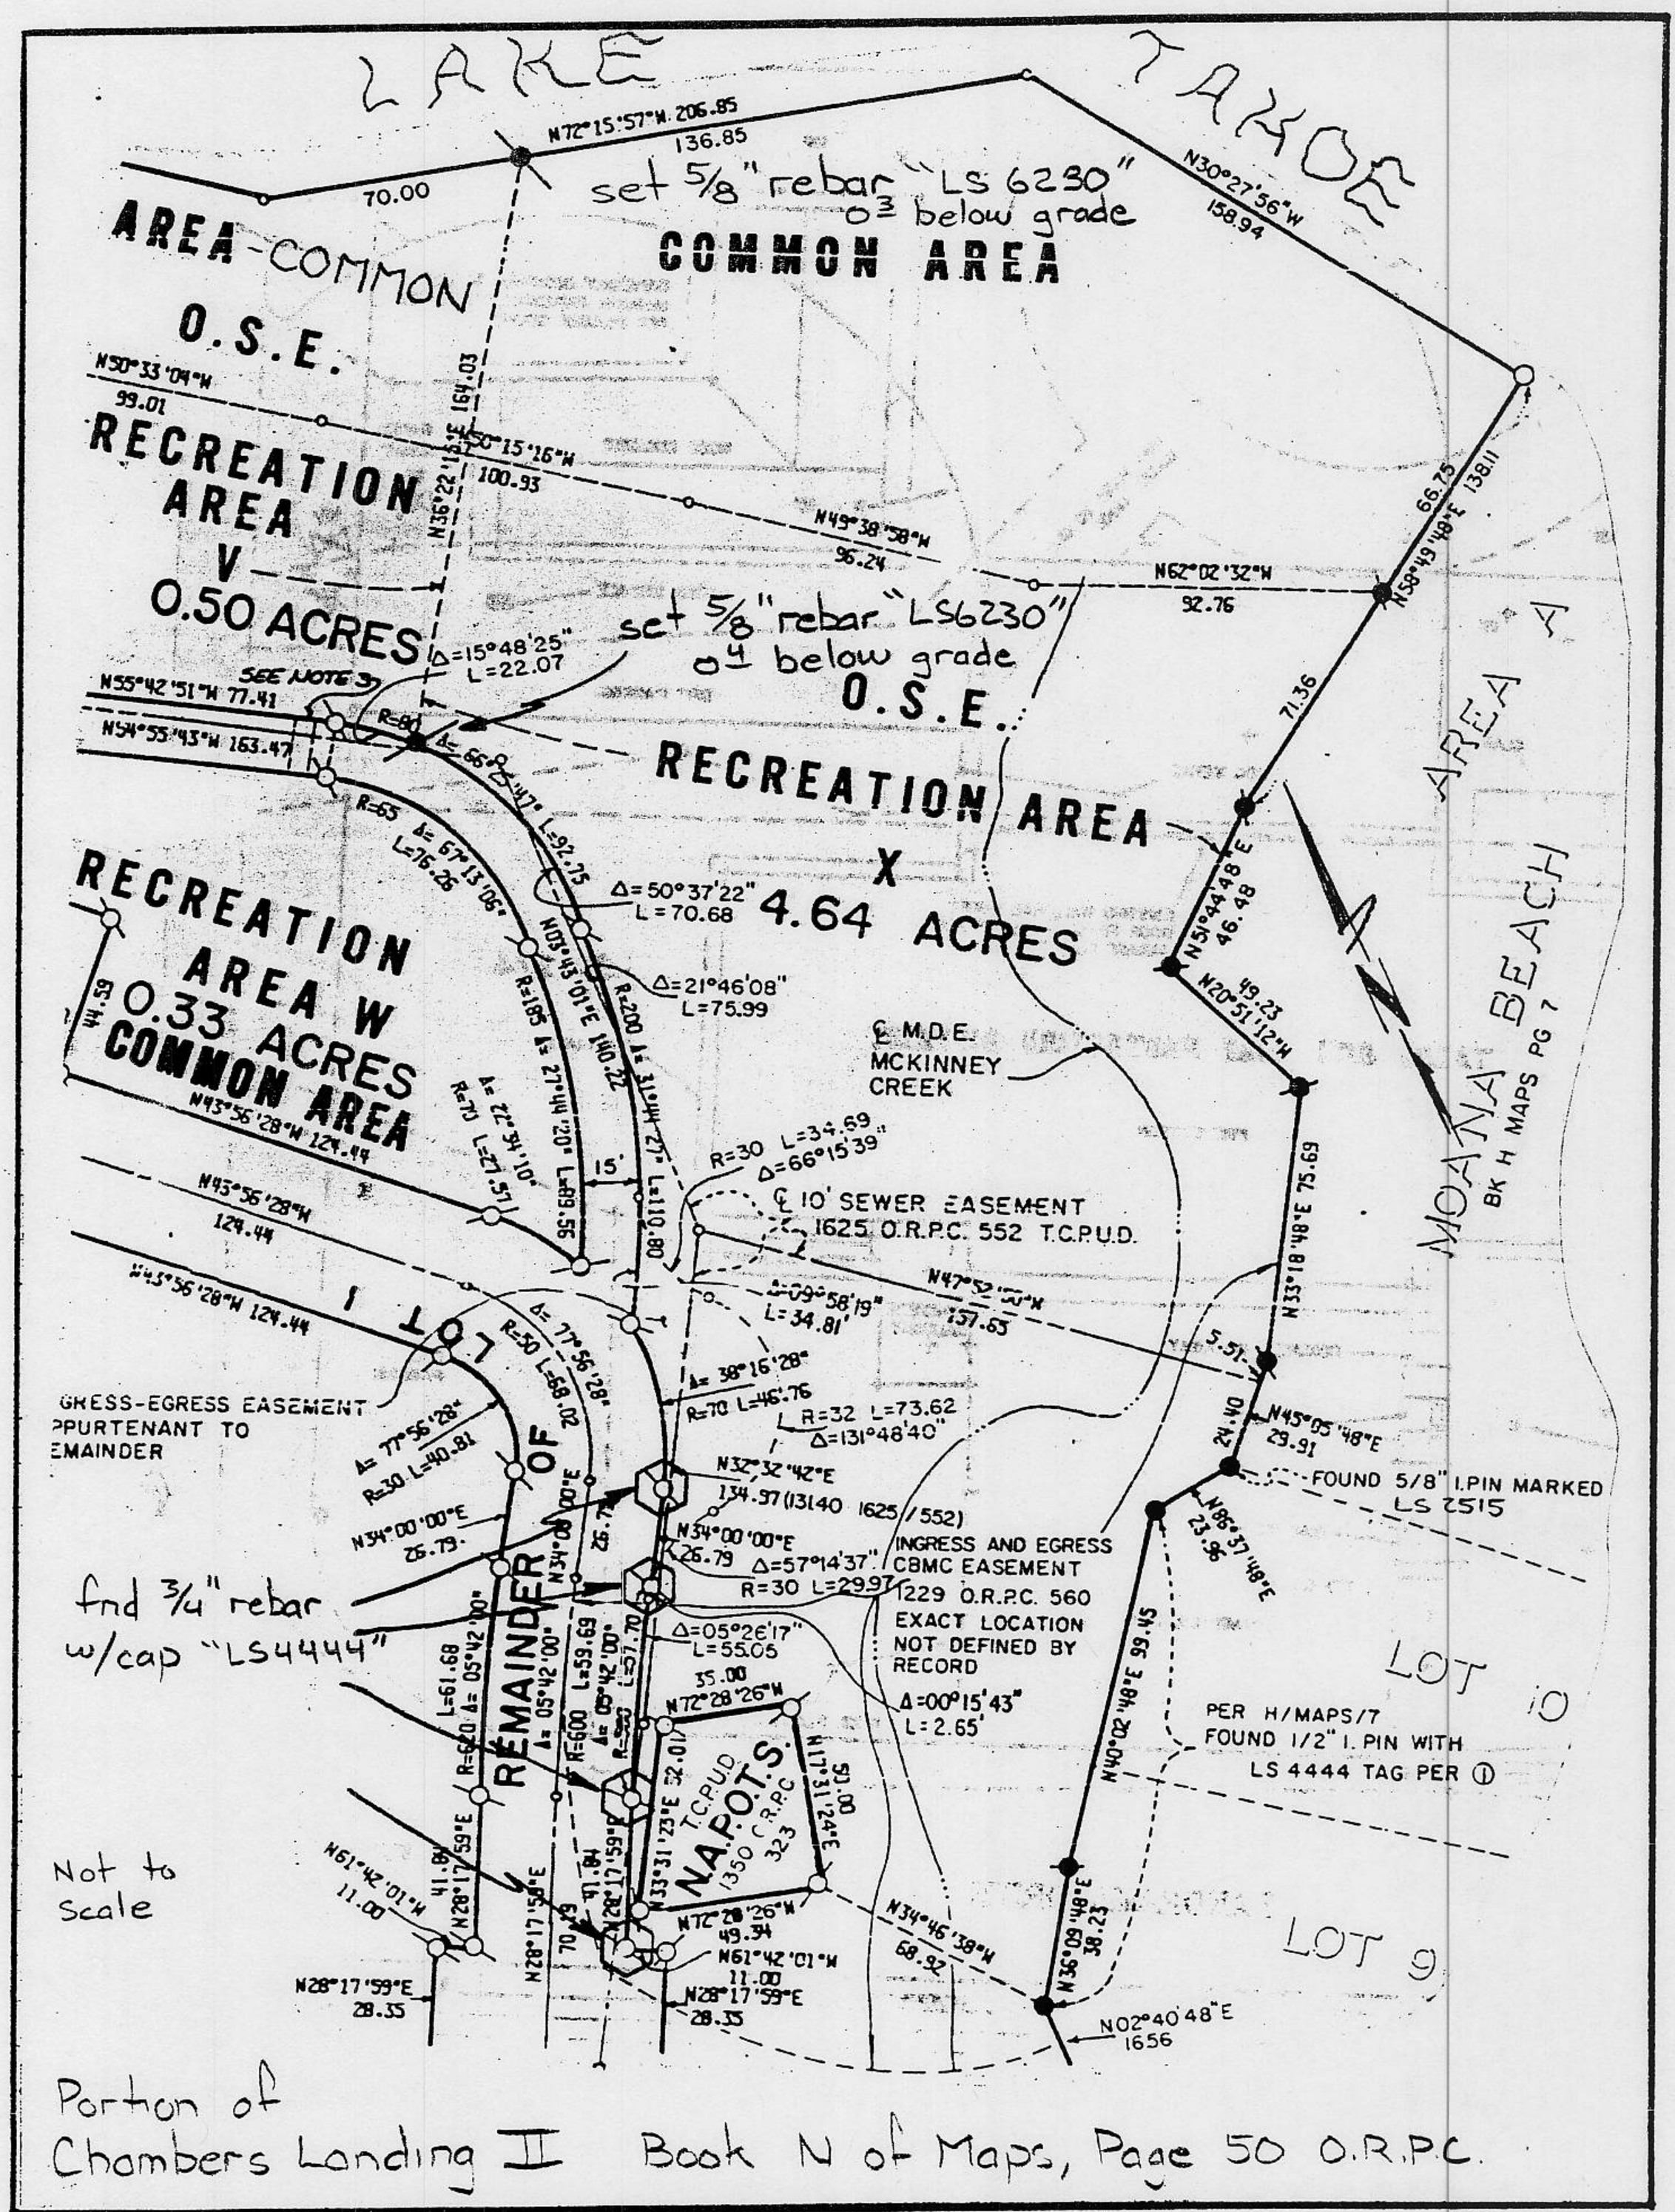

Portion of Chambers Landing II Book N of Maps, Page 50 O.R.P.C.

J/N 22.41