CORNER RECORD

Document Number _____

City of _____ County of PLACER, California

Brief Legal Description LOTS 4 & 5 BLOCK VW, BROCKWAY VISTA, D/MAPS/16

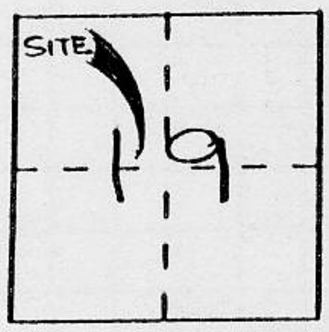

T16N
R18E
M.D.M.

CORNER TYPE

Government Corner ☐ Control ☐
Meander ☐ Property ☒
Rancho ☐ Other ☐
Date of Survey 12-1-1992

COORDINATES *(Optional)*

N. _____
E. _____
Zone _____ Datum _____
Elev. _____

Corner — Left as found ☐ Found and tagged ☐ Established ☐ Reestablished ☒ Rebuilt ☐

Identification and type of corner found: Evidence used to identify or procedure used to establish or reestablish the corner:

① INDICATES FND. 5/8" RE-BAR W/ (PLASTIC) CAP "RCE 20257".
② INDICATES FND. 1/2" RE-BAR NO TAG.
③ INDICATES FND. 3/4" RE-BAR NO TAG.
④ INDICATES FND. 3/4" RE-BAR W/ TAG. "RCE 20257".
⑤ INDICATES FND. 1/2" IRON PIPE NO TAG.
⑥ INDICATES FND. 3/4" IRON PIPE NO TAG.

A description of the physical condition of the monument as found and as set or reset:

⑦ INDICATES SET 5/8" RE-BAR W/ CAP (PLASTIC) "LS 6460".

SURVEYOR'S STATEMENT

This Corner Record was prepared by me or under my direction in conformance with the Land Surveyors' Act on DEC 3 1992.

Signed [signature] L.S. or R.C.E. Number LS 6460

PROFESSIONAL LAND SURVEYOR JAMES RAY ALLEN No. 6460 Exp. 3/31/95 STATE OF CALIFORNIA

COUNTY SURVEYOR'S STATEMENT

This Corner Record was received 12/7 1992 and examined and filed 1/4 1993.

Signed Bari L. McDaniel Title DEPUTY COUNTY SURVEYOR

County Surveyor's Comment _____

Book 3, Corner Records, Page 122

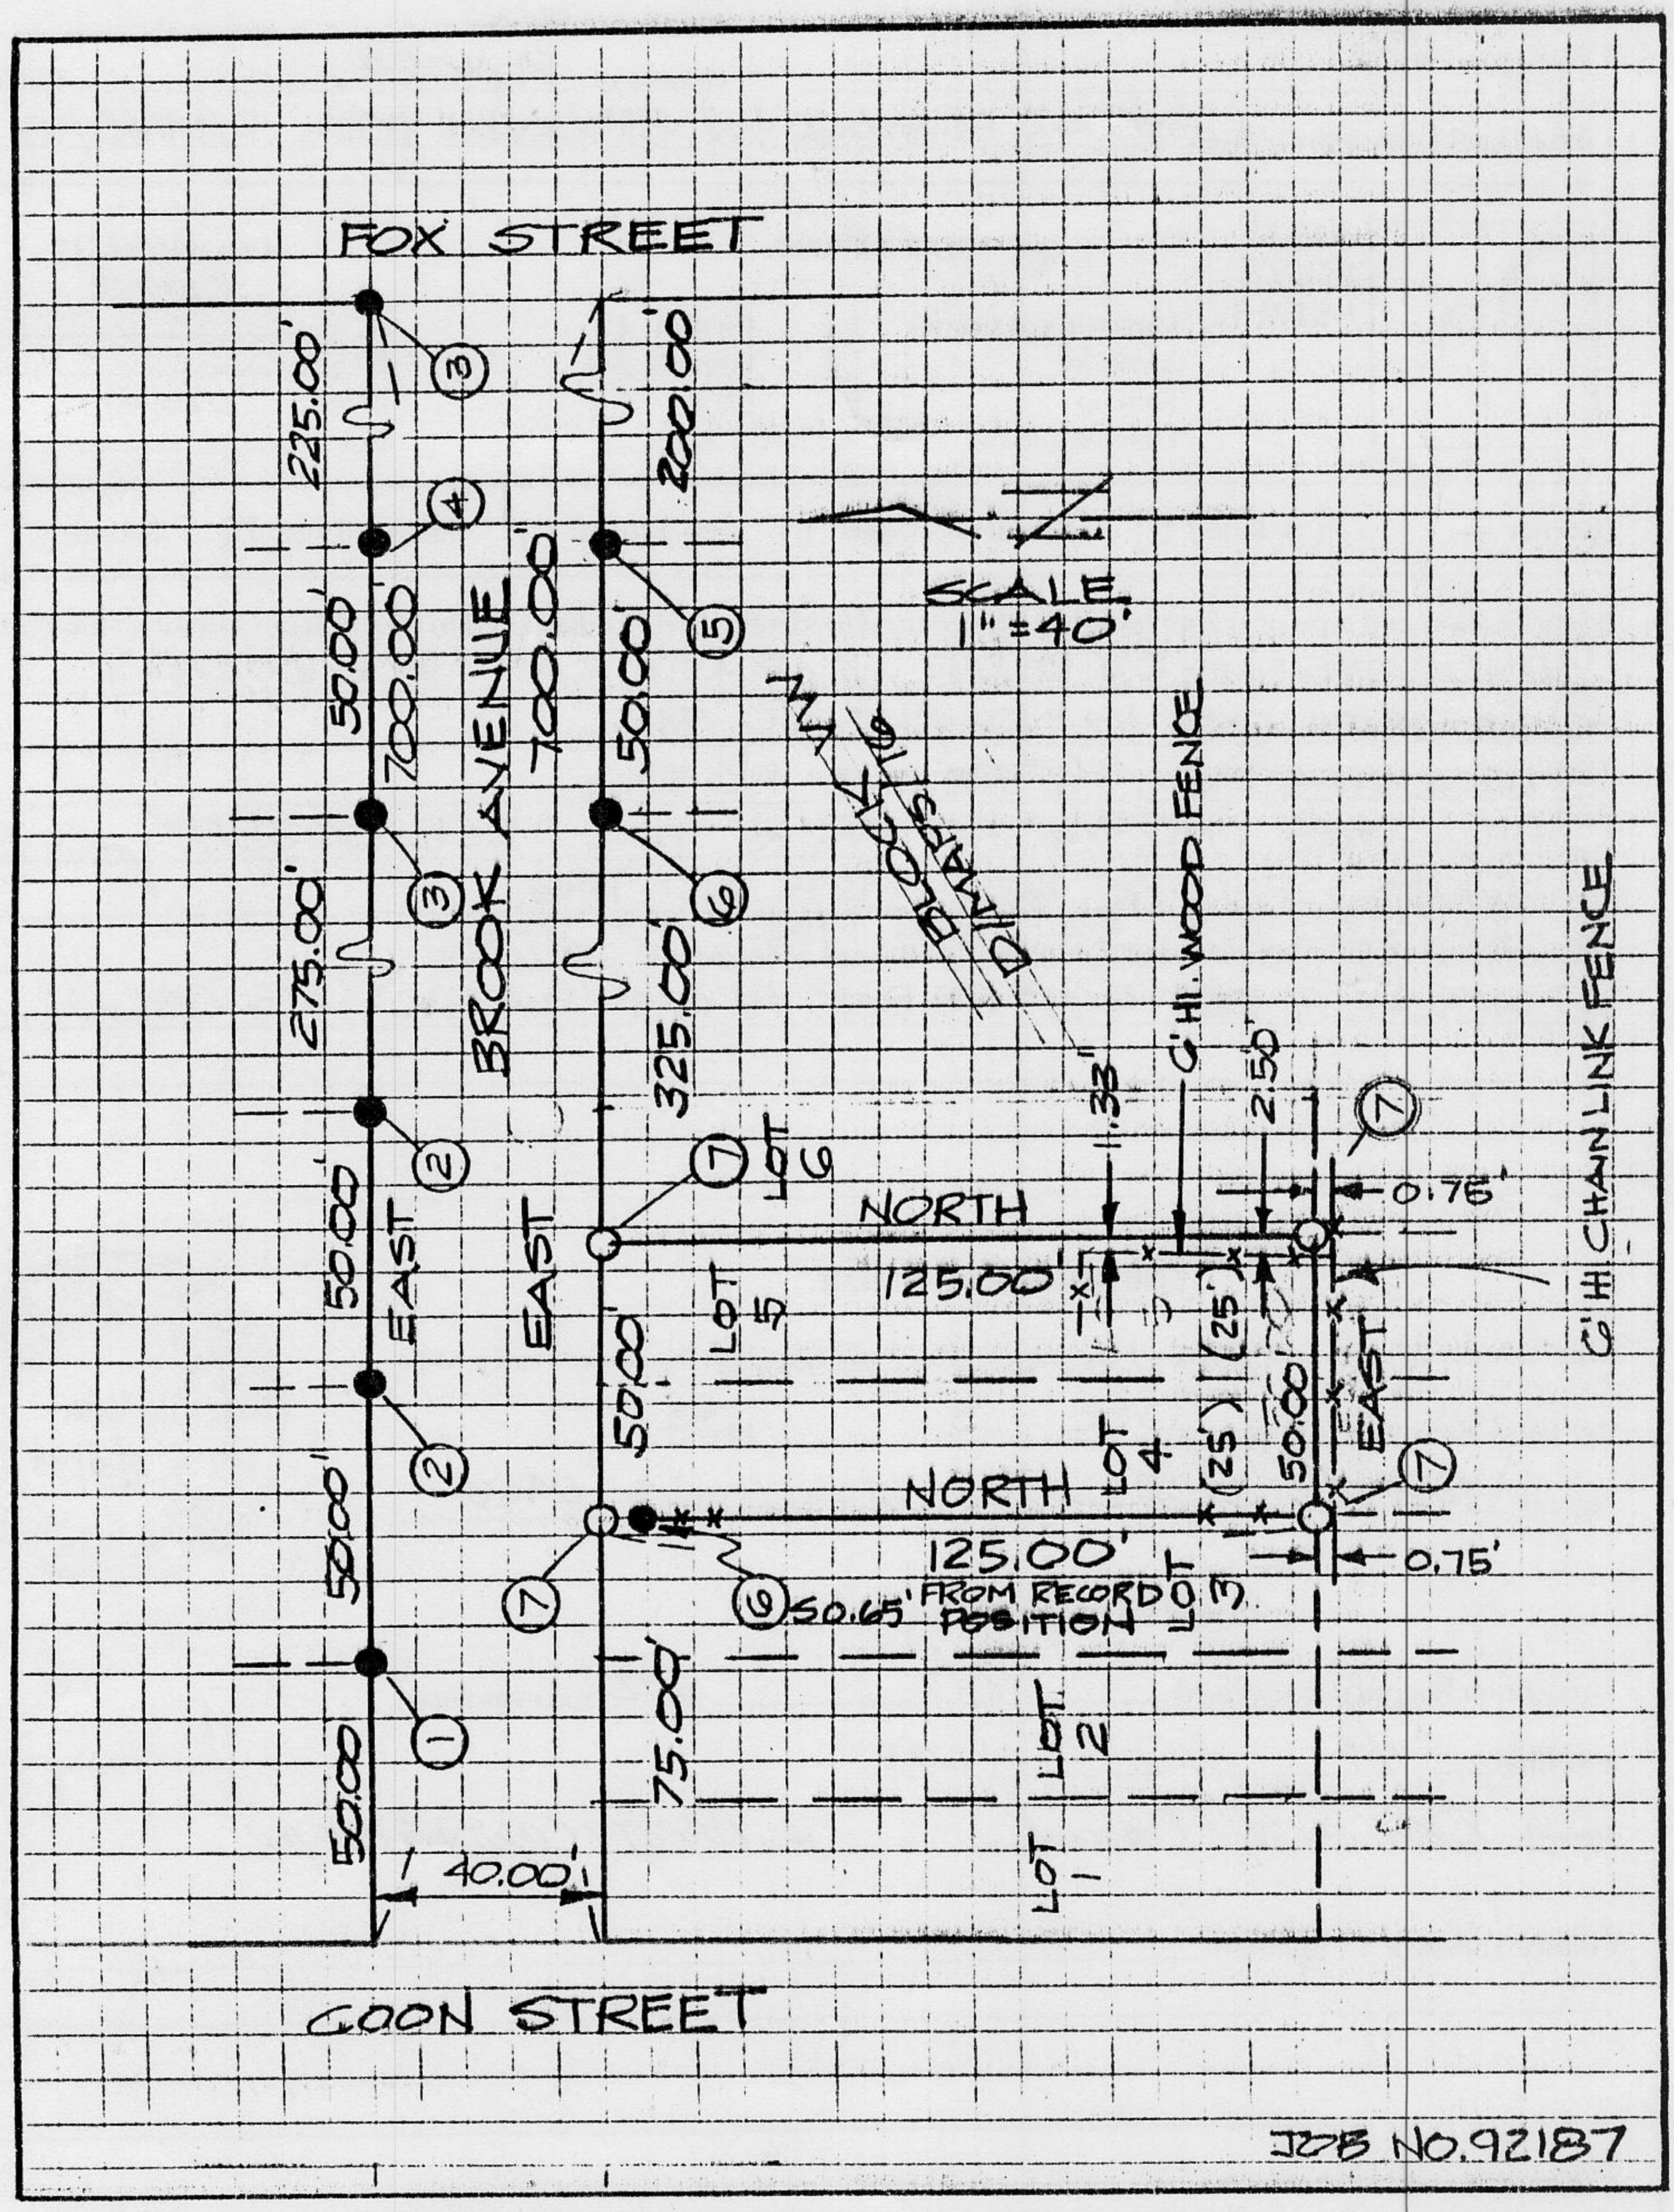
FOX STREET
SCALE 1" = 40'
225.00'
200.00'
275.00'
325.00'
50.00'
700.00'
BROOK AVENUE
700.00'
50.00'
BLOCK 16
DIMENSIONS
EAST
EAST
50.00'
50.00'
50.00'
50.00'
NORTH
125.00'
LOT 5
LOT 6
NORTH
125.00'
LOT 4
LOT 3
LOT 2
LOT 1
(25')
(25')
2.50'
11.33'
C.H. WOOD FENCE
C.H. CHAIN LINK FENCE
0.75'
0.75'
50.65' FROM RECORD POSITION
75.00'
40.00'
GOON STREET
JOB NO. 92187