CORNER RECORD

Document Number _____

City of _____ County of PLACER, California

Brief Legal Description LOT 72 FULTON ACRES, D/MAPS/93

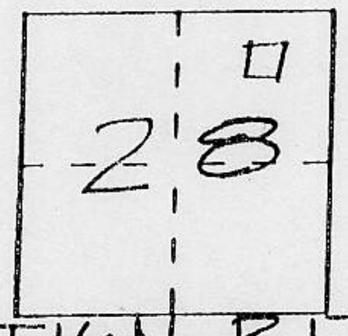

T.16N., R.17E. M.D.M.

CORNER TYPE

Government Corner [ ] Control [ ]
Meander [ ] Property [X]
Rancho [ ] Other [ ]
Date of Survey 9-16-1993

COORDINATES *(Optional)*

N. _____
E. _____
Zone _____ Datum _____
Elev. _____

Corner — Left as found [ ] Found and tagged [X] Established [ ] Reestablished [X] Rebuilt [ ]

Identification and type of corner found: Evidence used to identify or procedure used to establish or reestablish the corner:
① INDICATES FOUND 2"X2" CEDAR HUB

A description of the physical condition of the monument as found and as set or reset:
② INDICATES SET 5/8" REBAR W/ PLASTIC CAP "L.S. 6460".
③ INDICATES FOUND ORIGINAL SCRIBED 2"X2" CEDAR HUB, AND SET 5/8" REBAR W/ PLASTIC CAP "L.S. 6460".

SURVEYOR'S STATEMENT

This Corner Record was prepared by me or under my direction in conformance with the Land Surveyors' Act on 9/21 1993.

Signed _____ L.S. or R.C.E. Number L.S. 6460

PROFESSIONAL LAND SURVEYOR JAMES RAY ALLEN No. 6460 Exp. 3/31/95 STATE OF CALIFORNIA

9/21/93

COUNTY SURVEYOR'S STATEMENT

This Corner Record was received SEPT. 23 1993 and examined and filed 10/18 1993

Signed _____ Title DEPUTY COUNTY SURVEYOR

(SEAL)

County Surveyor's Comment _____

BOOK 3 CORNER RECORDS PAGE 191

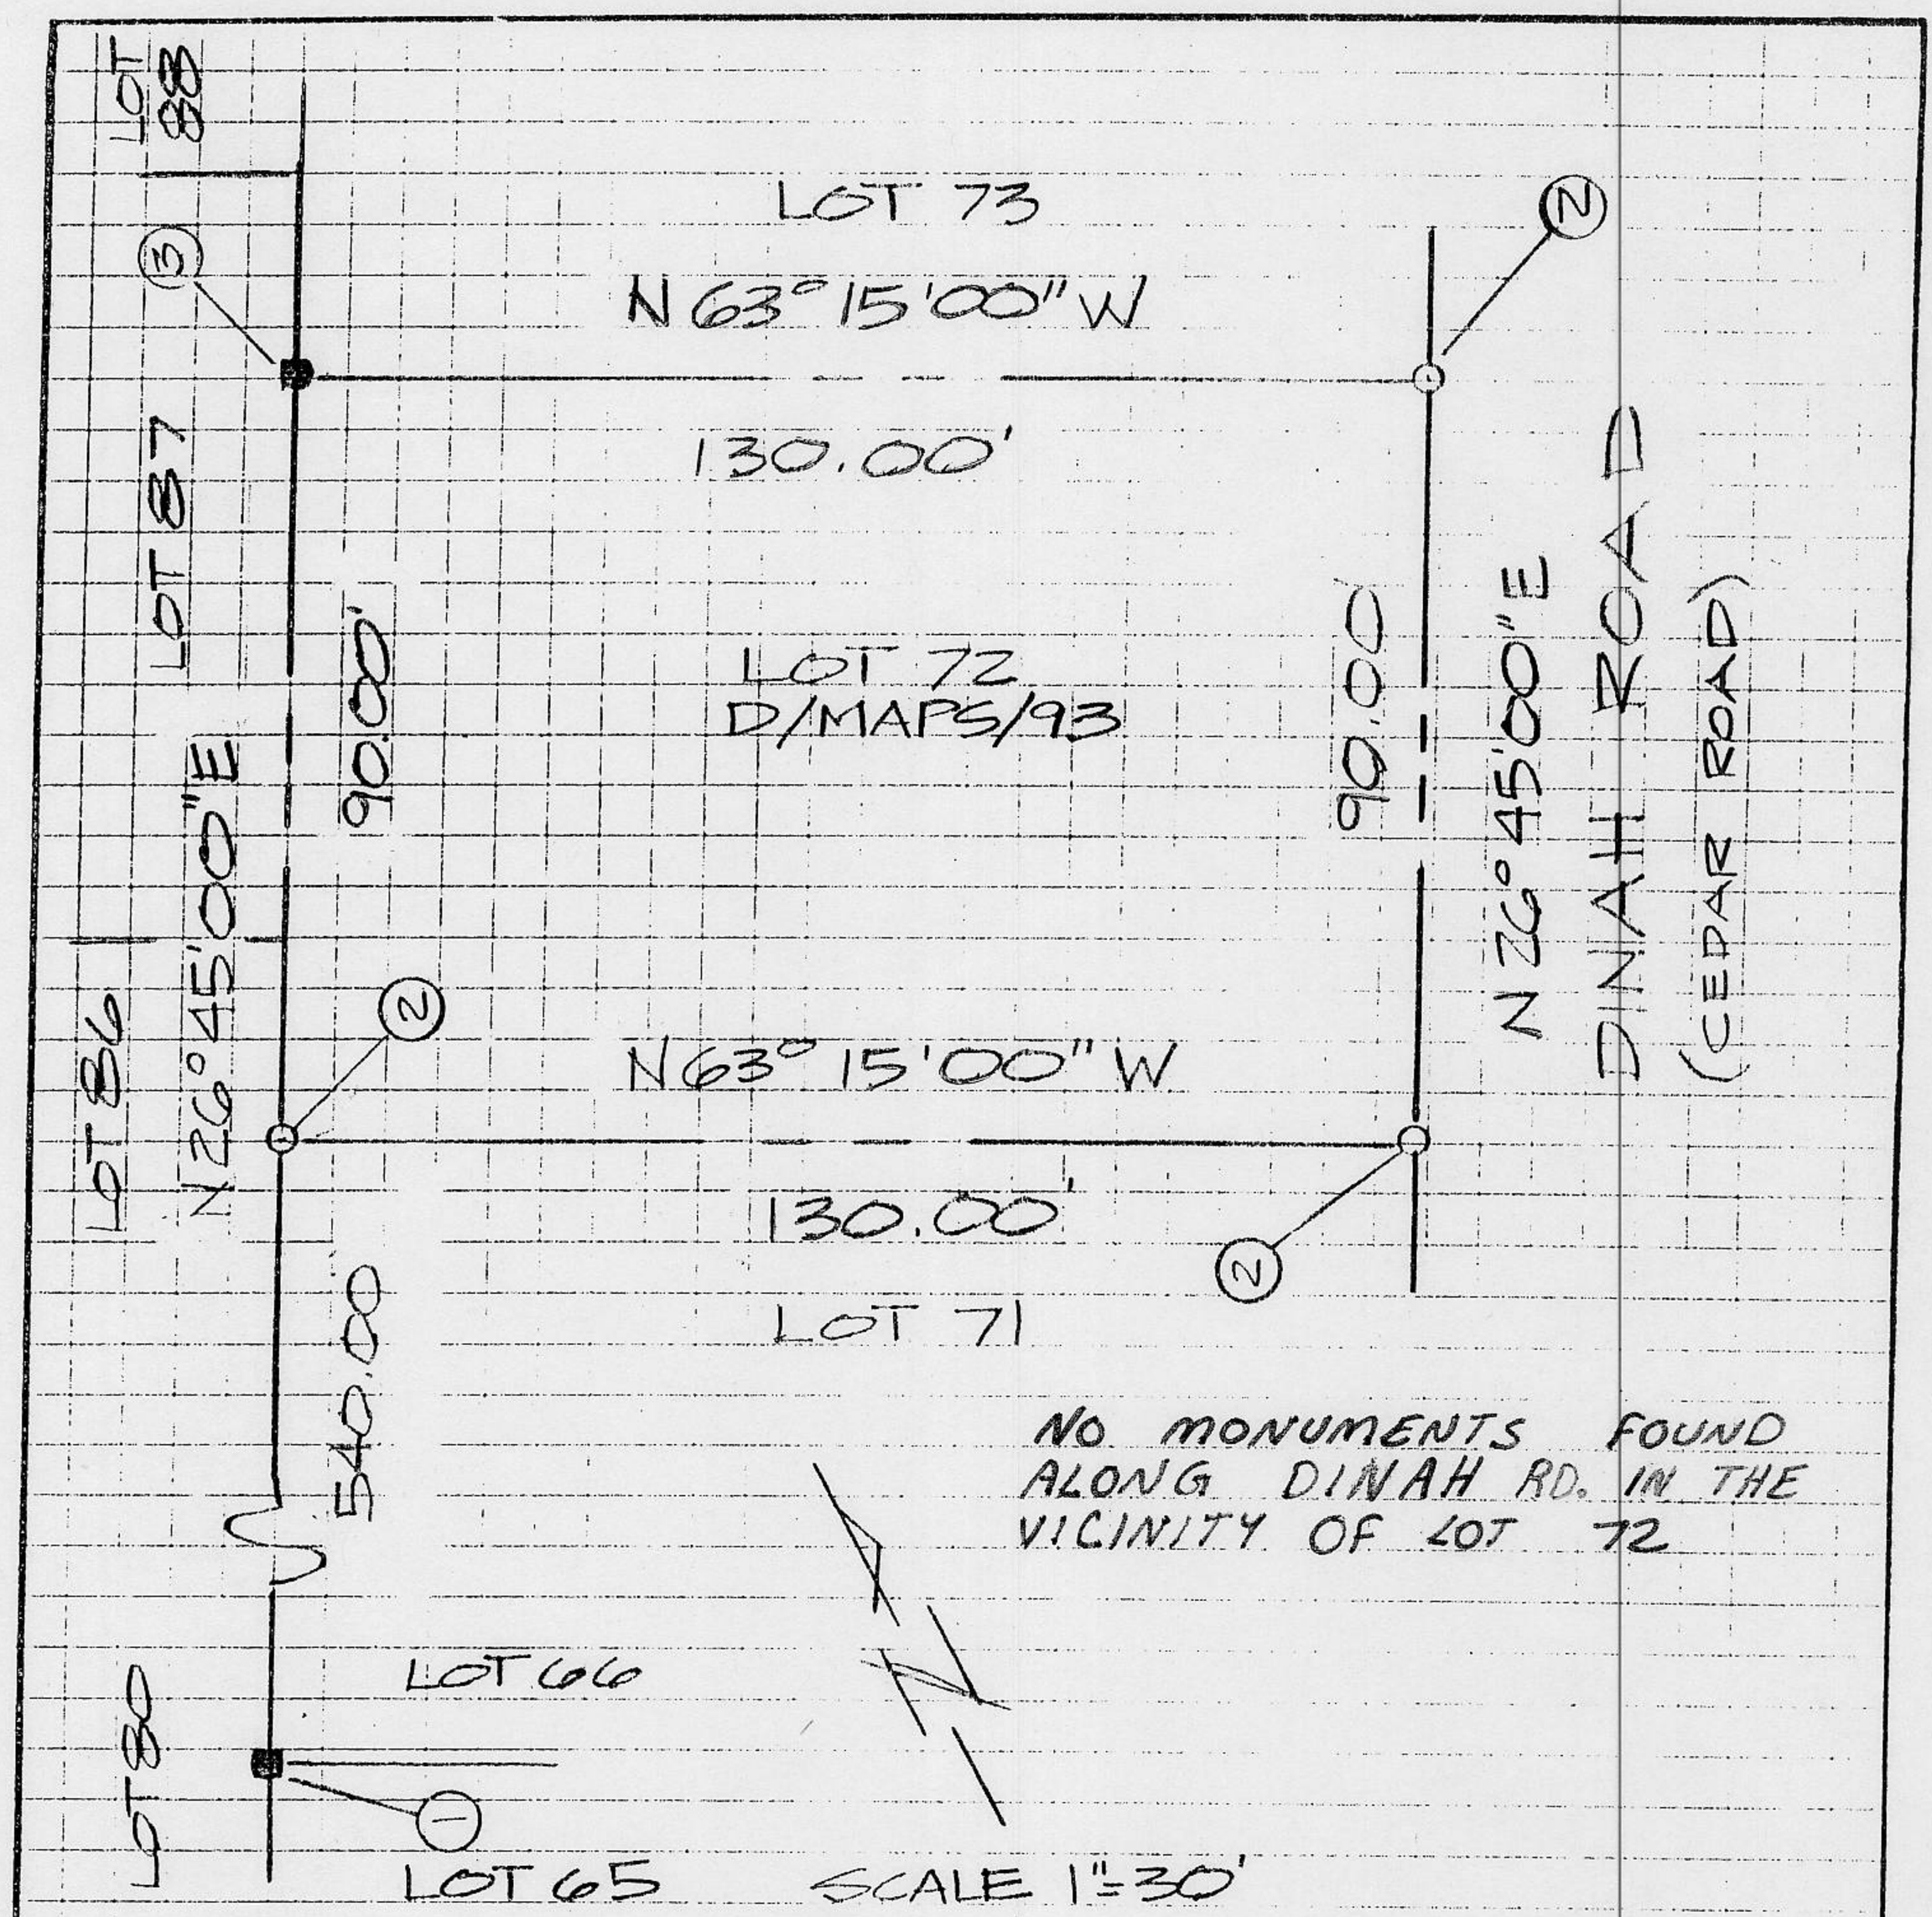
LOT 88
LOT 73
N 63° 15'00" W
130.00'
LOT 87
90.00'
LOT 72
D/MAPS/93
90.00'
N 26° 45'00" E
DINAH ROAD
(CEDAR ROAD)
LOT 86
N 26° 45'00" E
N 63° 15'00" W
130.00'
LOT 71
540.00
NO MONUMENTS FOUND
ALONG DINAH RD. IN THE
VICINITY OF LOT 72
LOT 66
LOT 80
LOT 65
SCALE 1"=30'

JOB NO. 92P16