CORNER RECORD

Document Number _____

City of _____ County of PLACER, California

Brief Legal Description LOT 1, BLK 2. CEDAR FLAT SUB'D. H/MAPS/82

NE 1/4 SEC 28. T16N, R17E, M.D.M.

28

CORNER TYPE

Government Corner ☐ Control ☐
Meander ☐ Property ☐
Rancho ☐ Other ☐
Date of Survey 7/24/92

COORDINATES *(Optional)*

N. _____
E. _____
Zone _____ Datum _____
Elev. _____

Corner — Left as found ☒ Found and tagged ☐ Established ☐ Reestablished ☒ Rebuilt ☐

Identification and type of corner found: Evidence used to identify or procedure used to establish or reestablish the corner:

● - FND 1/2" REBAR PER H/MAPS/82

ø - FOUND 3/4" REBAR W/TAG L.S. 6460

A description of the physical condition of the monument as found and as set or reset:

Ø - SET 3/4" REBAR W/CAP MARKED PLS 5851

BOOK 3 CORNER RECORDS PAGE 194

SURVEYOR'S STATEMENT

This Corner Record was prepared by me or under my direction in conformance with the Land Surveyors' Act on 8/11 1993.

Signed [signature] L.S. or R.C.E. Number PLS 5851

LICENSED LAND SURVEYOR KENNETH R. ARNETT No. 5851 Exp. 12/96 SEAL STATE OF CALIFORNIA

COUNTY SURVEYOR'S STATEMENT

This Corner Record was received OCT 7 1993 and examined and filed 10/25 1993.

Signed John Rietjens Title DEPUTY COUNTY SURVEYOR

LICENSED LAND SURVEYOR JOHN H. RIETJENS Exp 6/30/96 L.S. 4323 SEAL STATE OF CALIFORNIA

County Surveyor's Comment _____

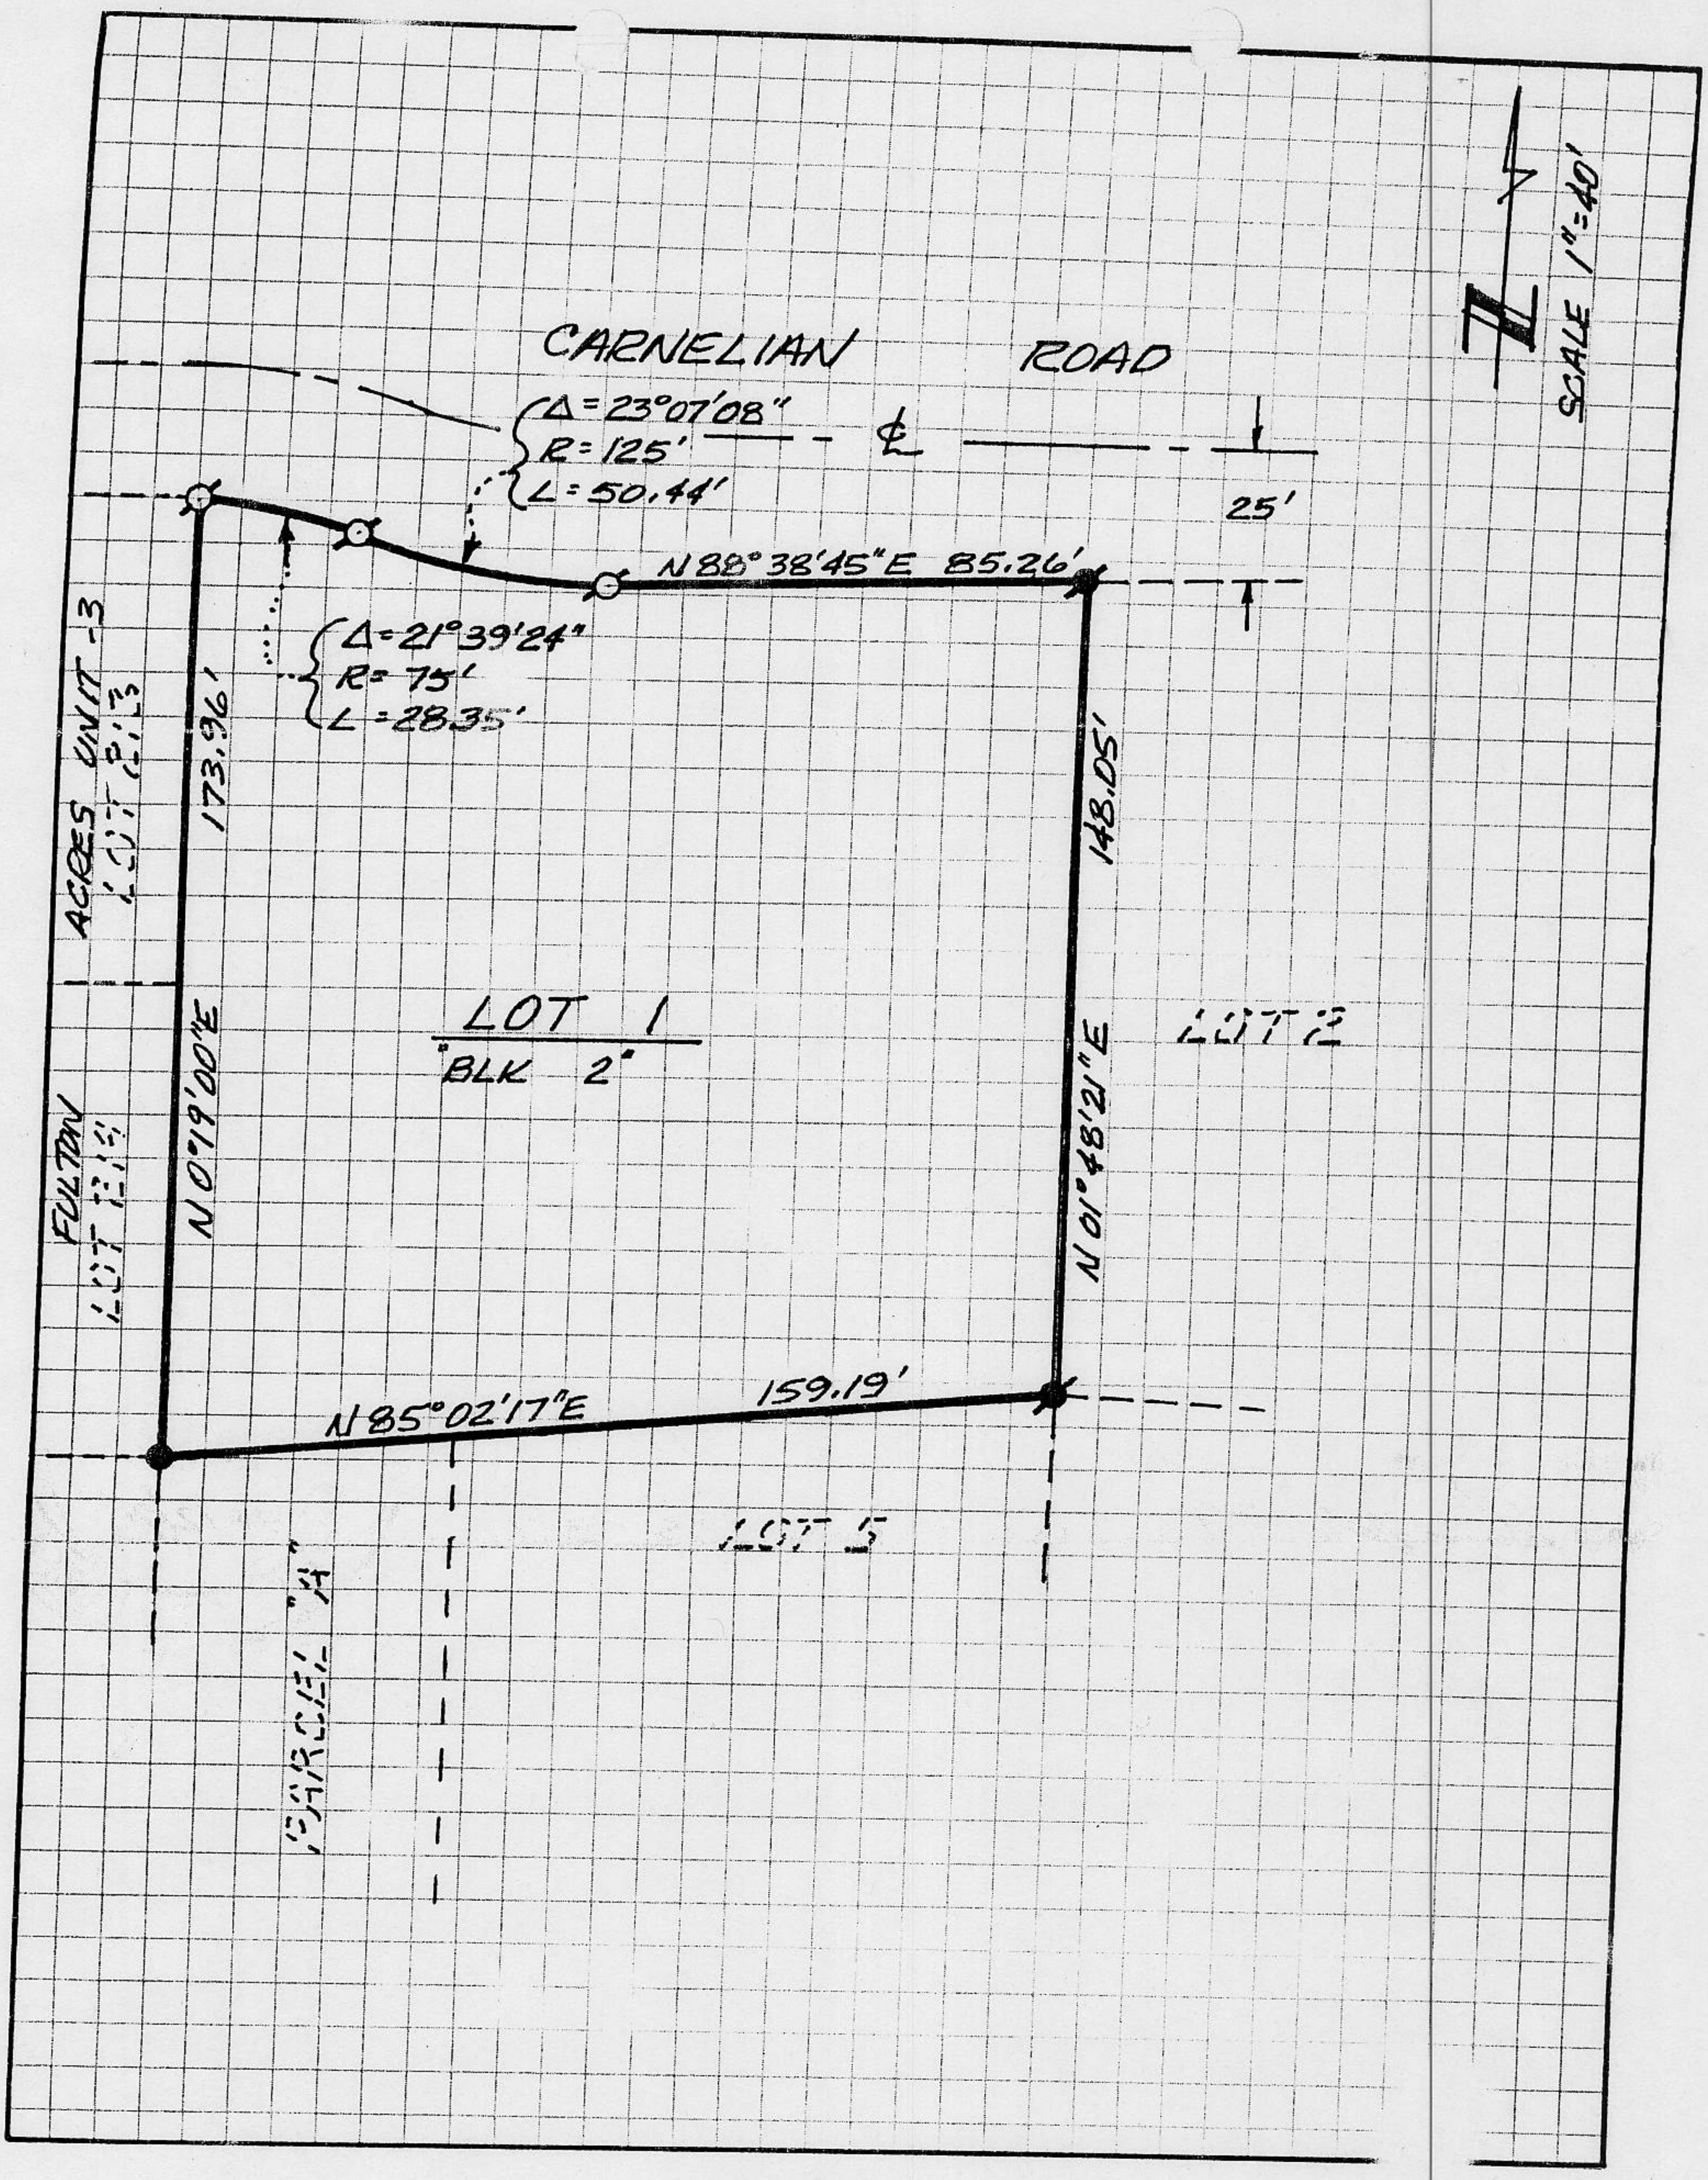
CARNELIAN ROAD
SCALE 1"=40'
Δ=23°07'08"
R=125'
L=50.44'
℄
25'
N88°38'45"E 85.26'
Δ=21°39'24"
R=75'
L=28.35'
ACRES UNIT 1 LOT 2,3
173.96'
148.05'
LOT 1
BLK 2
N0°19'00"E
N01°48'21"E
LOT 2
FULTON LOT 1,2,4
N85°02'17"E
159.19'
LOT 5
"A"
PARCEL