CORNER RECORD

Document Number _____

City of _____ County of PLACER, California

Brief Legal Description LOT 18 HIGHLANDS UNIT #4
BOOK J OF MAPS PAGE 82

T 16N
R 17E

CORNER TYPE

Government Corner ☐ Control ☐
Meander ☐ Property ☒
Rancho ☐ Other ☐
Date of Survey 11/17/92

COORDINATES *(Optional)*

N. _____
E. _____
Zone _____ Datum _____
Elev. _____

Corner — Left as found ☐ Found and tagged ☐ Established ☐ Reestablished ☒ Rebuilt ☐

Identification and type of corner found: Evidence used to identify or procedure used to establish or reestablish the corner:

FOUND 3/4" REBAR, NO REF.
FOUND 3/4" REBAR WITH PLASTIC CAP STAMPED L.S. 3422

A description of the physical condition of the monument as found and as set or reset:

SET NAIL AND TAG IN BOULDER 1/2' BELOW GROUND STAMPED L.S. 5549

NOTE: ALL INFORMATION SHOWN IS RECORD PER BOOK J OF SUB'D PAGE 82, NO MATERIAL DISCREPANCIES WITH RECORD WERE FOUND.

SURVEYOR'S STATEMENT

This Corner Record was prepared by me or under my direction in conformance with the Land Surveyors' Act on 11/18 19 92.

Signed Charles R. Sage Jr. L.S. or R.C.E. Number L.S. 5549
EXP. 6-30-93

LICENSED LAND SURVEYOR
CHARLES R. SAGE JR.
SEAL
No. 5549
STATE OF CALIFORNIA

COUNTY SURVEYOR'S STATEMENT

This Corner Record was received 5/13 19 93 and examined and filed 5/13 19 93.

Signed John Rietjens Title DEPUTY COUNTY SURVEYOR

LICENSED LAND SURVEYOR
JOHN H. RIETJENS
SEAL
L. S. 4323
STATE OF CALIFORNIA

County Surveyor's Comment _____

JN. 92210

BOOK 3 CORNER RECORDS PAGE 162

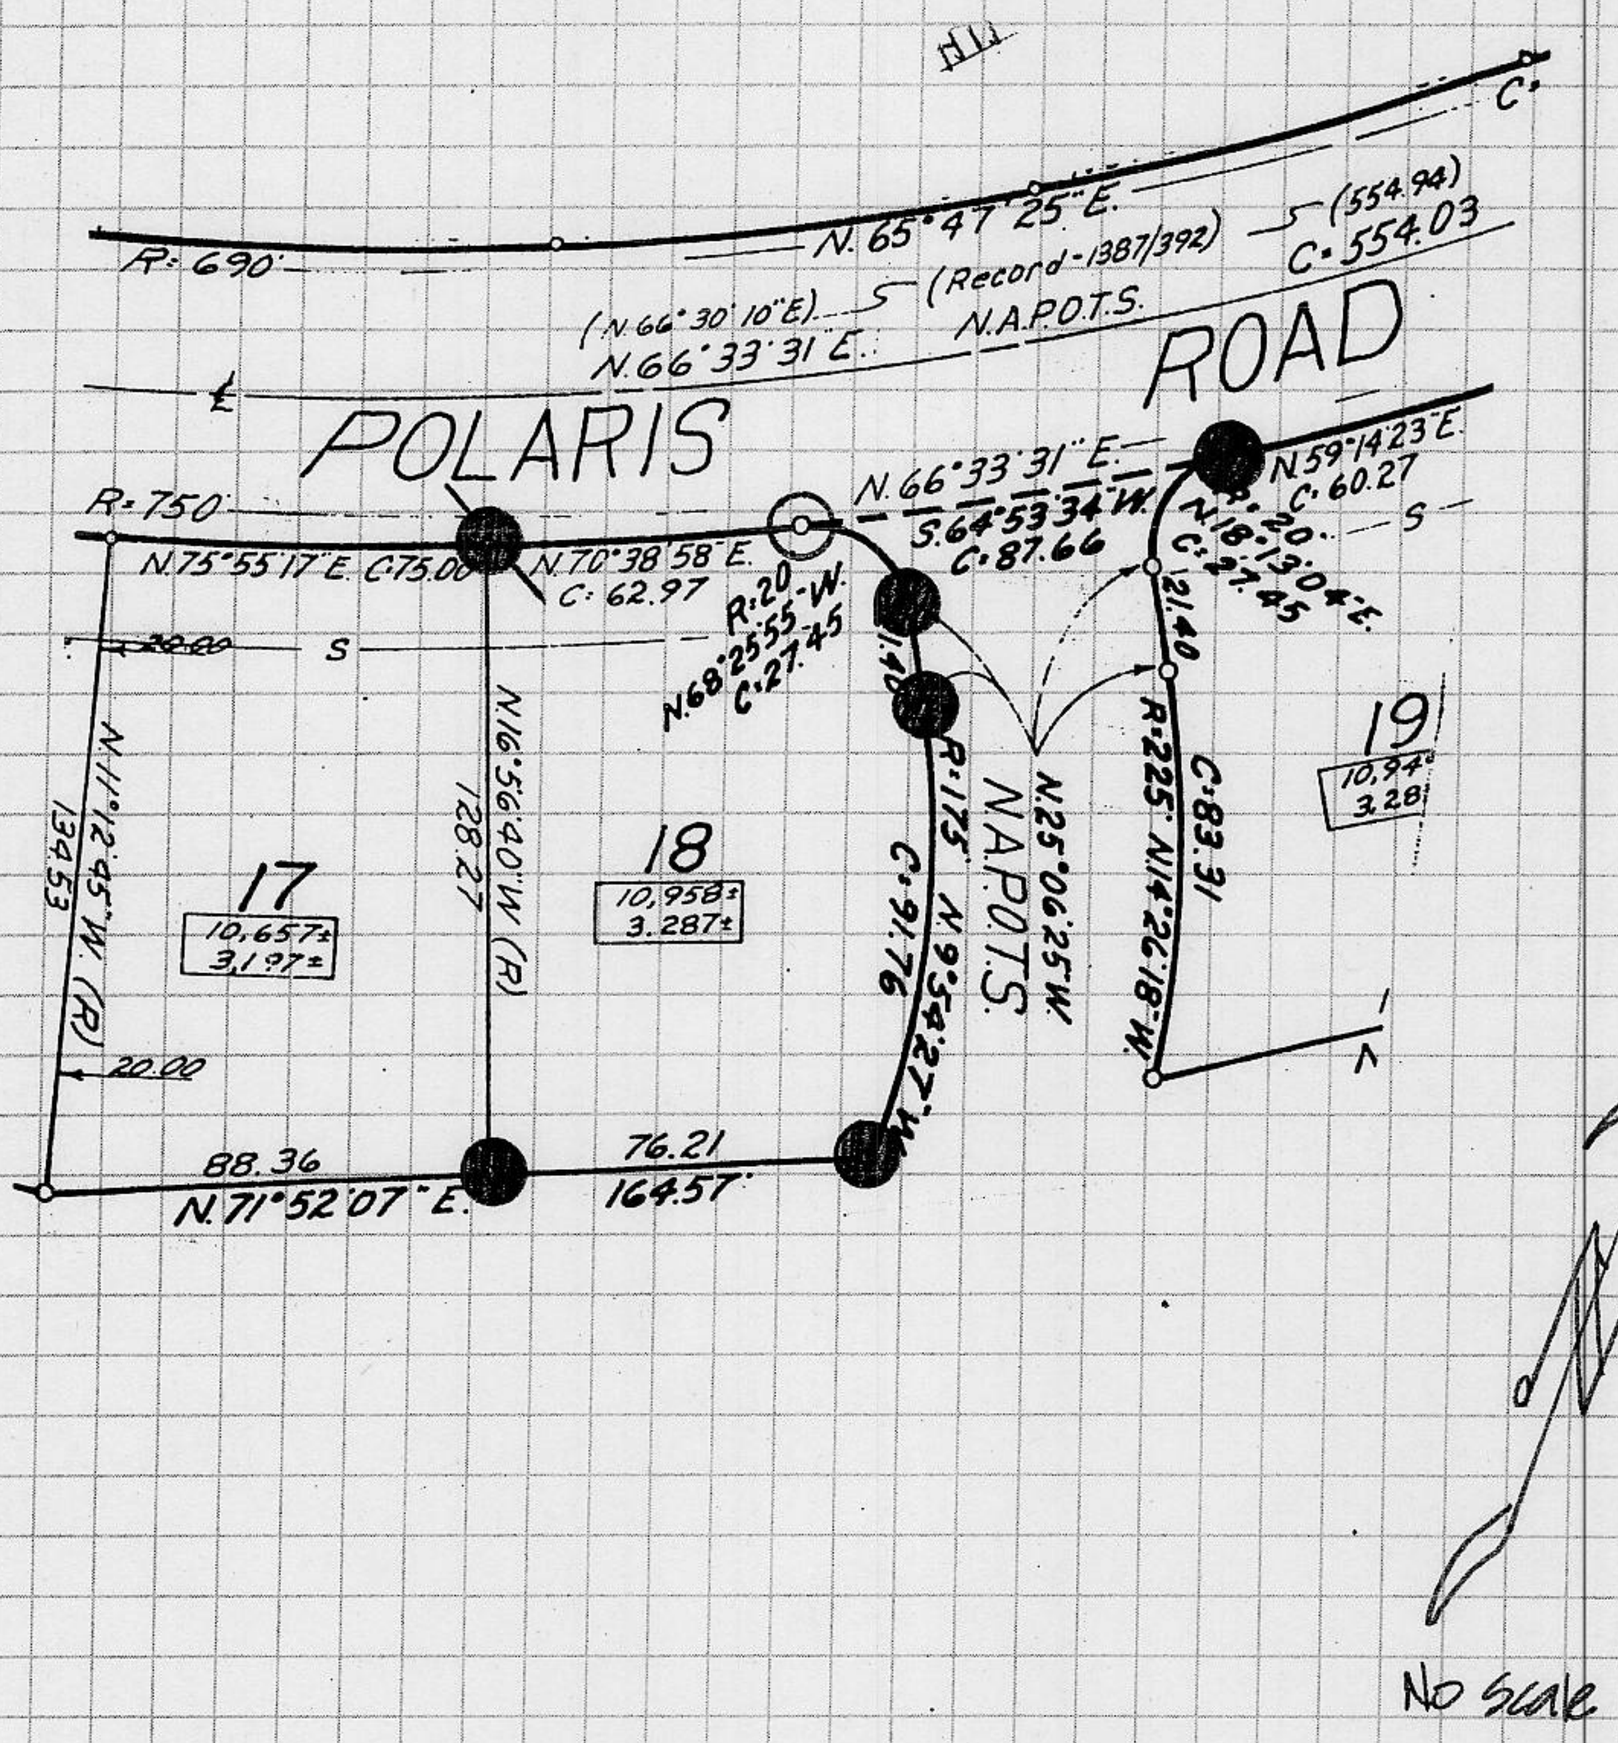
C.
N. 65°47'25" E.
R: 690'
(554.94)
C. 554.03
(Record - 1387/392)
N.A.P.O.T.S.
(N. 66°30'10" E.)
N. 66°33'31" E.
ROAD
POLARIS
R: 750'
N. 66°33'31" E.
N. 59°14'23" E.
C. 60.27
S. 64°53'34" W.
C. 87.66
N. 75°55'17" E. C. 75.00
N. 70°38'58" E.
C. 62.97
R: 20
N. 68°25'55" W.
C. 27.45
S
N. 18°13'04" E.
C. 27.45
21.40
R: 225'
C. 83.31
N. 14°26'18" W.
19
10,944±
3.28±
N. 25°06'25" W.
NAPOTS
R: 175'
C. 91.76
N. 9°54'27" W.
N. 16°56'40" W. (R)
128.27
N. 11°12'45" W. (R)
134.53
17
10,657±
3.197±
18
10,958±
3.287±
20.00
88.36
N. 71°52'07" E.
76.21
164.57'
N

No Scale