CORNER RECORD

Document Number _____

City of _____ County of PLACER, California

Brief Legal Description LOT 3 K BM. 90

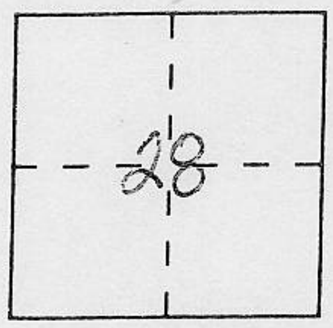

T12N
R 7E

CORNER TYPE

Government Corner ☐ Control ☐
Meander ☐ Property ☑
Rancho ☐ Other ☐
Date of Survey 5-6-93

COORDINATES *(Optional)*

N. _____
E. _____
Zone _____ Datum _____
Elev. _____

Corner — Left as found ☐ Found and tagged ☐ Established ☐ Reestablished ☑ Rebuilt ☐

Identification and type of corner found: Evidence used to identify or procedure used to establish or reestablish the corner:
CORNER RESET FROM RECORD MONUMENTS PER RECORD DATA. SEE REVERSE

A description of the physical condition of the monument as found and as set or reset: SEE REVERSE

SURVEYOR'S STATEMENT

This Corner Record was prepared by me or under my direction in conformance with the Land Surveyors' Act on JUNE 14 1993.

Signed Christopher R. Russell L.S. or R.C.E. Number 5696

LICENSED LAND SURVEYOR
CHRISTOPHER R. RUSSELL
SEAL
No. 5696
Exp. 9-30-95
STATE OF CALIFORNIA

COUNTY SURVEYOR'S STATEMENT

This Corner Record was received JUNE 24 1993 and examined and filed 6/25 1993.

Signed John Rietjens Title DEPUTY COUNTY SURVEYOR

LICENSED LAND SURVEYOR
JOHN H. RIETJENS
SEAL
L. S. 4323
STATE OF CALIFORNIA

County Surveyor's Comment _____

BOOK 3 CORNER RECORDS PAGE 168

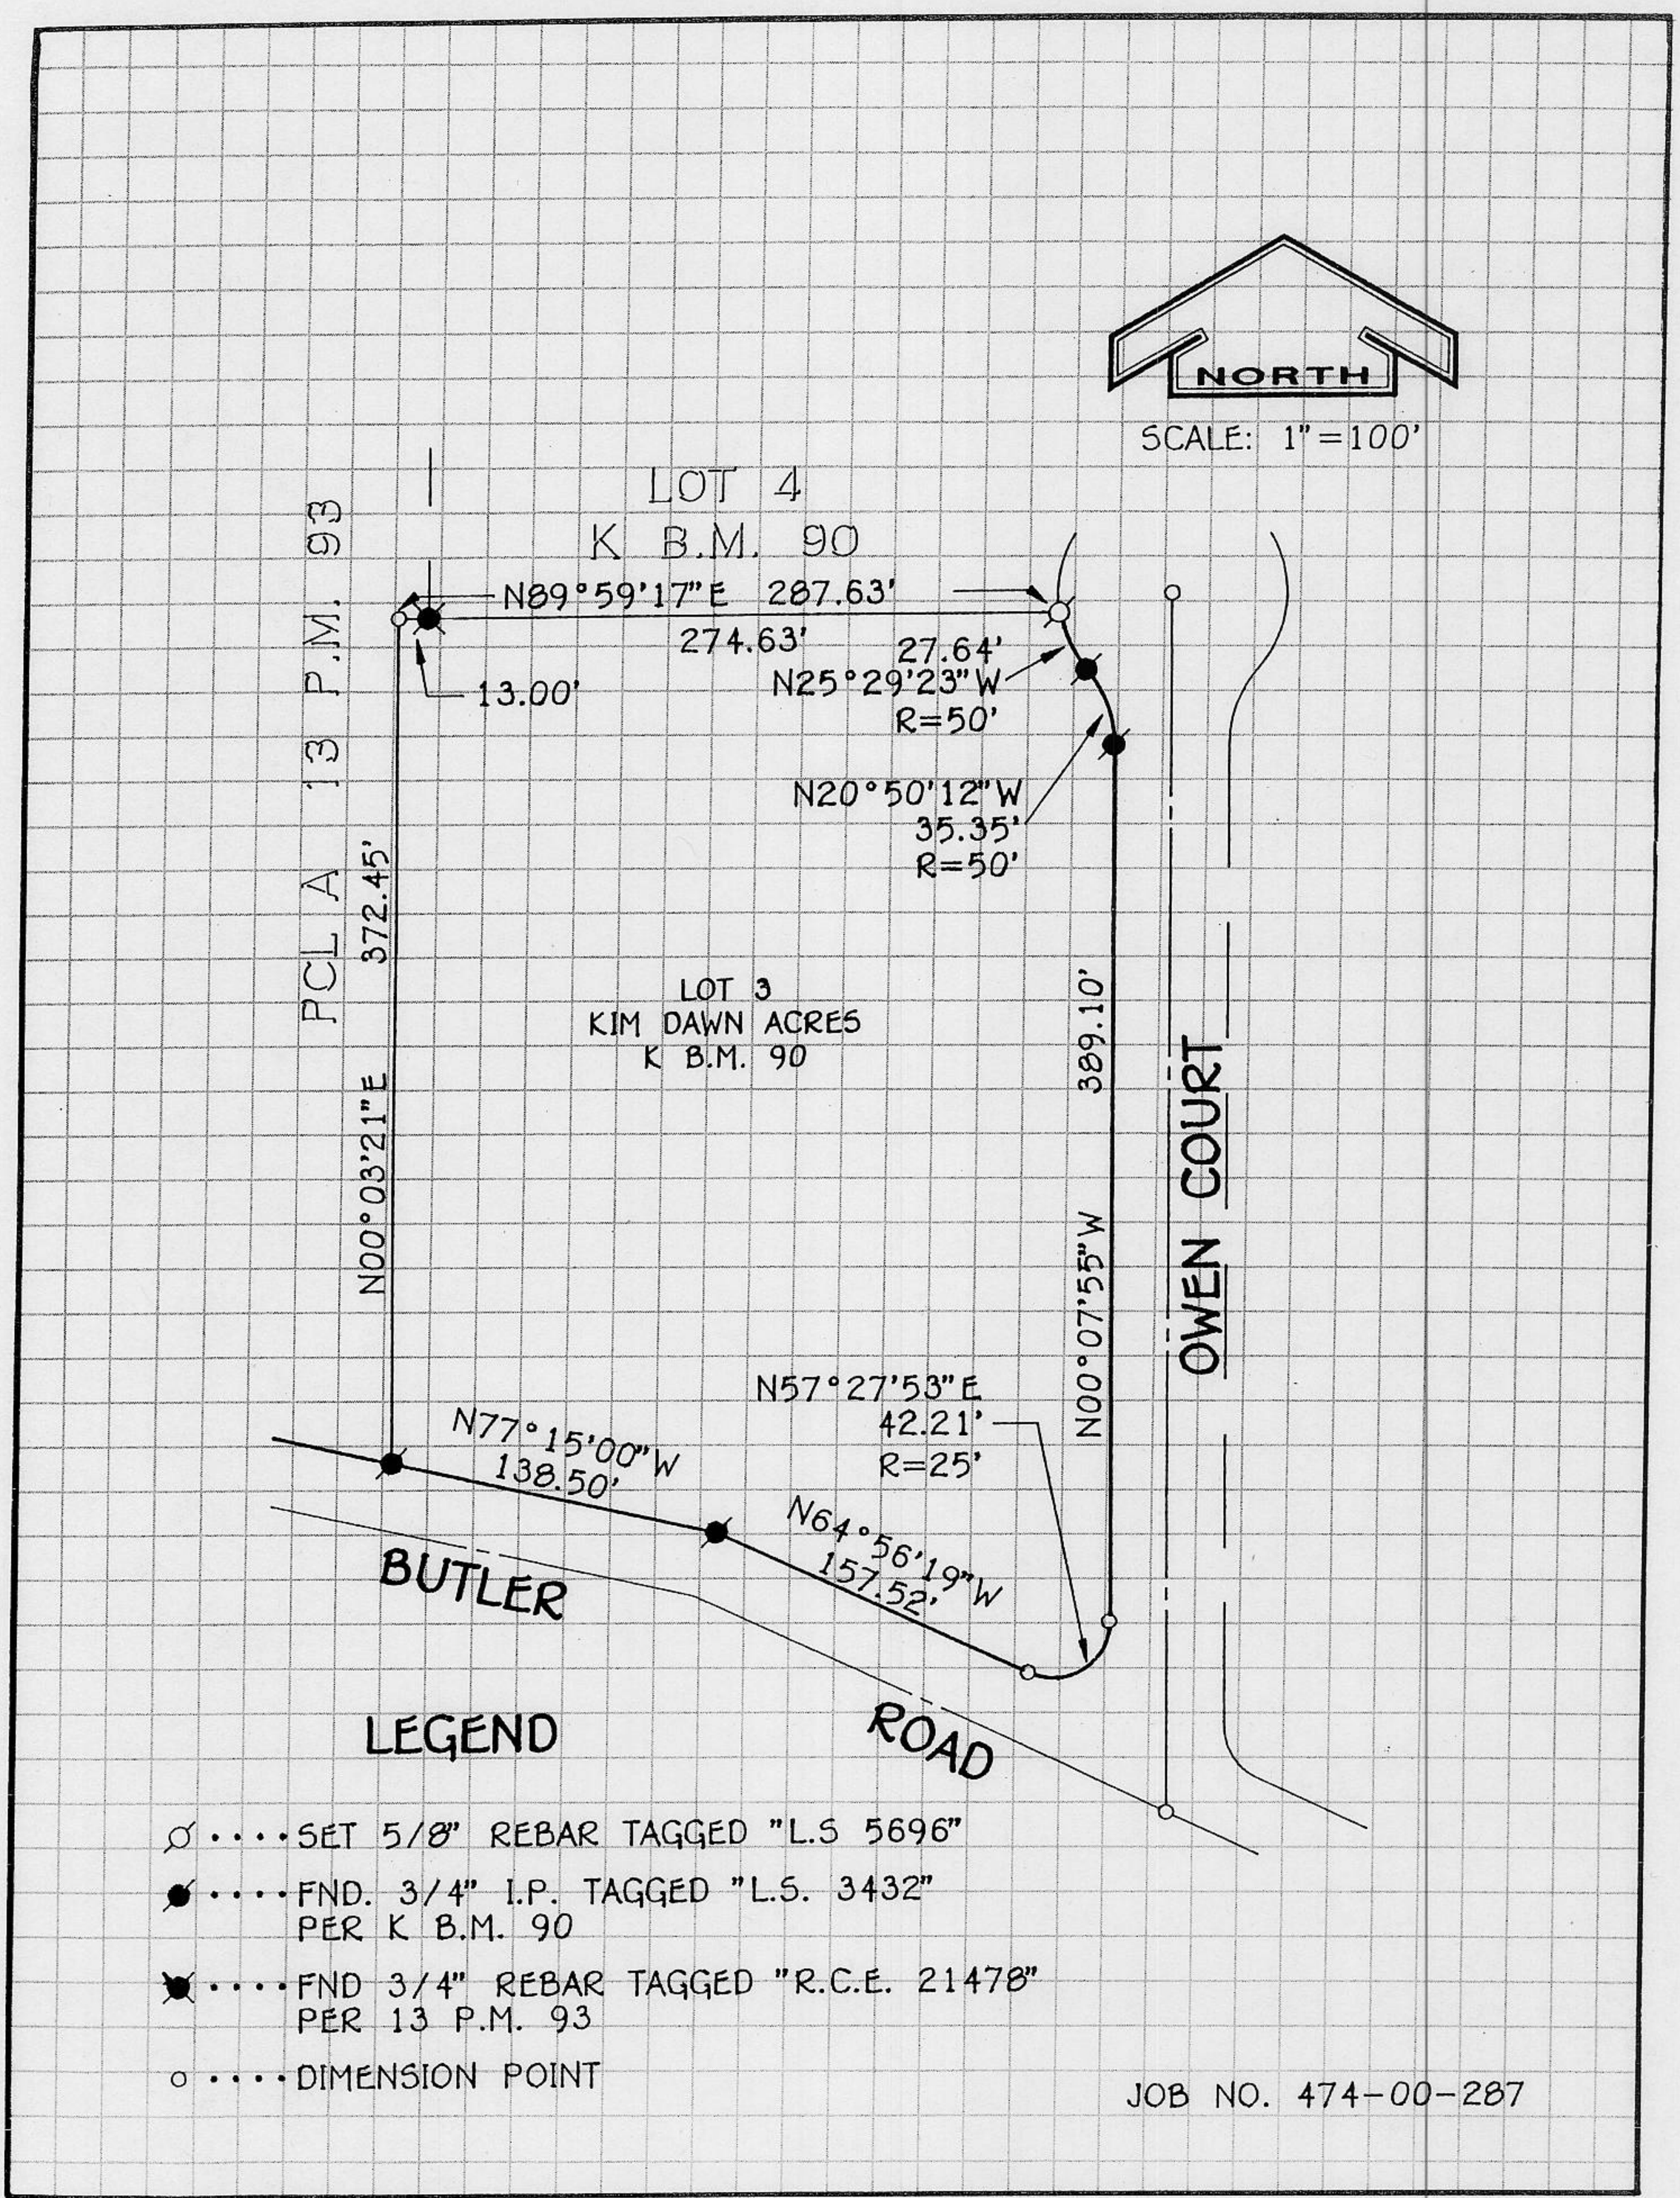
NORTH
SCALE: 1" = 100'
LOT 4
K B.M. 90
N89°59'17"E 287.63'
274.63'
27.64'
N25°29'23"W
R=50'
13.00'
N20°50'12"W
35.35'
R=50'
PCL A 13 P.M. 93
372.45'
N00°03'21"E
LOT 3
KIM DAWN ACRES
K B.M. 90
389.10'
N00°07'55"W
OWEN COURT
N57°27'53"E
42.21'
R=25'
N77°15'00"W
138.50'
N64°56'19"W
157.52'
BUTLER
ROAD
LEGEND
SET 5/8" REBAR TAGGED "L.S 5696"
FND. 3/4" I.P. TAGGED "L.S. 3432"
PER K B.M. 90
FND 3/4" REBAR TAGGED "R.C.E. 21478"
PER 13 P.M. 93
DIMENSION POINT
JOB NO. 474-00-287