CORNER RECORD

Document Number _____

City of _____ County of PLACER, California

Brief Legal Description POR. LOTS 26 & 27 PINELAND UNIT NO. 2
BK. "E" OF MAPS PG. 77

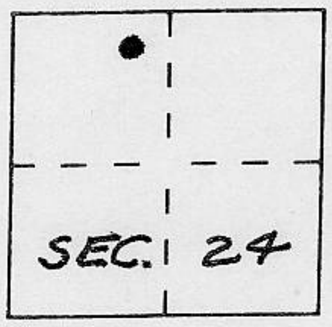

T.15N.
R.16E.
M.D.M.

CORNER TYPE

Government Corner ☐ Control ☐
Meander ☐ Property ☑
Rancho ☐ Other ☐
Date of Survey 4/23/93

COORDINATES *(Optional)*

N. _____
E. _____
Zone _____ Datum _____
Elev. _____

Corner — Left as found ☑ Found and tagged ☐ Established ☐ Reestablished ☑ Rebuilt ☐

Identification and type of corner found: Evidence used to identify or procedure used to establish or reestablish the corner:
● = FOUND 1/2" REBAR, NO TAG

A description of the physical condition of the monument as found and as set or reset:
-O- = SET 3/4" IRON PIPE W/PLASTIC PLUG, STAMPED L.S. 5549

SURVEYOR'S STATEMENT

This Corner Record was prepared by me or under my direction in conformance with the Land Surveyors' Act on APRIL 23 19 93.

Signed Charles R. Sage Jr. L.S. or R.C.E. Number L.S. 5549
EXPIRES 6-30-93

LICENSED LAND SURVEYOR
CHARLES R. SAGE JR.
SEAL
No. 5549
STATE OF CALIFORNIA

COUNTY SURVEYOR'S STATEMENT

This Corner Record was received JUNE 24 1993 and examined and filed 6/25 1993.

Signed John Rietjens Title Deputy County Surveyor

LICENSED LAND SURVEYOR
JOHN H. RIETJENS
SEAL
L.S. 4323
STATE OF CALIFORNIA

County Surveyor's Comment _____

BOOK 3 CORNER RECORDS PAGE 162

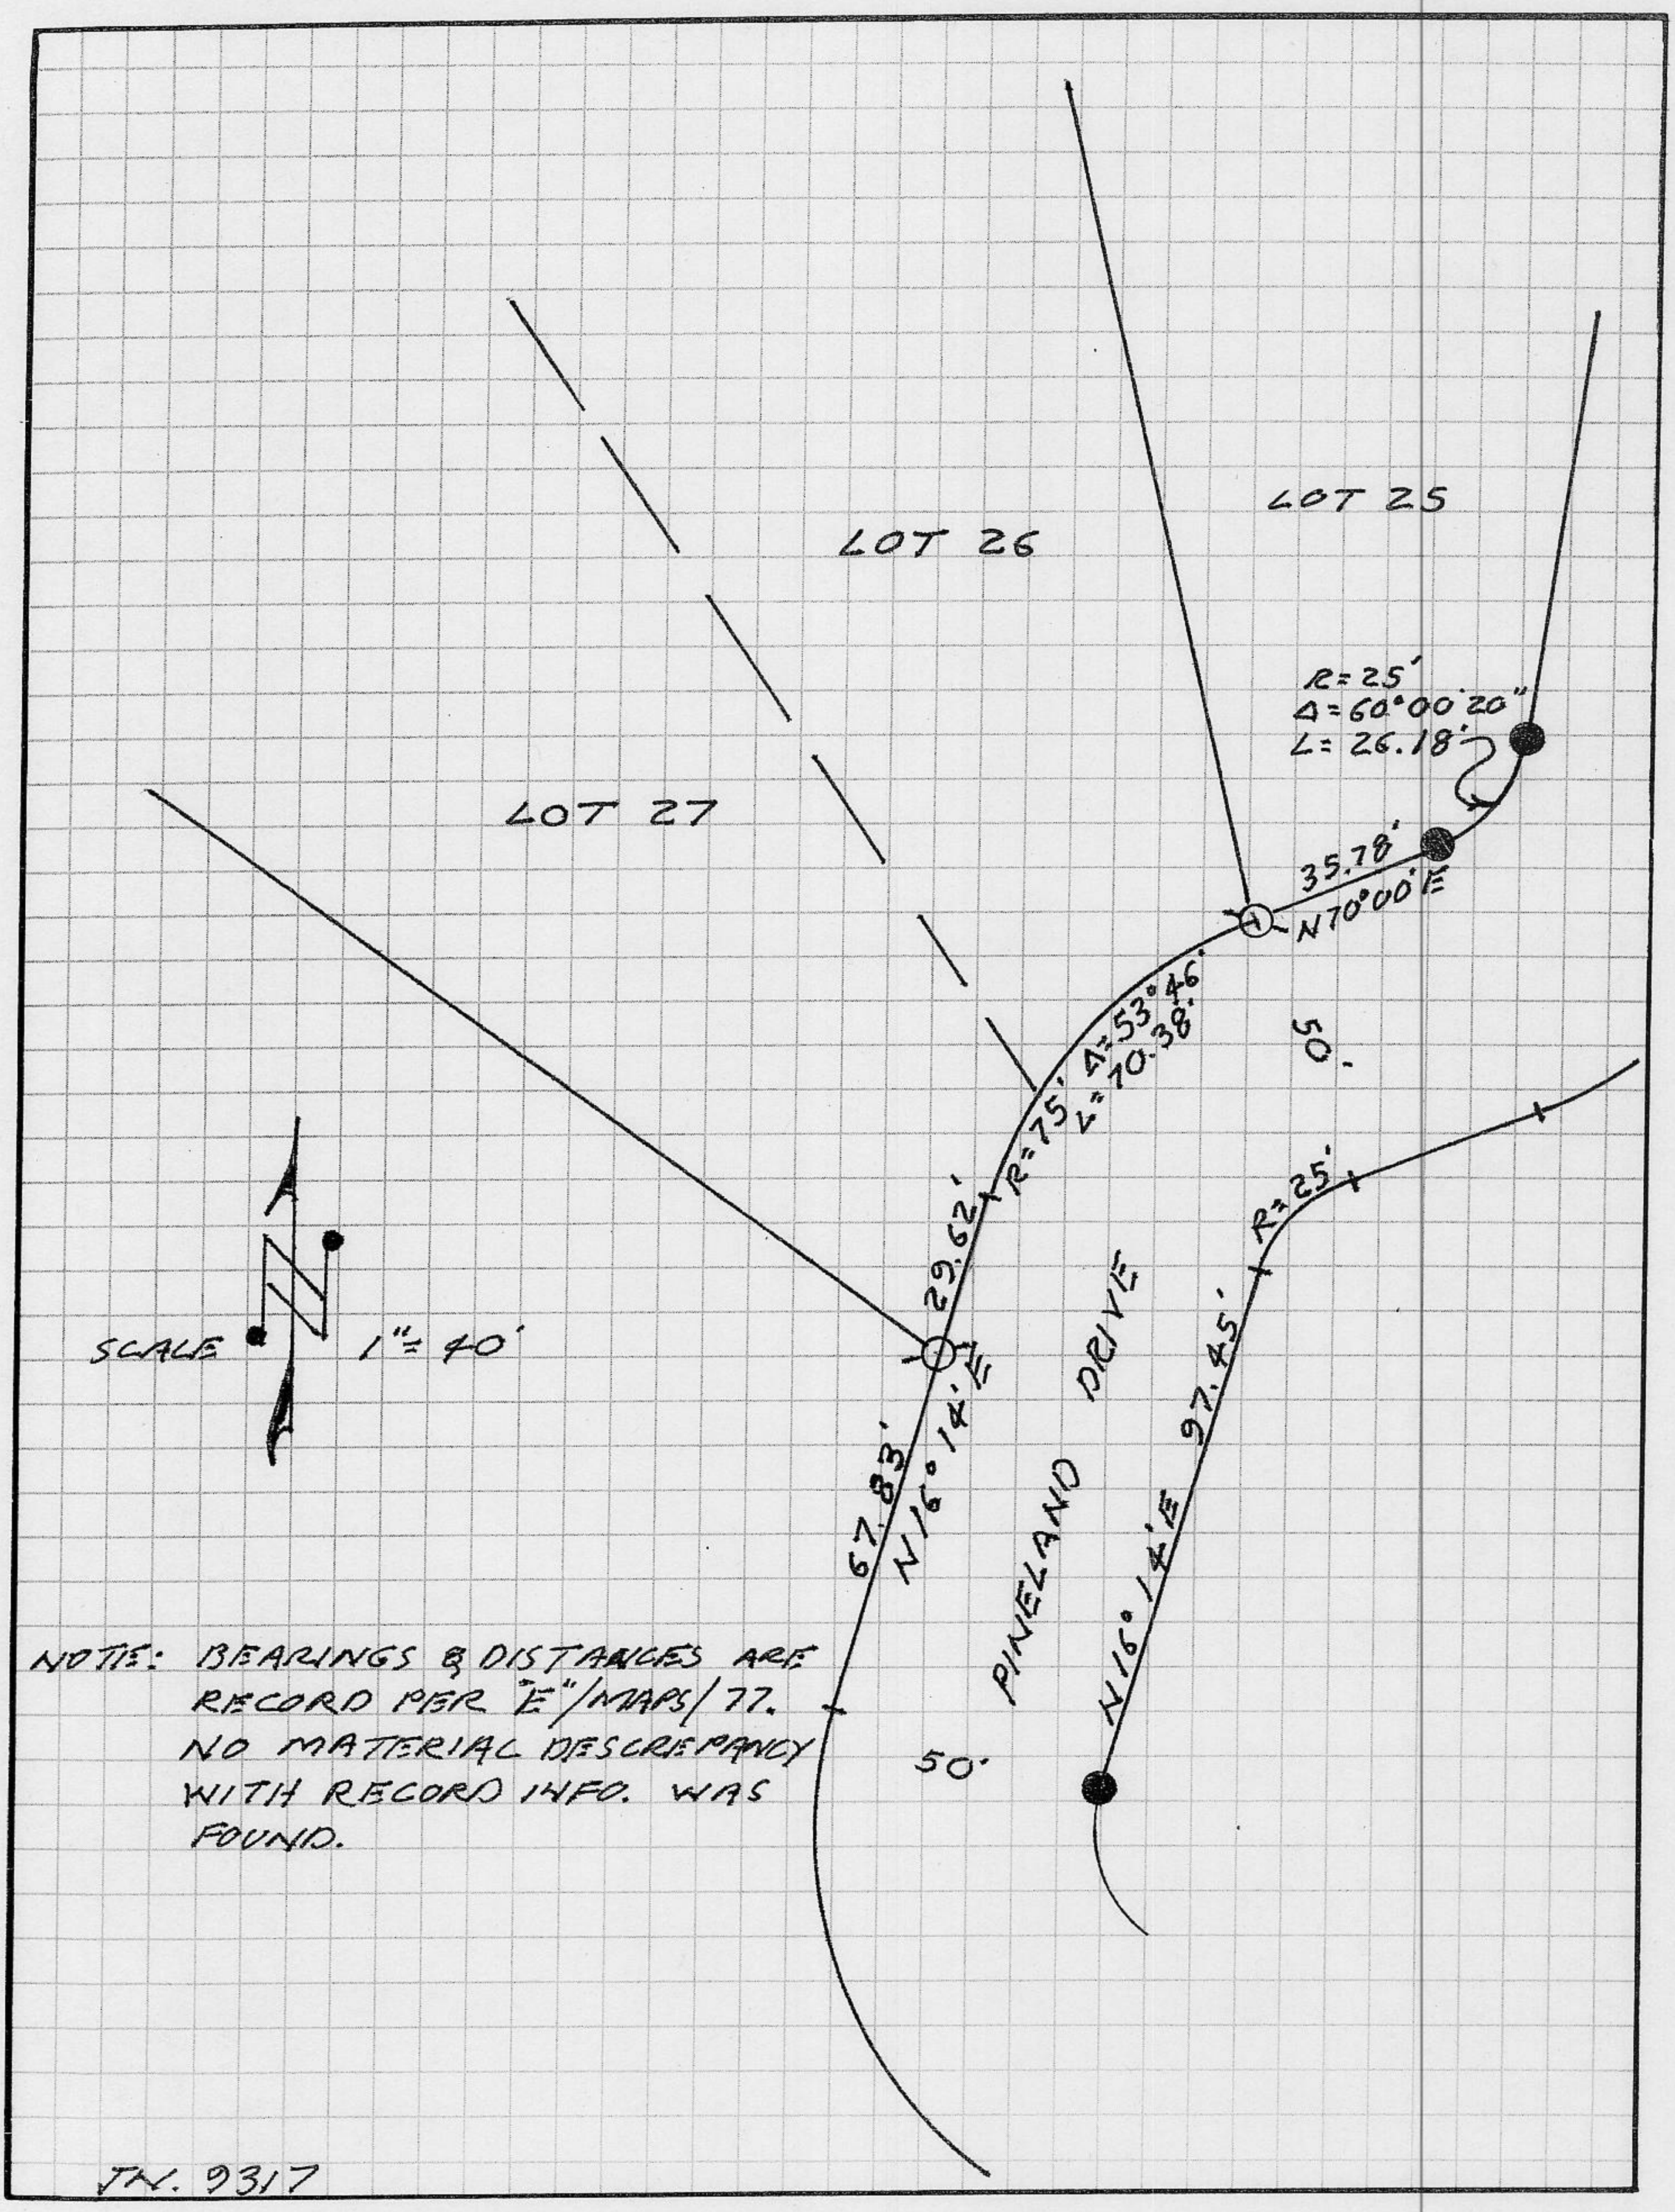

NOTE: BEARINGS & DISTANCES ARE RECORD PER "E"/MAPS/77. NO MATERIAL DISCREPANCY WITH RECORD INFO. WAS FOUND.

JN. 9317