CORNER RECORD

Document Number _____

City of _____ County of PLACER, California

Brief Legal Description LOT 63 PONDEROSA PALISADES UNIT NO. 2
BOOK "H" OF MAPS PAGE 84

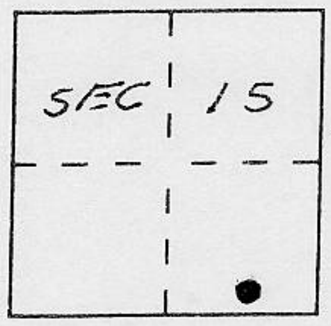

T.17N.
R.16E.
M.D.M.

CORNER TYPE

Government Corner ☐ Control ☐
Meander ☐ Property ☑
Rancho ☐ Other ☐
Date of Survey 5/20/93

COORDINATES *(Optional)*

N. _____
E. _____
Zone _____ Datum _____
Elev. _____

Corner — Left as found ☑ Found and tagged ☐ Established ☐ Reestablished ☑ Rebuilt ☐

Identification and type of corner found: Evidence used to identify or procedure used to establish or reestablish the corner:

⊗ = FOUND RAILROAD SPIKE

● = FOUND 5/8" REBAR, NO TAG, BELIEVED TO BE ORIGINAL CORNER

A description of the physical condition of the monument as found and as set or reset:

○ = SET 3/4" REBAR W/PLASTIC PLUG, STAMPED L.S. 5549

BOOK 3 CORNER RECORDS PAGE 170

SURVEYOR'S STATEMENT

This Corner Record was prepared by me or under my direction in conformance with the Land Surveyors' Act on MAY 24 19 93.

Signed Charles R. Sage Jr. L.S. or R.C.E. Number L.S. 5549
LIC. EXP. 6-30-93

LICENSED LAND SURVEYOR CHARLES R. SAGE JR. SEAL No. 5549 STATE OF CALIFORNIA

COUNTY SURVEYOR'S STATEMENT

This Corner Record was received JUNE 24 1993 and examined and filed 6/25 1993.

Signed John Rietjens Title DEPUTY COUNTY SURVEYOR

LICENSED LAND SURVEYOR JOHN H. RIETJENS SEAL L.S. 4323 STATE OF CALIFORNIA

County Surveyor's Comment _____

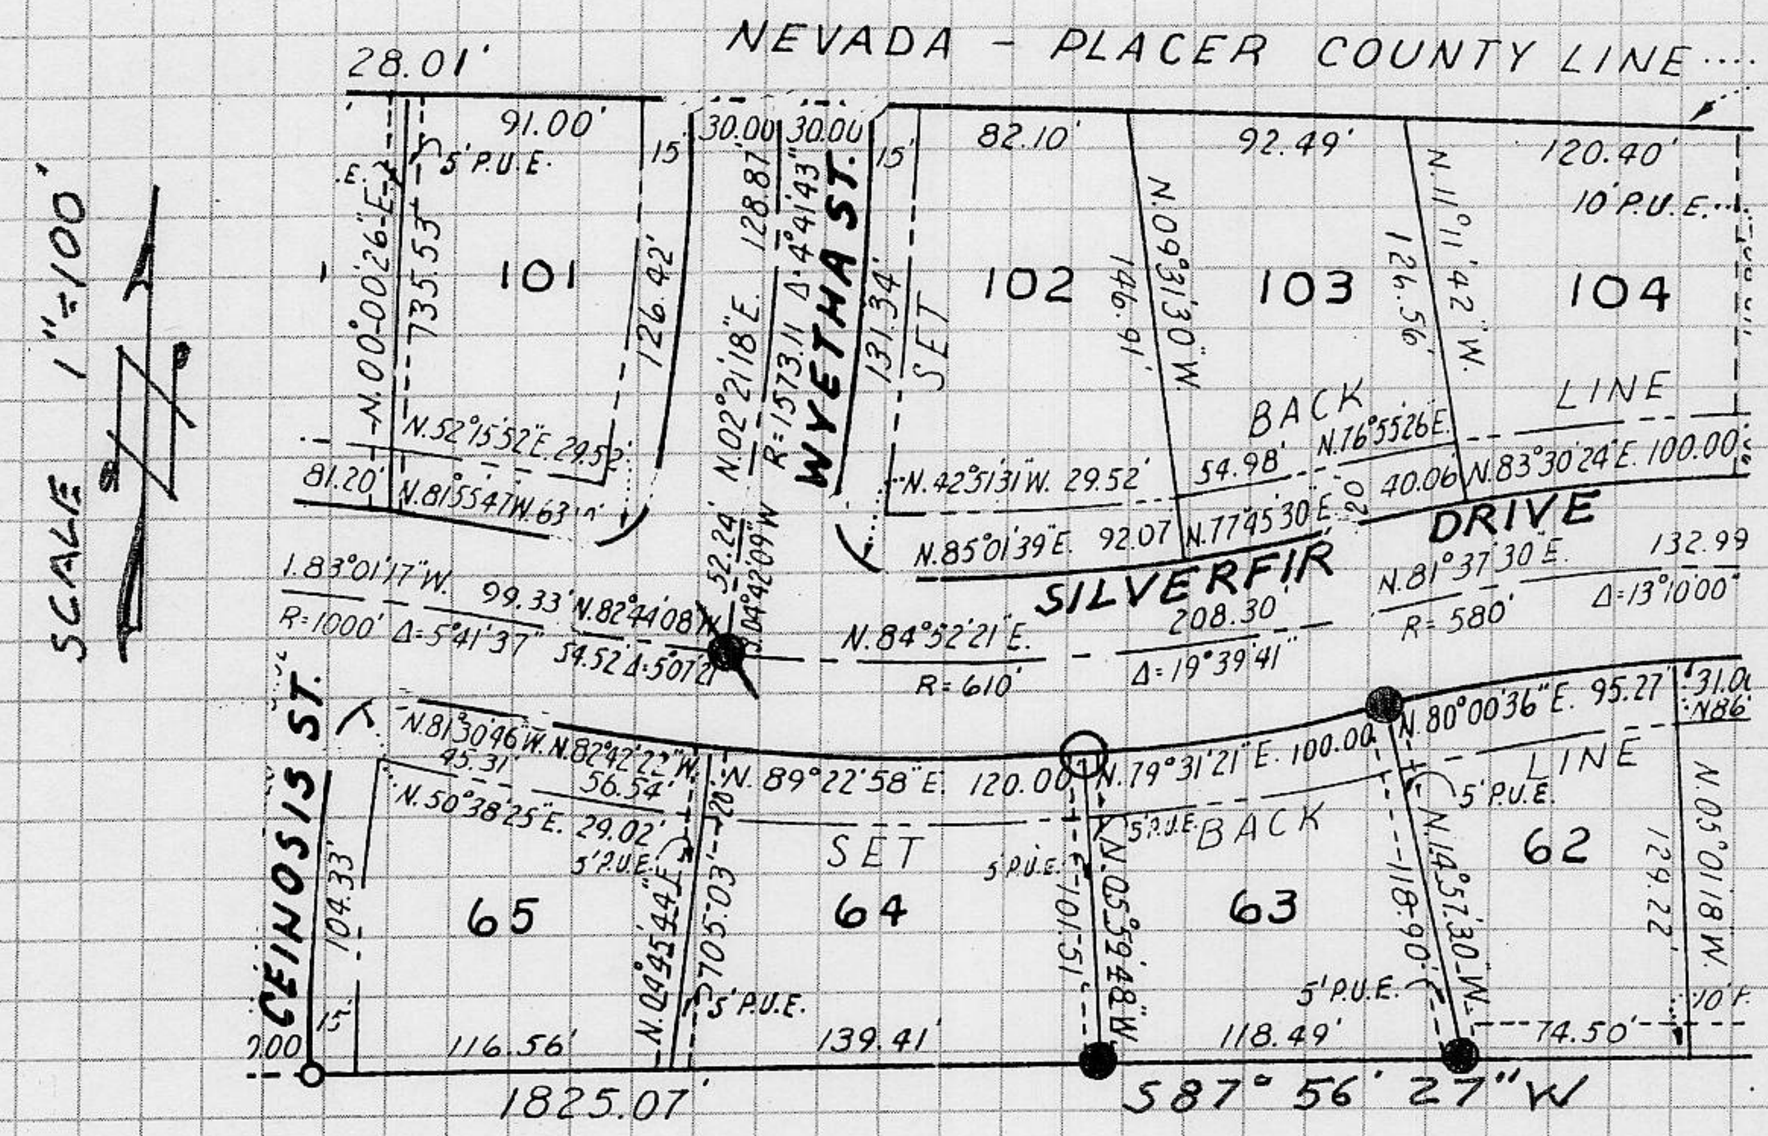

NOTE: BEARINGS & DISTANCES ARE RECORD PER "H"/MAP/84. NO MATERIAL DECREPANCIES WITH RECORD INFORMATION WERE FOUND.