CORNER RECORD

Document Number _____

~~City of~~ Dollar Point County of Placer, California

Brief Legal Description Lot 24, Lake Forest Village Unit I H / Maps / 68

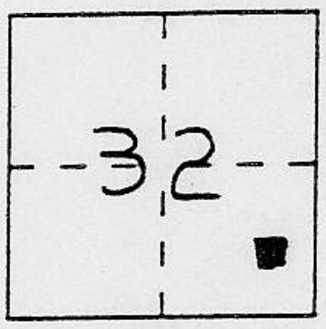

T16N
R17E
M.D.M.

CORNER TYPE

Government Corner ☐ Control ☐
Meander ☐ Property ☒
Rancho ☐ Other ☐
Date of Survey 14 May 93

COORDINATES *(Optional)*

N. _____
E. _____
Zone _____ Datum _____
Elev. _____

Corner — Left as found ☐ Found and tagged ☐ Established ☐ Reestablished ☒ Rebuilt ☐

Identification and type of corner found: Evidence used to identify or procedure used to establish or reestablish the corner:

see sketch on page 2

A description of the physical condition of the monument as found and as set or reset:

see sketch page 2

BOOK 3 CORNER RECORDS PAGE 173

SURVEYOR'S STATEMENT

This Corner Record was prepared by me or under my direction in conformance with the Land Surveyors' Act on 17 May 1993.

Signed [signature] L.S. or R.C.E. Number 6230

LICENSED LAND SURVEYOR
MARC R. VAN ZUUK
No. 6230
Exp. 31 Mar 94
SEAL
STATE OF CALIFORNIA

COUNTY SURVEYOR'S STATEMENT

This Corner Record was received JUNE 14 1993 and examined and filed JUNE 19 ___.

Signed [signature] Title Co. Surveyor

SEAL

County Surveyor's Comment

J/N 615.00A

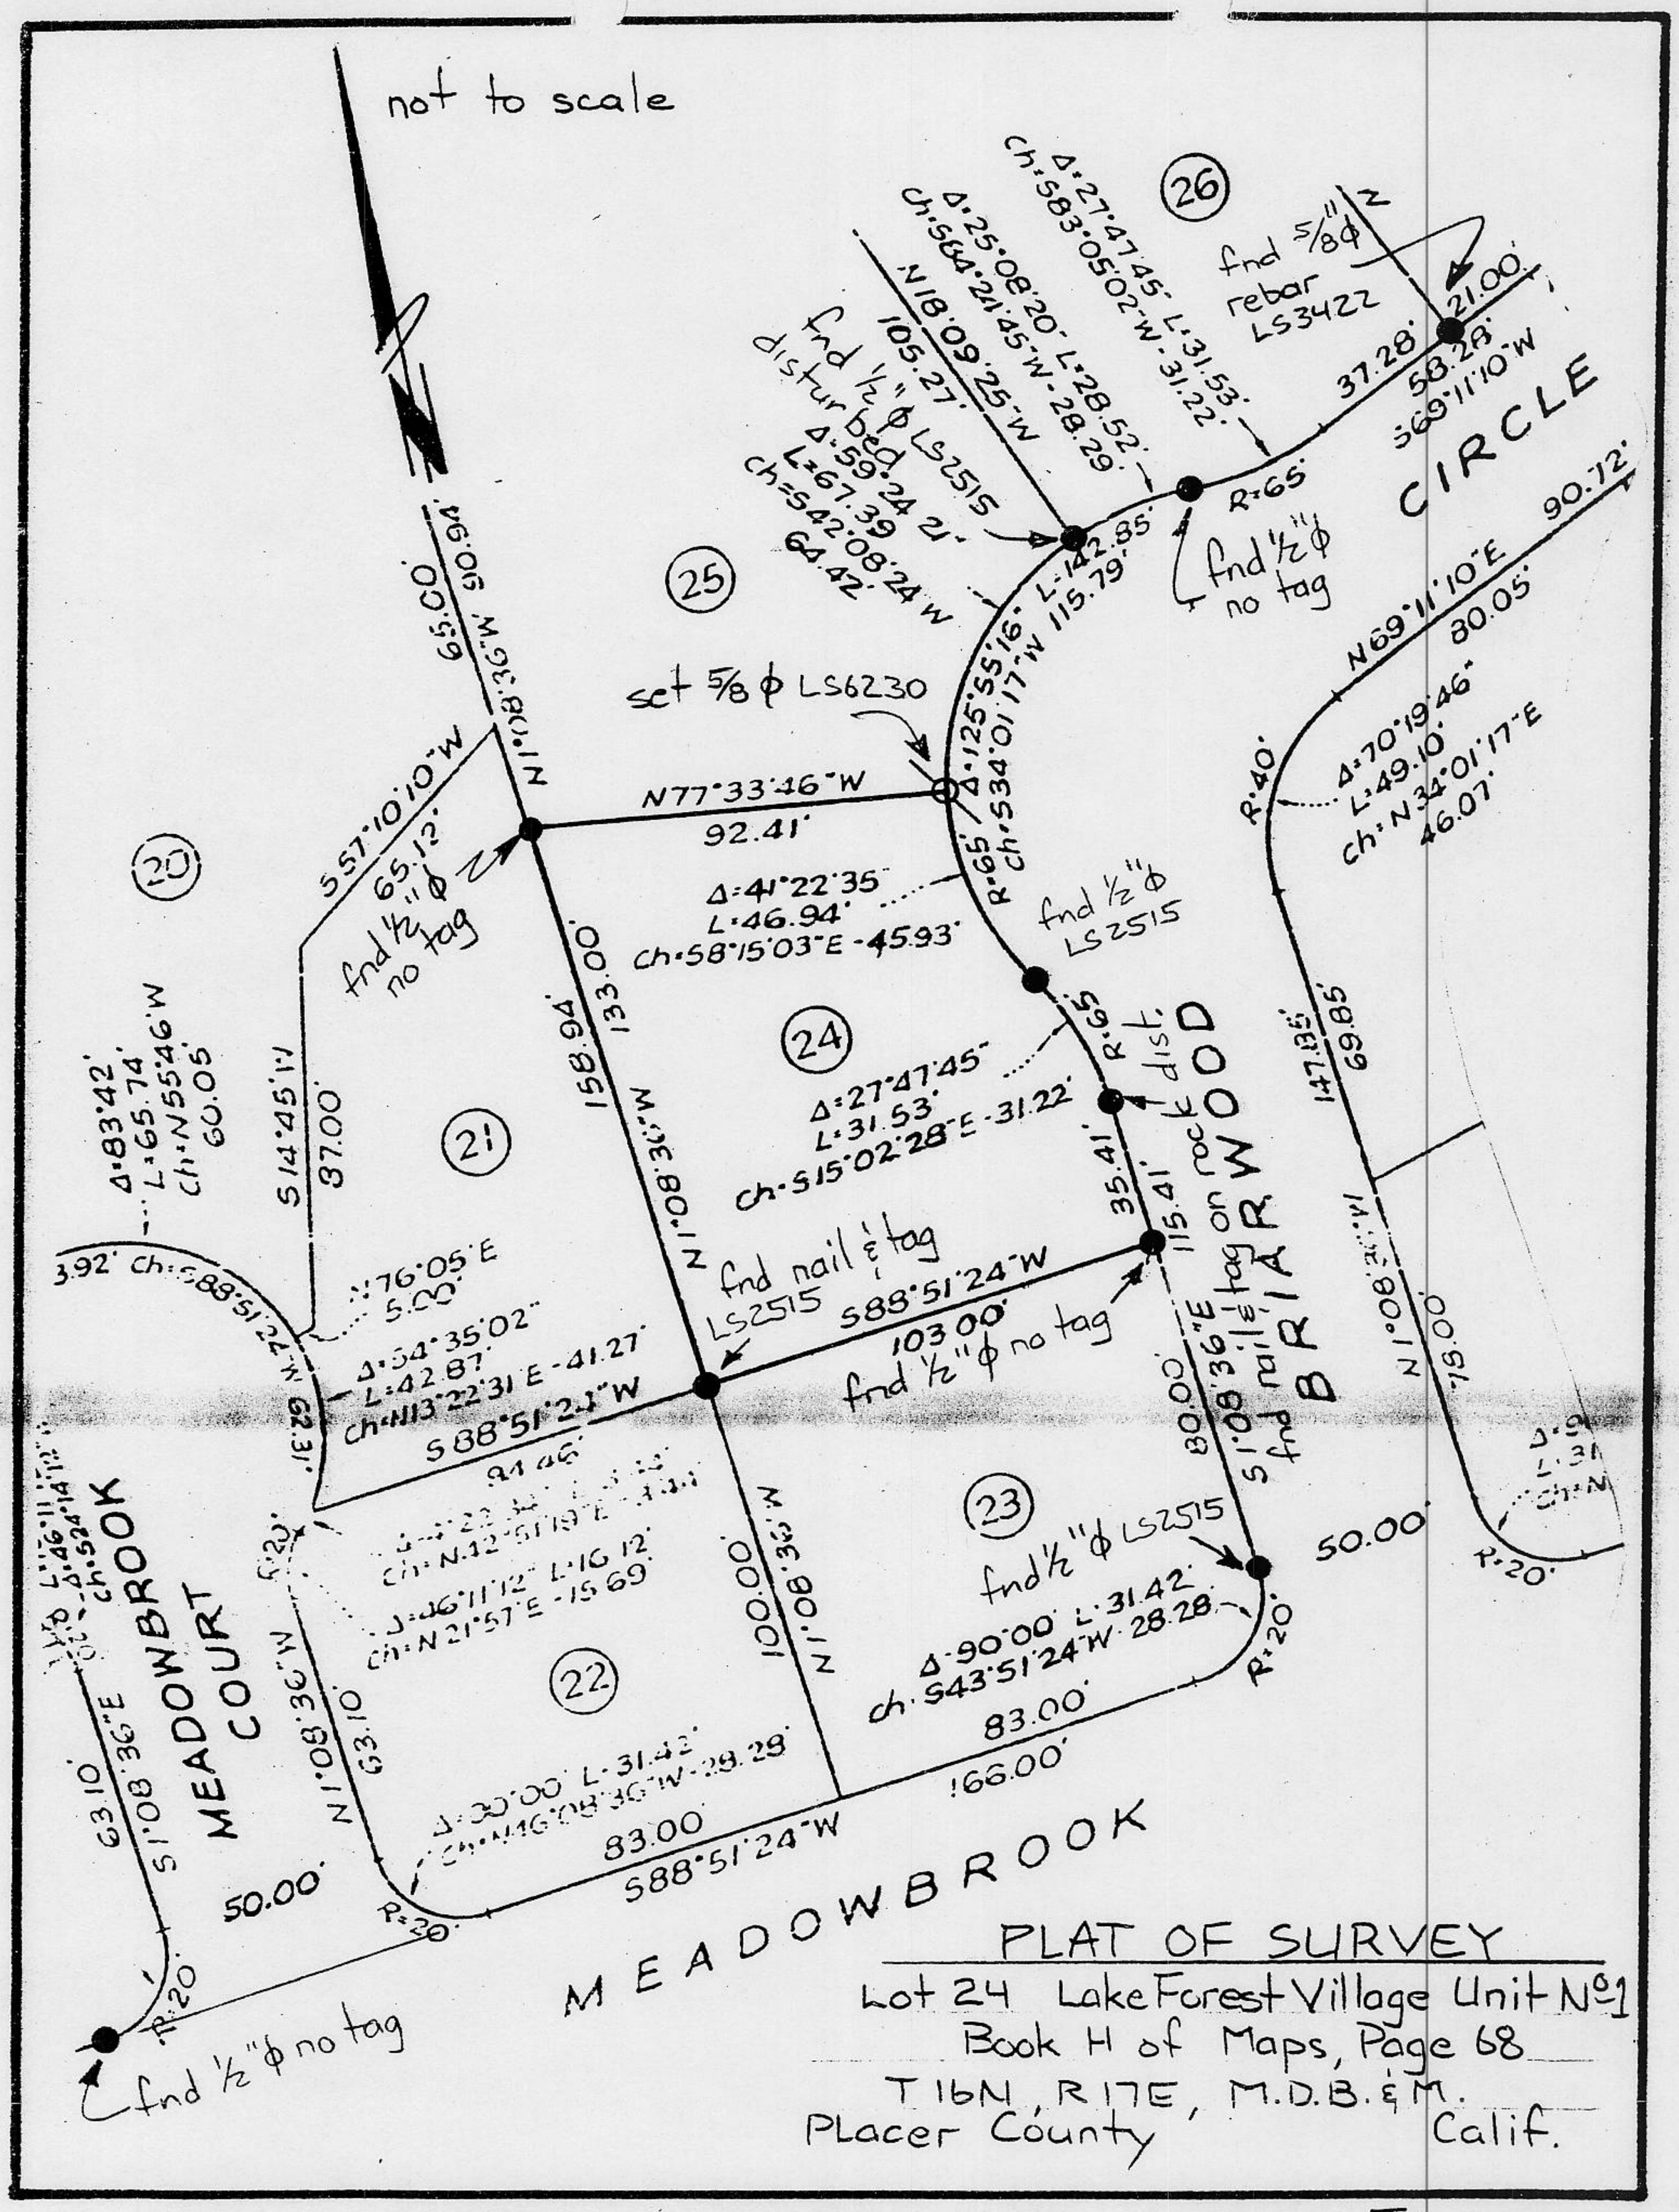

PLAT OF SURVEY

Lot 24 Lake Forest Village Unit No 1
Book H of Maps, Page 68
T16N, R17E, M.D.B.&M.
Placer County Calif.

J/N 615.00A