CORNER RECORD

Document Number _____

City of _____ County of PLACER, California

Brief Legal Description LOT 16 SKYLAND SUBDIVISION
BK. "F" OF MAPS PG. 13

SEC. 25 T.15N. R.16E. M.D.M.

CORNER TYPE

Government Corner ☐ Control ☐
Meander ☐ Property ☑
Rancho ☐ Other ☐
Date of Survey 6/15/93

COORDINATES *(Optional)*

N. _____
E. _____
Zone _____ Datum _____
Elev. _____

BOOK 3 CORNER RECORDS PAGE 174

Corner — Left as found ☑ Found and tagged ☐ Established ☐ Reestablished ☑ Rebuilt ☐

Identification and type of corner found: Evidence used to identify or procedure used to establish or reestablish the corner:

● = FOUND 1/2" REBAR PER "F"/MAPS/13
● = FOUND 3/4" REBAR PER "F"/MAPS/13

A description of the physical condition of the monument as found and as set or reset:

○ = SET 3/4" IRON PIPE W/PLASTIC PLUG STAMPED L.S. 5549
○ = SET CONC. NAIL & BRASS TAG, L.S. 5549, IN CONC. SLAB 1' BELOW GROUND
○ = SET 2" SPIKE ON CENTERLINE @ PROP. LINE PRODUCED

JN 9349

SURVEYOR'S STATEMENT

This Corner Record was prepared by me or under my direction in conformance with the Land Surveyors' Act on JUNE 16 19 93.

Signed Charles R. Sage Jr. L.S. or R.C.E. Number L.S. 5549 EXP. 6/30/93

LICENSED LAND SURVEYOR CHARLES R. SAGE JR. SEAL No. 5549 STATE OF CALIFORNIA

COUNTY SURVEYOR'S STATEMENT

This Corner Record was received JULY 1 19 93 and examined and filed 7/7/93 19 ___.

Signed John Rietjens Title DEPUTY COUNTY SURVEYOR

LICENSED LAND SURVEYOR JOHN H. RIETJENS SEAL L.S. 4323 STATE OF CALIFORNIA

County Surveyor's Comment _____

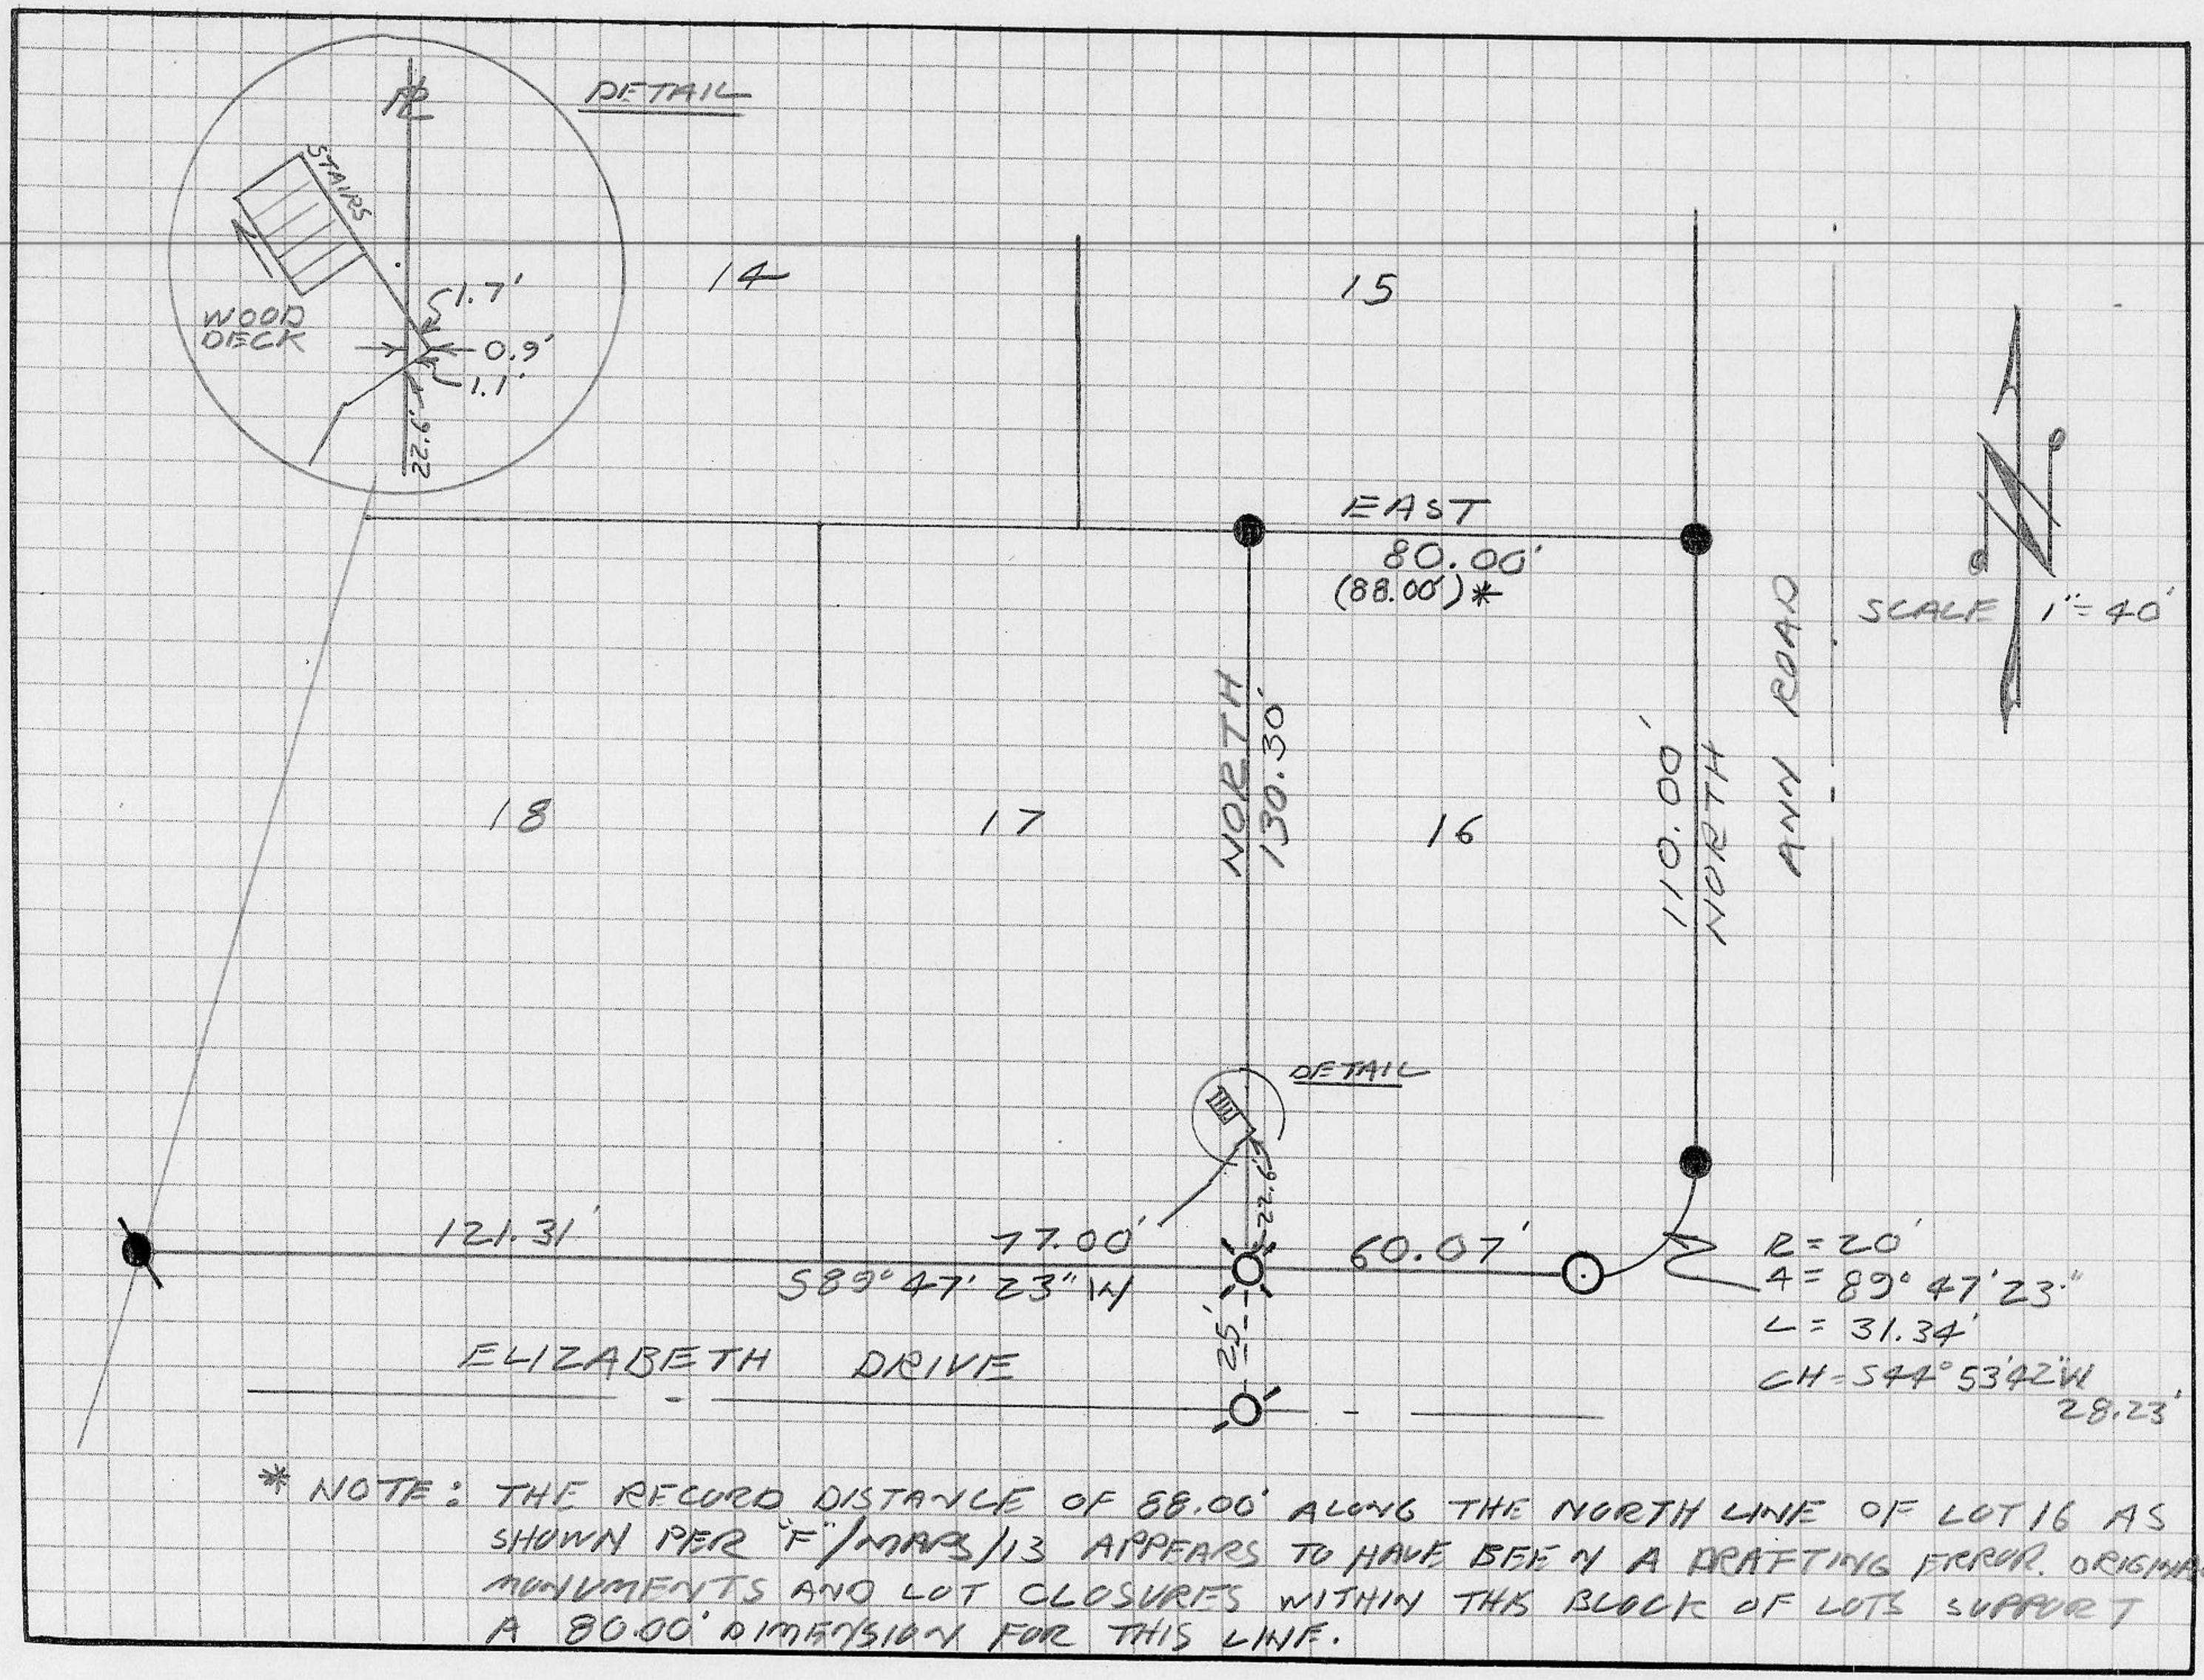

* NOTE: THE RECORD DISTANCE OF 88.00' ALONG THE NORTH LINE OF LOT 16 AS SHOWN PER "F"/MAR/13 APPEARS TO HAVE BEEN A DRAFTING ERROR. ORIGINAL MONUMENTS AND LOT CLOSURES WITHIN THIS BLOCK OF LOTS SUPPORT A 80.00' DIMENSION FOR THIS LINE.