CORNER RECORD

Document Number _____

City of _____ County of PLACER, California

Brief Legal Description LOT 19 BLK. "F" LAKE TAHOE PARK SUB. NO. 1 BK. "D" OF MAPS PG. 17

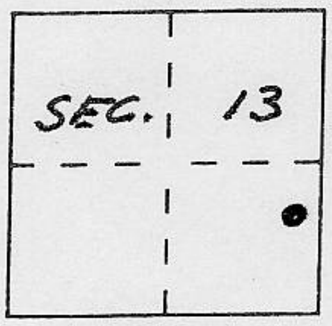

T.15N. R.16E. M.D.M.

CORNER TYPE

Government Corner ☐ Control ☐
Meander ☐ Property ☑
Rancho ☐ Other ☐
Date of Survey 6/24/93

COORDINATES *(Optional)*

N. _____
E. _____
Zone _____ Datum _____
Elev. _____

Corner — Left as found ☑ Found and tagged ☐ Established ☐ Reestablished ☑ Rebuilt ☐

Identification and type of corner found: Evidence used to identify or procedure used to establish or reestablish the corner:

⊗ = FOUND 5/8" REBAR, NO TAG
● = FOUND 1/2" REBAR, NO TAG
• = FOUND 1/2" IRON PIPE, NO TAG
⊙ = FOUND 2" IRON PIPE, NO TAG

A description of the physical condition of the monument as found and as set or reset:

○ = SET 3/4" IRON PIPE W/PLASTIC PLUG, STAMPED L.S. 5549

JN 9353

SURVEYOR'S STATEMENT

This Corner Record was prepared by me or under my direction in conformance with the Land Surveyors' Act on JUNE 25 1993.

Signed Charles R. Sage Jr. L.S. or R.C.E. Number L.S. 5549
LIC. EXP. 6-30-97

LICENSED LAND SURVEYOR
CHARLES R. SAGE JR.
SEAL
No. 5549
STATE OF CALIFORNIA

COUNTY SURVEYOR'S STATEMENT

This Corner Record was received JULY 20 1993 and examined and filed JULY 28 1993.

Signed John Rodgers Title DEPUTY COUNTY SURVEYOR

SEAL

County Surveyor's Comment _____

BOOK 3 CORNER RECORDS PAGE 175

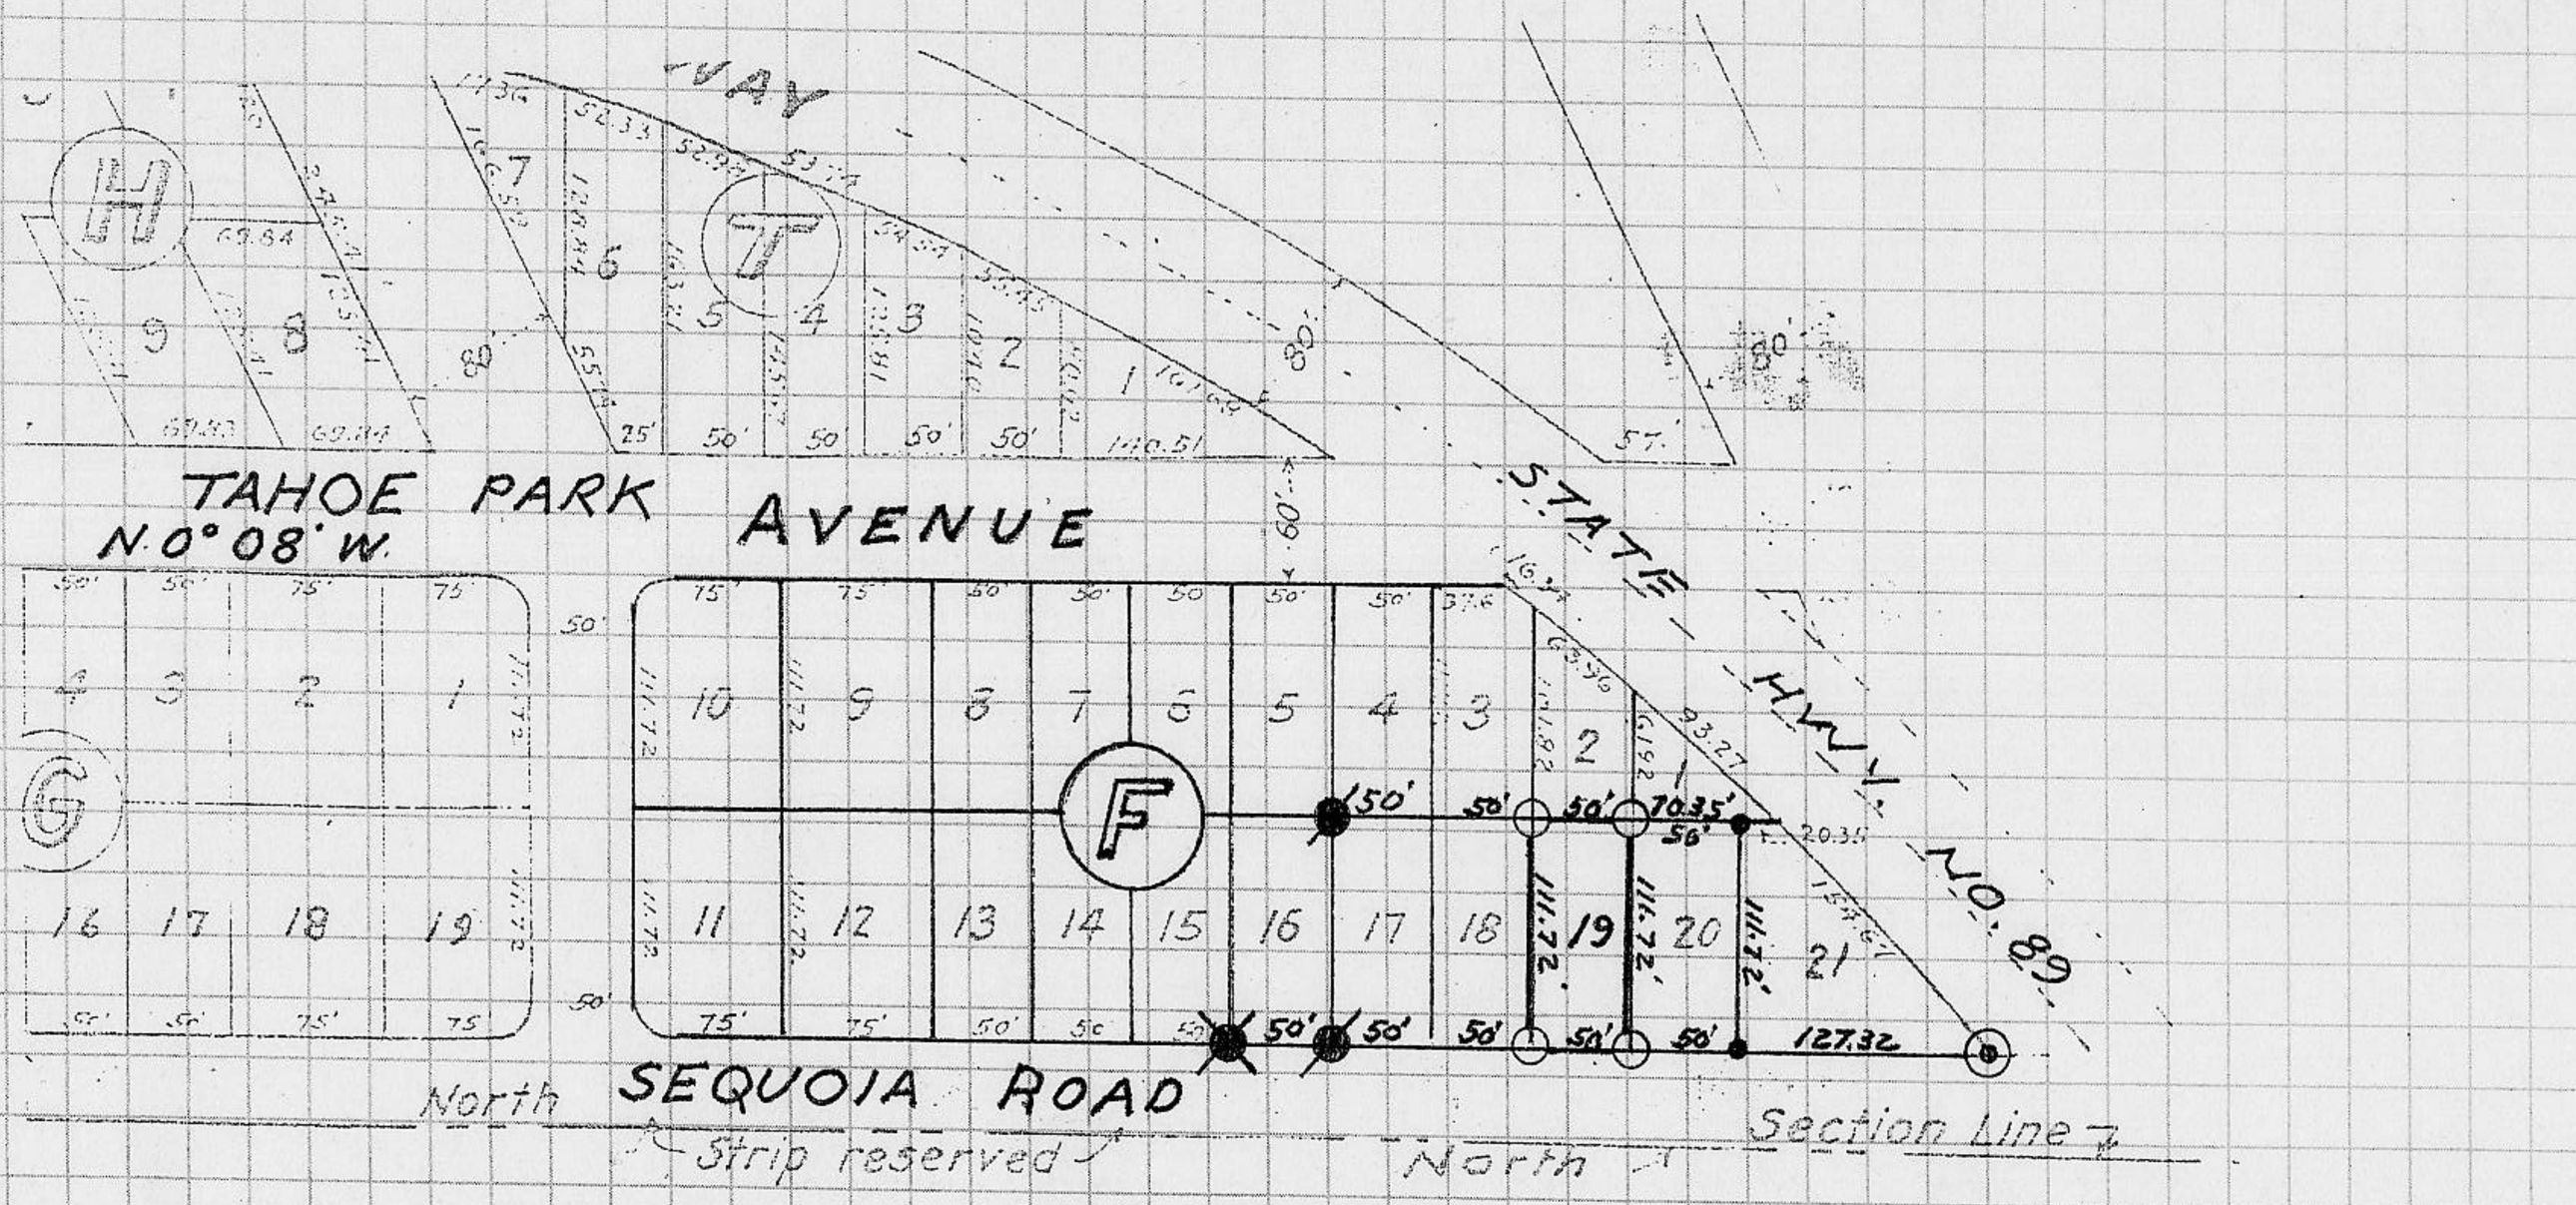
TAHOE PARK AVENUE
N.0°08'W.
STATE HWY. NO. 89
SEQUOIA ROAD
North
Strip reserved
North
Section Line
SCALE 1"=150'