CORNER RECORD

Document Number _____

City of _____ County of PLACER, California

Brief Legal Description LOT 66, AGATE BAY VISTA UNIT Nº 3 I/MAPS/55

T.16N. — 1 | 5 — R.17E. M.D.M.

CORNER TYPE

Government Corner ☐ Control ☐
Meander ☐ Property ☒
Rancho ☐ Other ☐
Date of Survey 7-9-1993

COORDINATES *(Optional)*

N. _____
E. _____
Zone _____ Datum _____
Elev. _____

Corner — Left as found ☐ Found and tagged ☐ Established ☐ Reestablished ☐ Rebuilt ☐

Identification and type of corner found: Evidence used to identify or procedure used to establish or reestablish the corner:
① INDICATES FOUND 1/2 INCH RE-BAR W/ TAG "R.C.E. 8850".

② INDICATES FOUND 1/2 INCH RE-BAR NO TAG

A description of the physical condition of the monument as found and as set or reset:
③ INDICATES SET 5/8 INCH RE-BAR W/ CAP (PLASTIC) "L.S. 6460".

SURVEYOR'S STATEMENT

This Corner Record was prepared by me or under my direction in conformance with the Land Surveyors' Act on 7-12- 1993.

Signed [signature] L.S. or R.C.E. Number L.S. 6460

PROFESSIONAL LAND SURVEYOR JAMES RAY ALLEN No. 6460 3/31/95 STATE OF CALIFORNIA

COUNTY SURVEYOR'S STATEMENT

This Corner Record was received AUGUST 18 1993 and examined 7/23/93

and filed Aug 20 1993.

Signed [signature] Title DEPUTY COUNTY SURVEYOR

LICENSED LAND SURVEYOR JOHN H. RIETJENS 6/30/96 L.S. 4323 STATE OF CALIFORNIA

County Surveyor's Comment _____

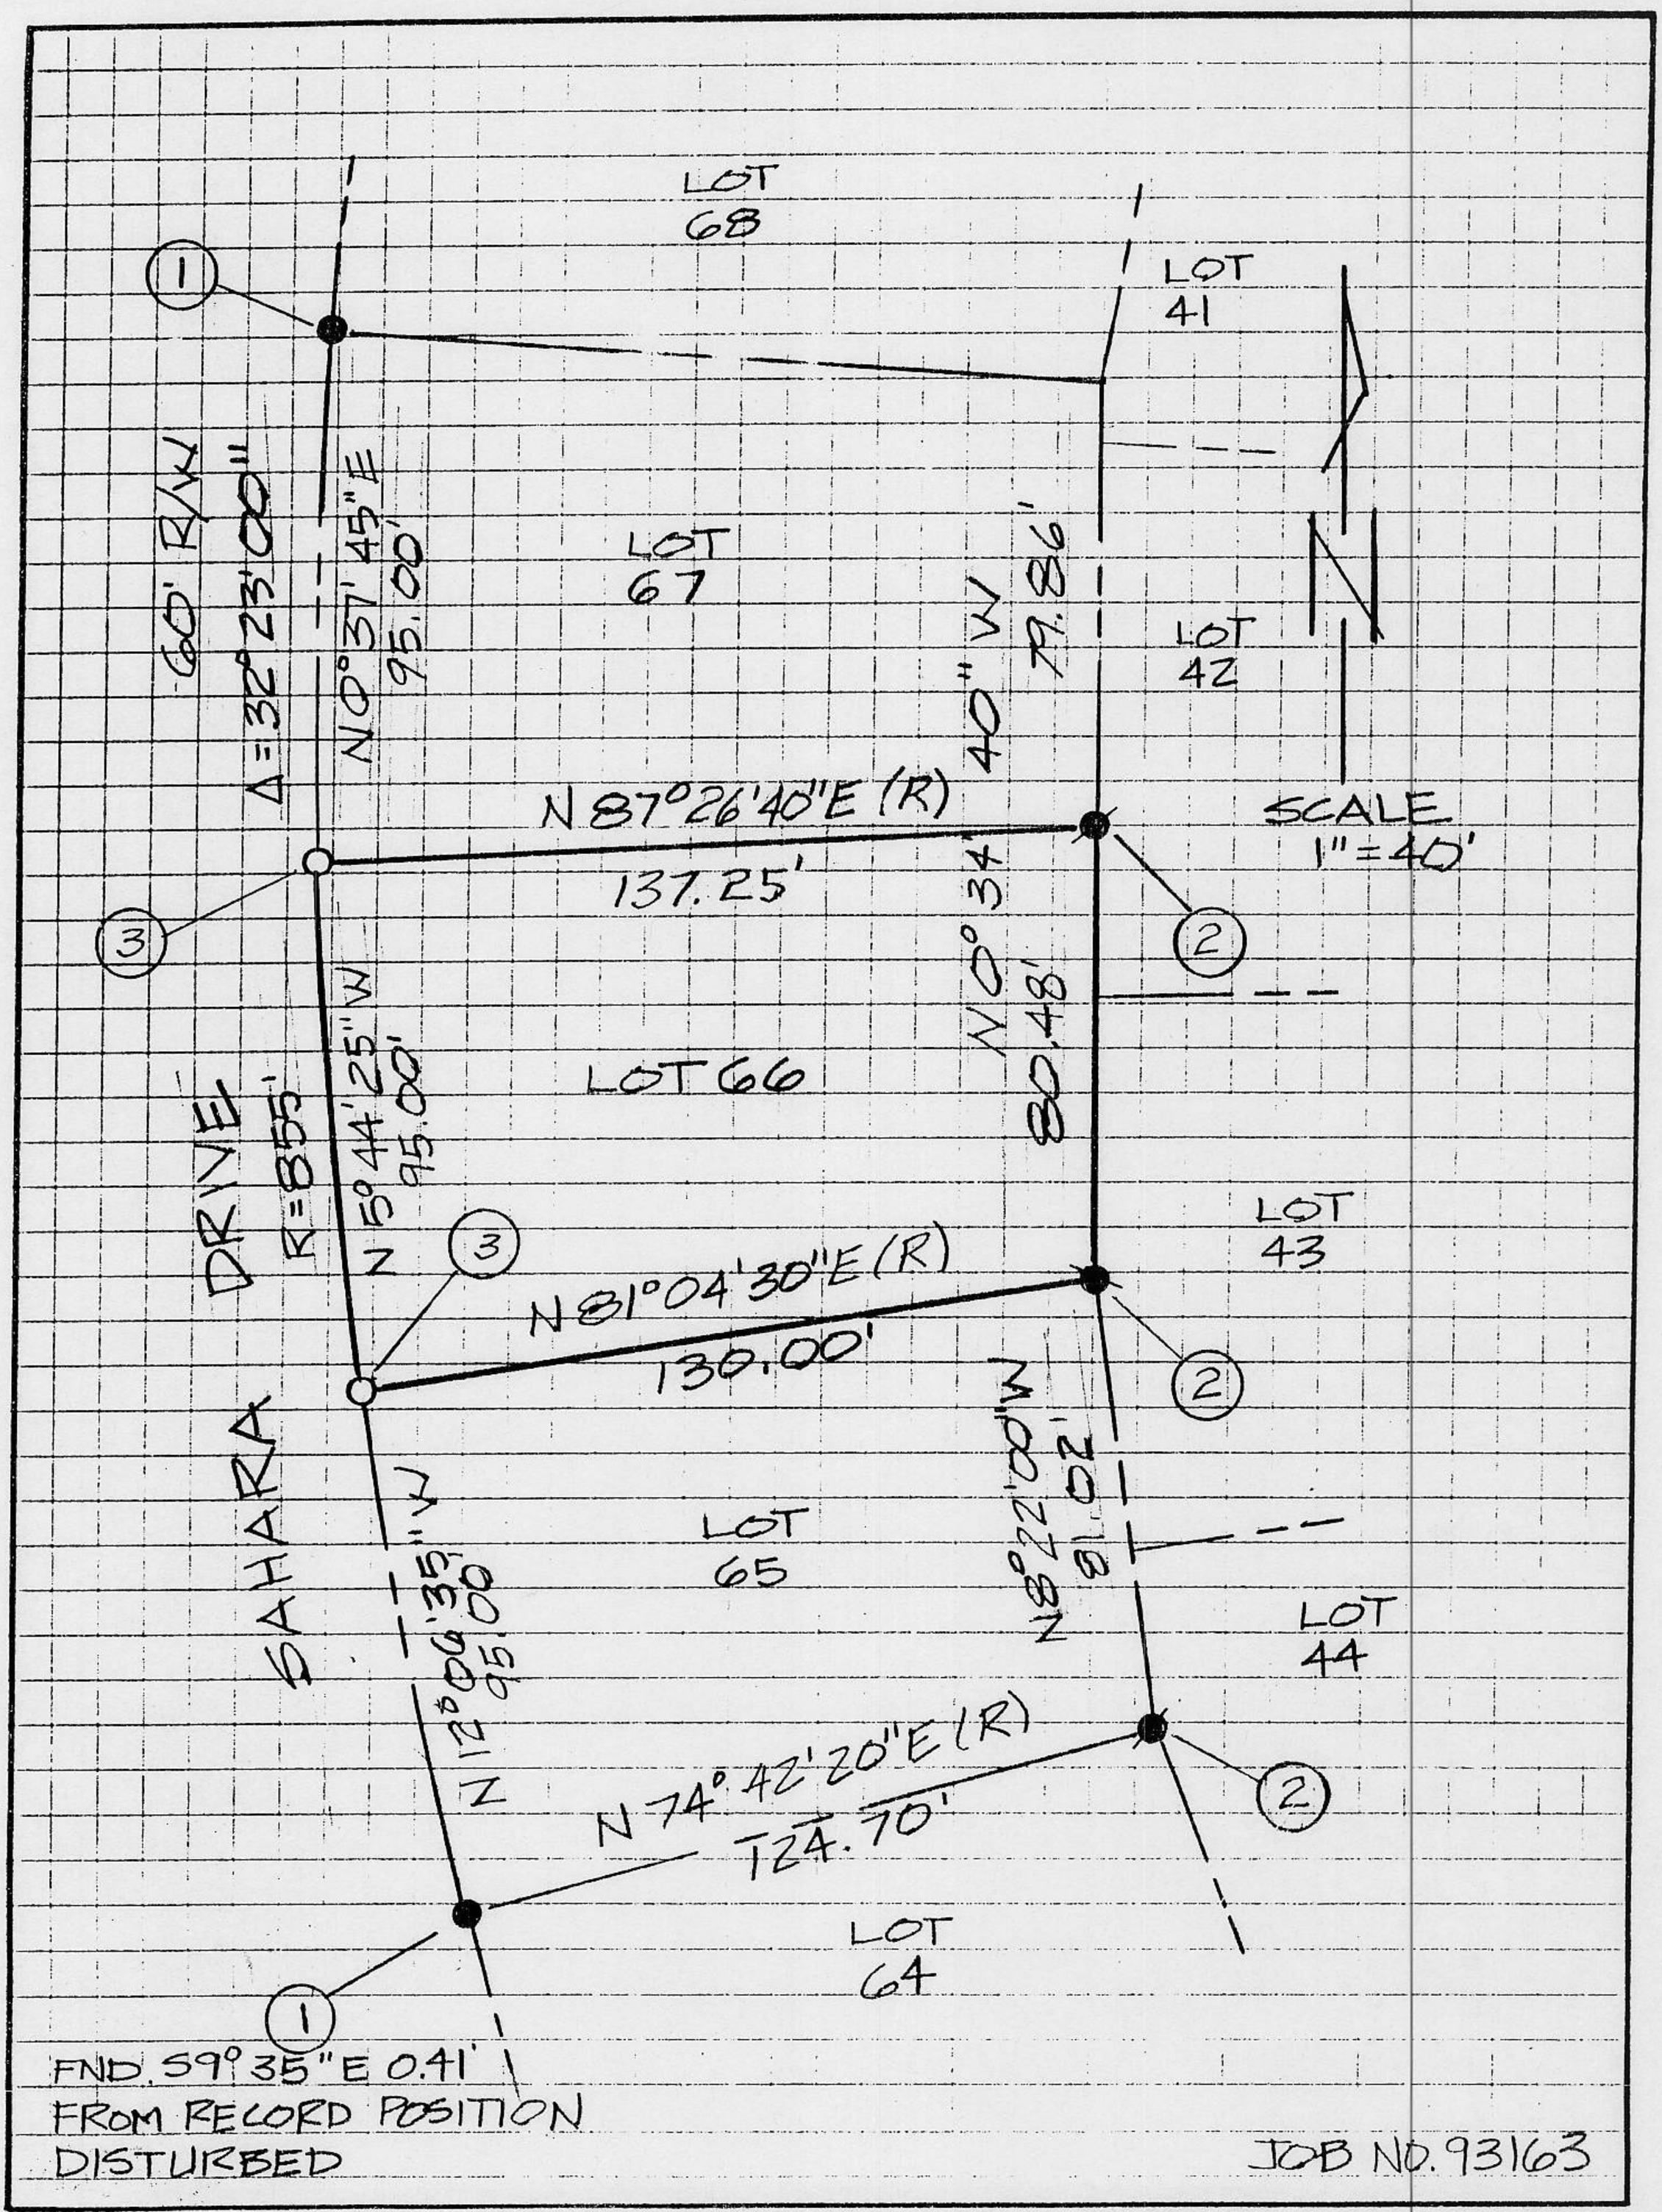
LOT 68
LOT 41
LOT 67
LOT 42
SCALE 1" = 40'
60' R/W
Δ = 32°23'00"
N 0°37'45" E 95.00'
N 87°26'40" E (R)
137.25'
N 0°34' W 80.48'
LOT 66
DRIVE
R = 855'
N 5°44'25" W 95.00'
LOT 43
N 81°04'30" E (R)
130.00'
BAHIA
N 12°06'35" W 95.00'
LOT 65
N 8°22'00" W 81.02'
LOT 44
N 74°42'20" E (R)
124.70'
LOT 64
FND. 59°35" E 0.41'
FROM RECORD POSITION
DISTURBED
JOB NO. 93163