CORNER RECORD

Document Number _____

City of _____ County of PLACER, California

Brief Legal Description LOT 12 BLOCK 7 CEDAR FLAT SUBDIVISION BK. "H" OF MAPS PG. 82

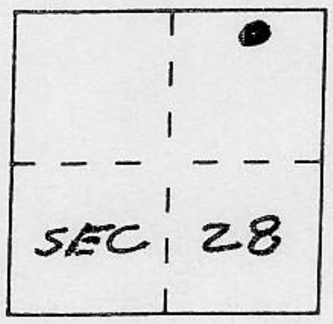

T16N R17E MDM

CORNER TYPE

Government Corner ☐ Control ☐
Meander ☐ Property ☑
Rancho ☐ Other ☐
Date of Survey 7/20/93

COORDINATES *(Optional)*

N. _____
E. _____
Zone _____ Datum _____
Elev. _____

Corner — Left as found ☑ Found and tagged ☐ Established ☐ Reestablished ☑ Rebuilt ☐

Identification and type of corner found: Evidence used to identify or procedure used to establish or reestablish the corner:

● = FOUND 1/2" REBAR, NO TAG
● = FOUND 5/8" REBAR, NO TAG
⊗ = FOUND P.K. NAIL & TAG P.L.S. 6460 IN ROCK

A description of the physical condition of the monument as found and as set or reset:

○ = SET 3/4" IRON PIPE W/PLAS. PLUG L.S. 5549

JN 9373

SURVEYOR'S STATEMENT

This Corner Record was prepared by me or under my direction in conformance with the Land Surveyors' Act on JULY 21 19 93.

Signed Charles R. Sage Jr. L.S. or R.C.E. Number L.S. 5549
LIC. EXP. 6-30-97

LICENSED LAND SURVEYOR CHARLES R. SAGE JR. SEAL No. 5549 STATE OF CALIFORNIA

COUNTY SURVEYOR'S STATEMENT

This Corner Record was received Aug 19 1993 and examined and filed Aug 20 1993.

Signed John Rietjens Title DEPUTY COUNTY SURVEYOR

LICENSED LAND SURVEYOR JOHN H. RIETJENS SEAL 6/30/96 L.S. 4323 STATE OF CALIFORNIA

County Surveyor's Comment _____

BOOK 3 CORNER RECORDS PAGE 179

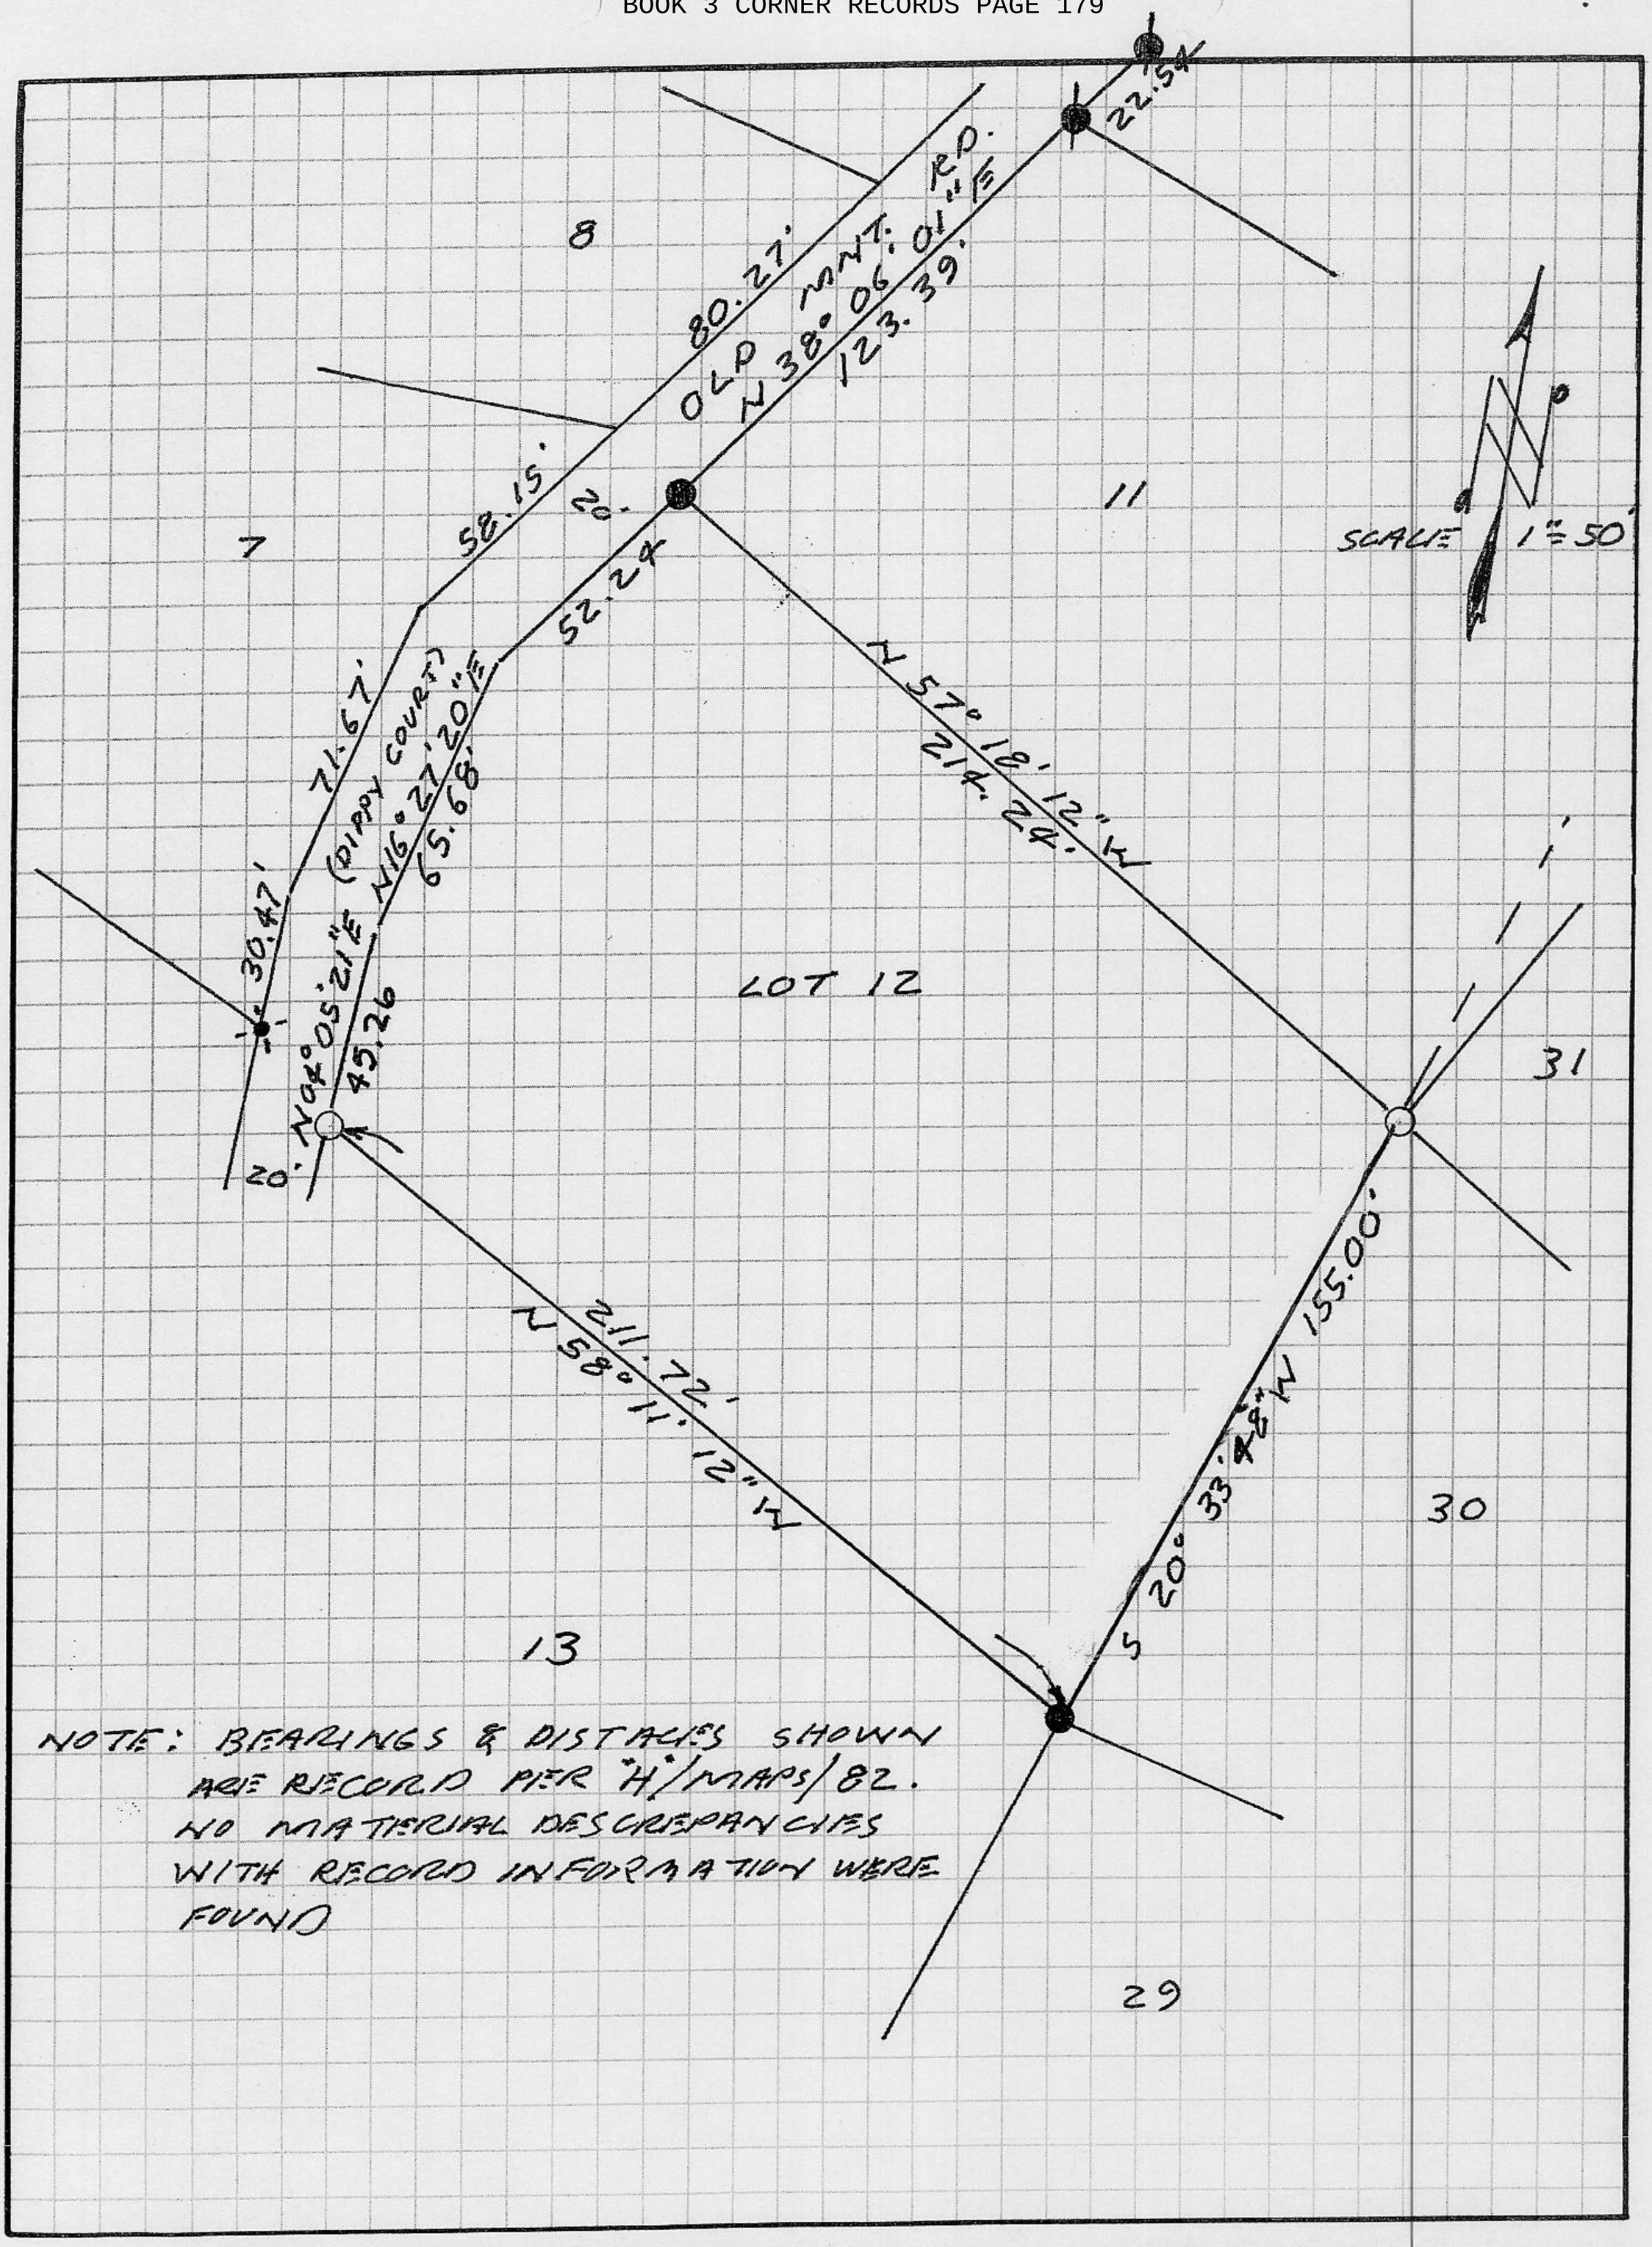

NOTE: BEARINGS & DISTANCES SHOWN ARE RECORD PER "H"/MAPS/82. NO MATERIAL DESCREPANCIES WITH RECORD INFORMATION WERE FOUND