CORNER RECORD

Document Number _____

City of _____ County of PLACER, California

Brief Legal Description LOT 32, PLAT OF KINGSWOOD EST. UNIT NO.5, I/MAPS/57

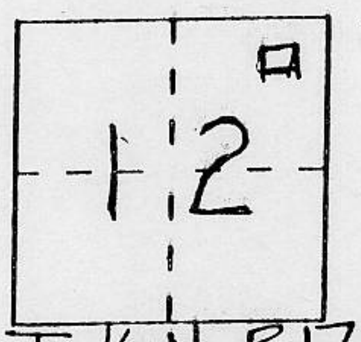

T.16N., R.17E. M.D.M.

CORNER TYPE

Government Corner ☐ Control ☐
Meander ☐ Property ☒
Rancho ☐ Other ☐
Date of Survey 9-8-93

COORDINATES *(Optional)*

N. _____
E. _____
Zone _____ Datum _____
Elev. _____

Corner — Left as found ☒ Found and tagged ☐ Established ☐ Reestablished ☒ Rebuilt ☐

Identification and type of corner found: Evidence used to identify or procedure used to establish or reestablish the corner:

① INDICATES FOUND 3/4" REBAR @ ℄ INTERSECTION.
② INDICATES FOUND 1/2" REBAR W/ TAG "LS 5886".
③ INDICATES FOUND 1/2" REBAR. NO. TAG
④ INDICATES FOUND 5/8" REBAR. NO. TAG

A description of the physical condition of the monument as found and as set or reset:

⑤ INDICATES SET 5/8" REBAR W/ CAP (PLASTIC) "LS 6460".

SURVEYOR'S STATEMENT

This Corner Record was prepared by me or under my direction in conformance with the Land Surveyors' Act on 9/20 1993.

Signed [signature] L.S. or R.C.E. Number L.S. 6460

PROFESSIONAL LAND SURVEYOR JAMES RAY ALLEN No. 6460 Exp. 3/31/95 STATE OF CALIFORNIA

3/20/93

COUNTY SURVEYOR'S STATEMENT

This Corner Record was received SEPT 23 1993 and examined and filed 10/18 1993.

Signed [signature] Title DEPUTY COUNTY SURVEYOR

County Surveyor's Comment _____

BOOK 3 CORNER RECORDS PAGE 186

JOB NO. 93190

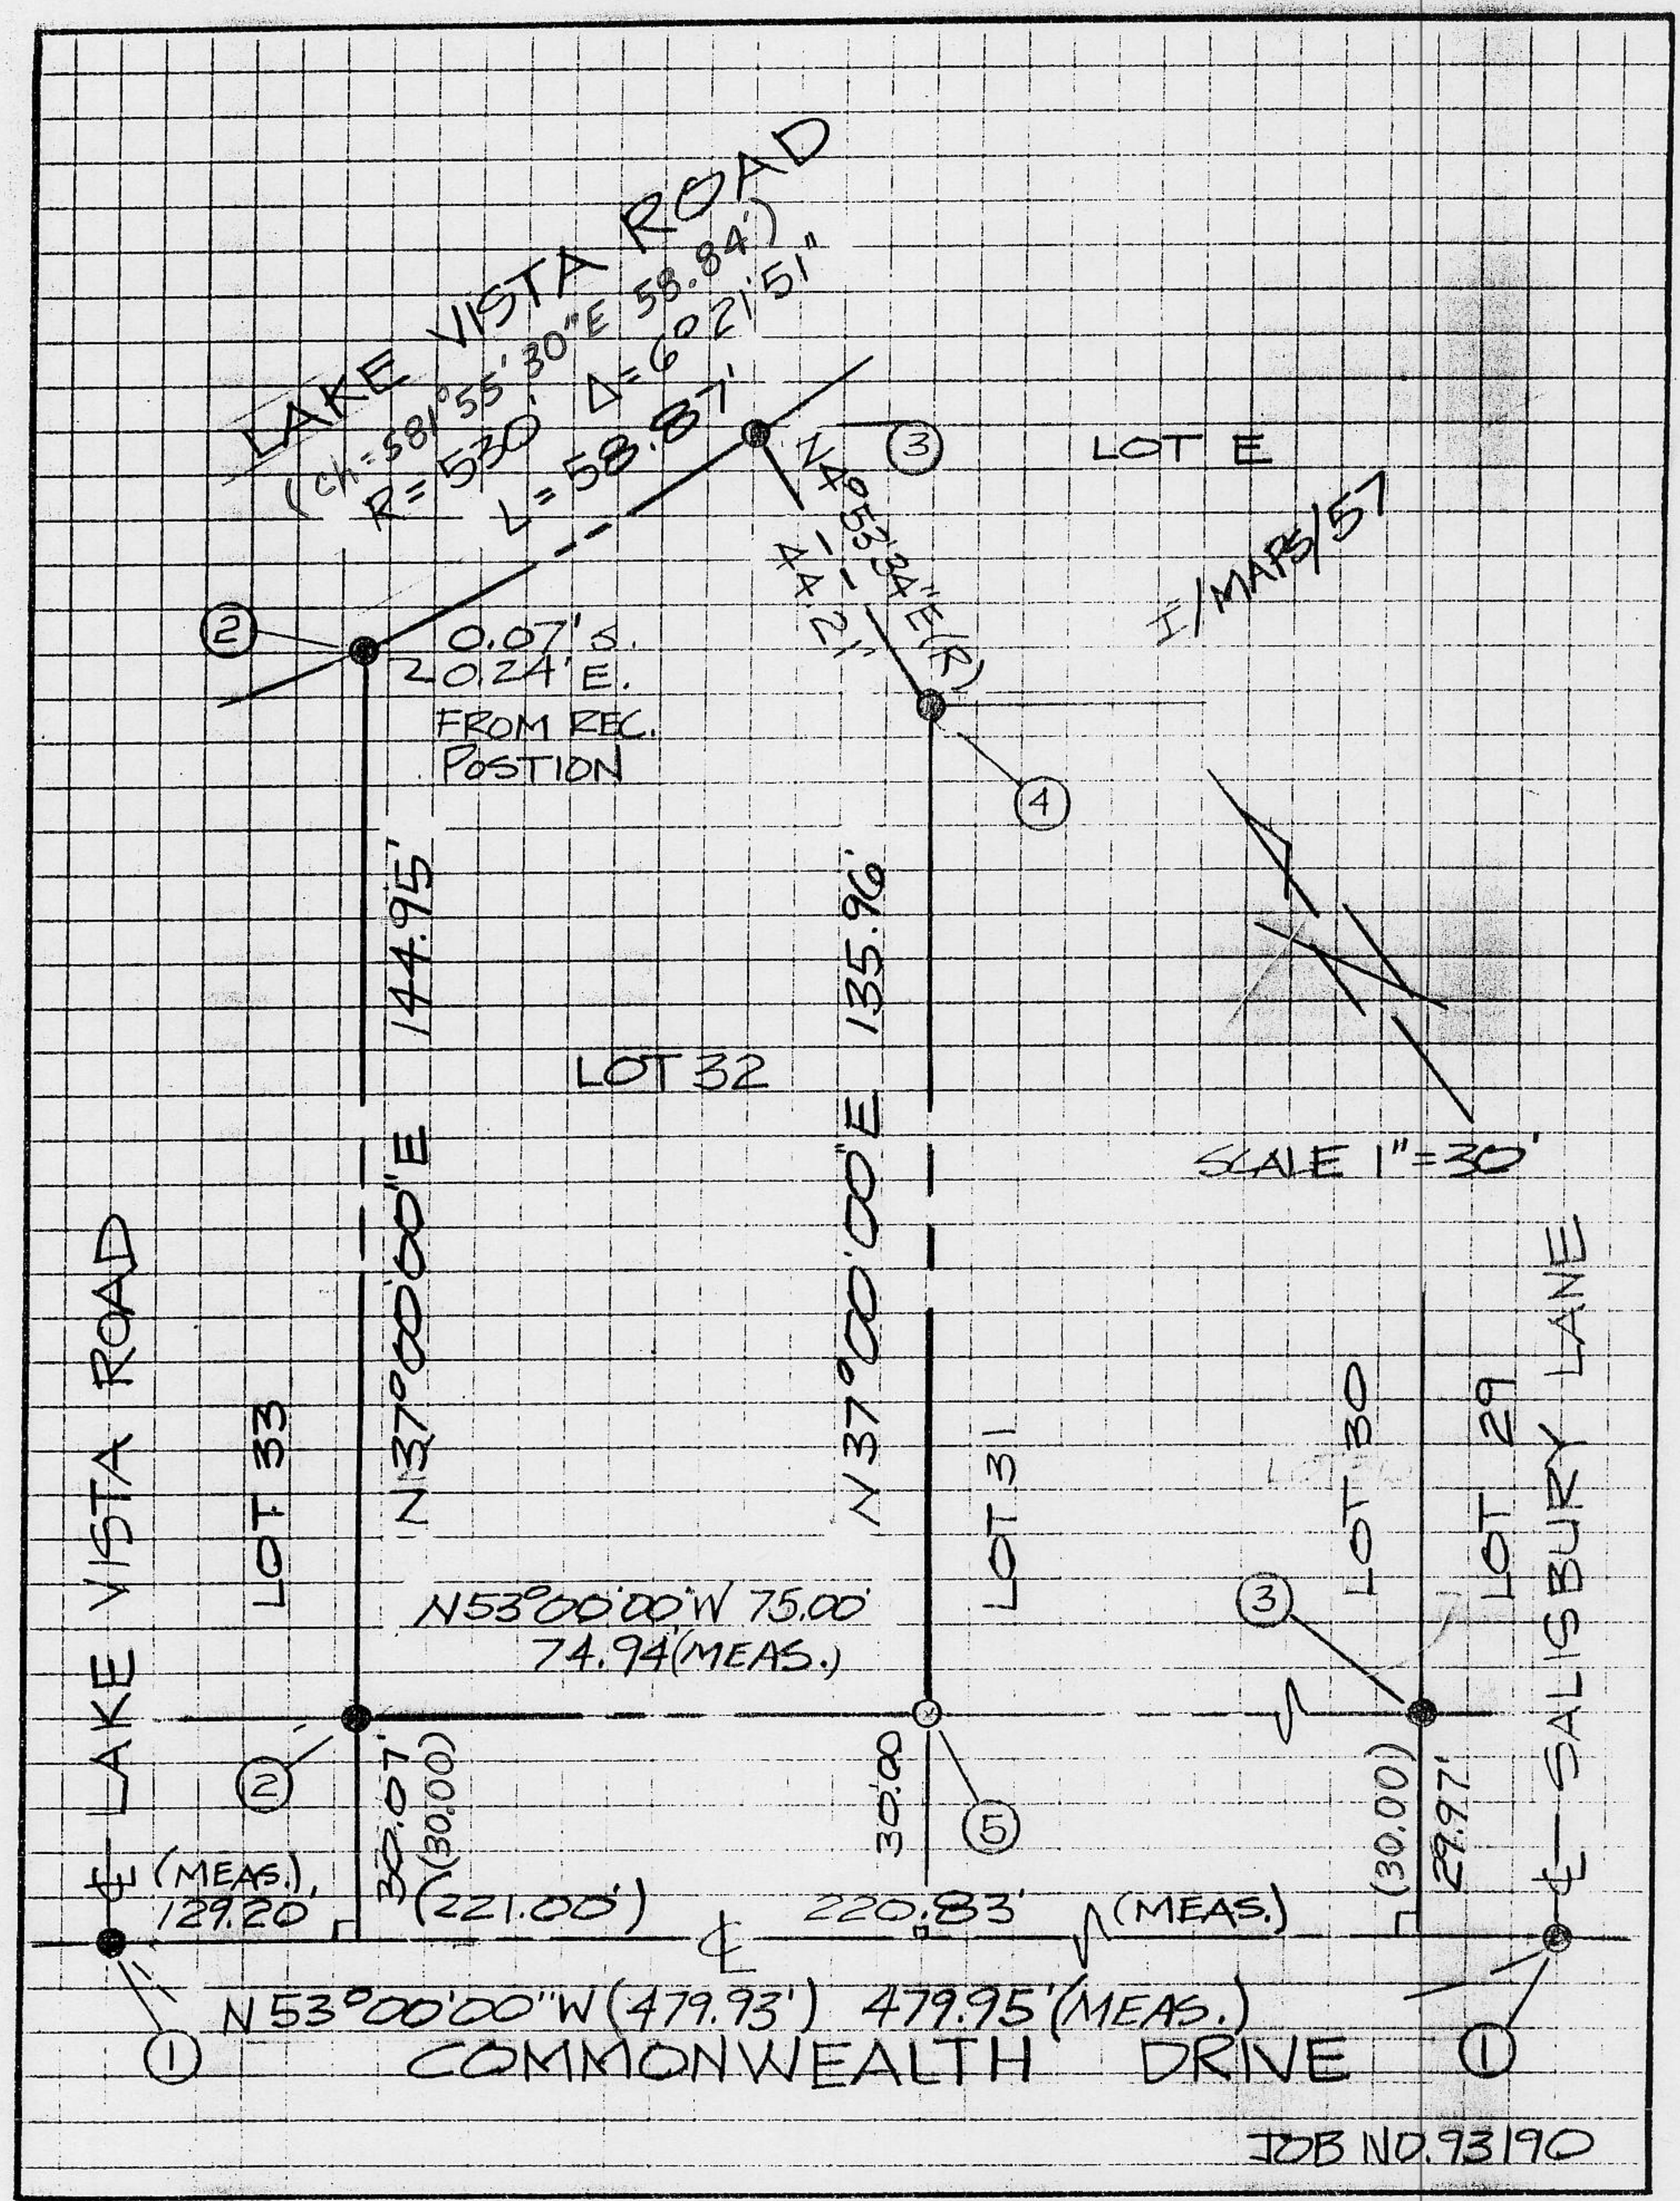
LAKE VISTA ROAD
(CH=S81°55'30"E 58.84')
R=530' Δ=6°21'51"
L=58.87'
LOT E
I/MAPS/57
0.07' S.
20.24' E.
FROM REC.
POSTION
144.95'
LOT 32
N37°00'00"E 135.96'
LOT 31
LOT 30
LOT 29
SALISBURY LANE
SCALE 1"=30'
LAKE VISTA ROAD
LOT 33
N37°00'00"E
N53°00'00"W 75.00'
74.94'(MEAS.)
30.07'
(30.00)
30.00
(30.00)
29.97'
(MEAS.)
129.20'
(221.00')
220.83' (MEAS.)
N53°00'00"W (479.93') 479.95' (MEAS.)
COMMONWEALTH DRIVE
JOB NO. 93190