CORNER RECORD

COUNTY OF PLACER, CALIFORNIA

City of _____ Document Number _____

Brief Legal Description LOT 2, "PLAT OF TRACT NO. 318 CHILI HILL FARMS," PER BK. K, PG. 38

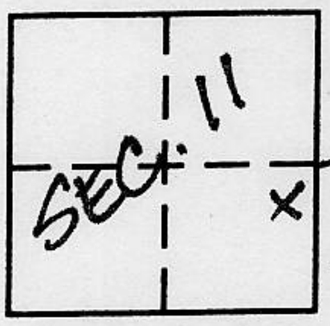

SEC. 11
T.12 N.
R. 7 E.

CORNER TYPE

Government Corner ☐ Control ☐
Meander ☐ Property ☒
Rancho ☐ Other ☐
Date of Survey FEBRUARY 2000

COORDINATES
(Optional)

N. _____
E. _____
Zone _____ Datum _____
Elev. _____

Corner — Left as found ☒ Found and tagged ☐ Established ☐ Reestablished ☒ Rebuilt ☐

Identification and type of corner found: Evidence used to identify or procedure used to establish or reestablish corner:
Found 3/4" rebar per record map, used record data to establish the location of corners set.

A description of the physical condition of the monument as found and as set or reset:
Set 3/4" rebar tagged L.S. 5123

BOOK 6 CORNER RECORDS PAGE 89

LICENSED LAND SURVEYOR
STEVEN A. GARDNER
EXP. 6-30-03
NO. L S 5123
SEAL
STATE OF CALIFORNIA

SURVEYOR'S STATEMENT

This Corner Record was prepared by me or under my direction in conformance with the Land Surveyors' Act on January 4 ~~19~~ 2001.

Signed Steven A. Gardner L.S. ~~or R.C.E.~~ Number 5123
EXPIRATION DATE 06-30-03

COUNTY SURVEYOR'S STATEMENT

This Corner Record was received January 8, 2001 ~~19~~ ____ and examined and filed March 13, 2001 19 ____.

Signed John Rietjens Title County Surveyor

LICENSED LAND SURVEYOR
JOHN H. RIETJENS
SEAL
6-30-2001
L. S. 4323
STATE OF CALIFORNIA

County Surveyor's Comment _____

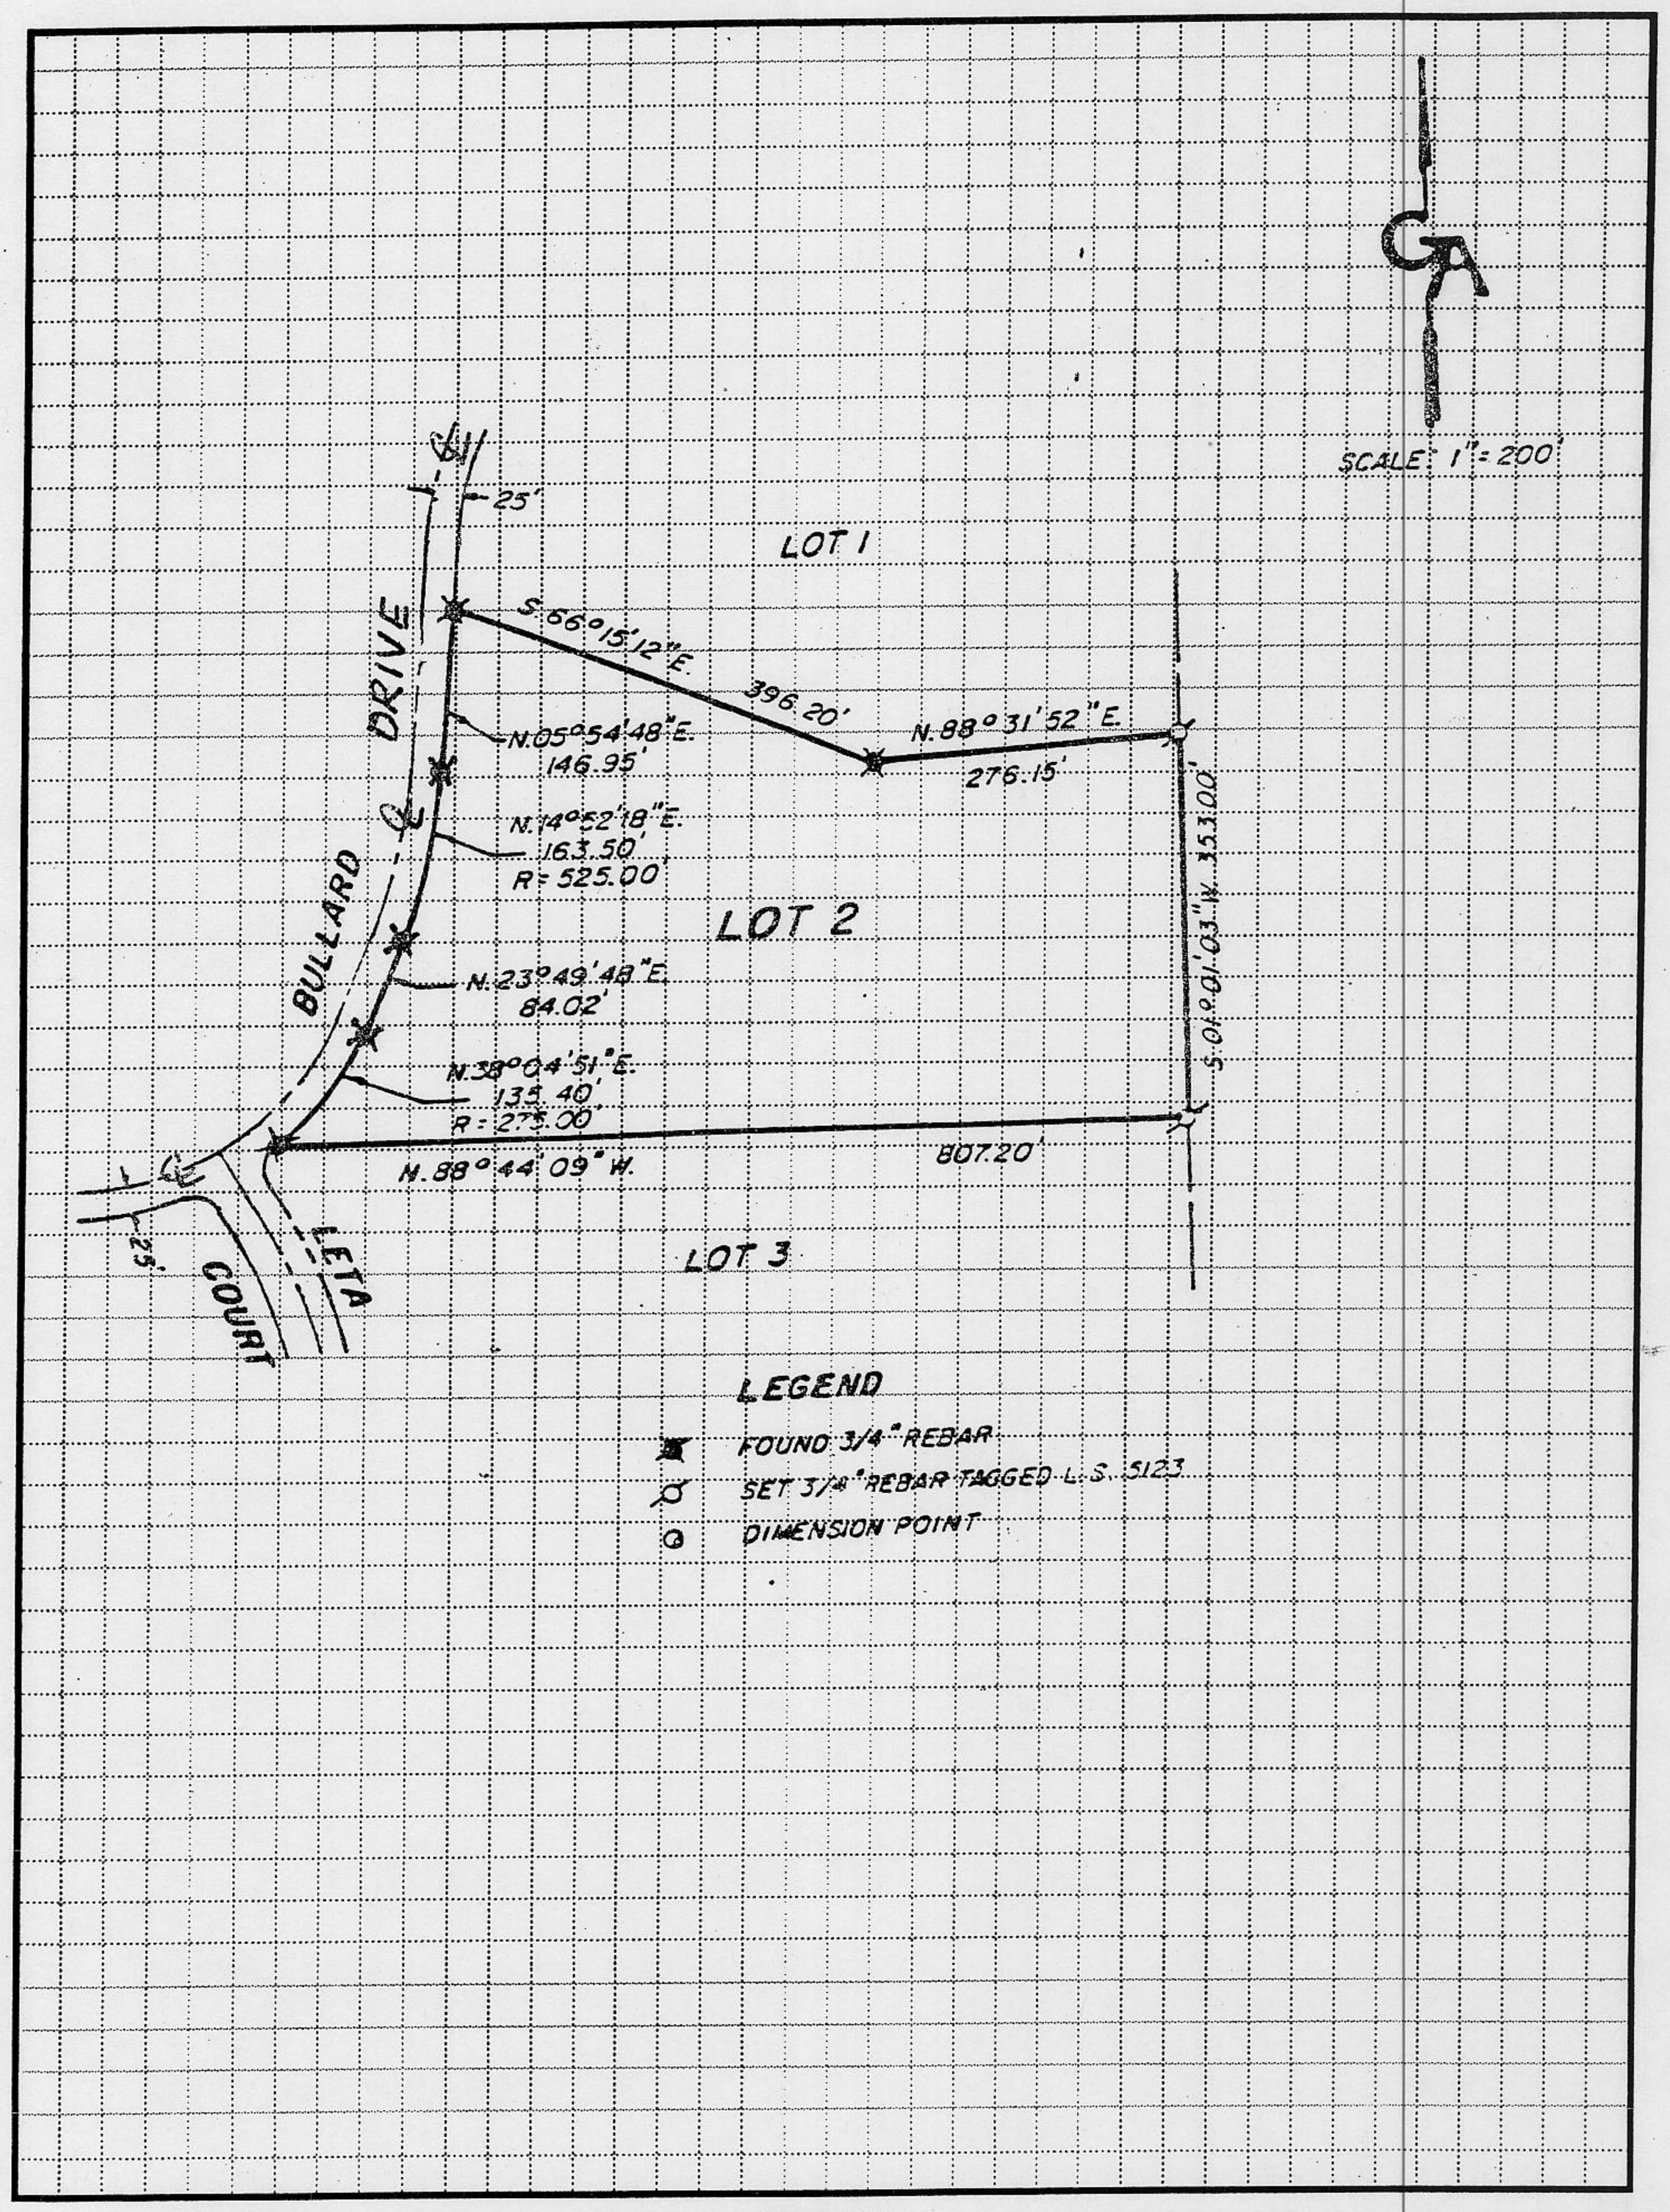

BOOK 6 CORNER RECORDS PAGE 89