CORNER RECORD

COUNTY OF PLACER, CALIFORNIA

~~City of~~ Unincorporated Area, Placer County

Document Number _____

Brief Legal Description LOT 41, Auburn Valley Subdivision Unit No. 1, G/MAPS/21

SECTION 1
T13N, R7E

CORNER TYPE

Government Corner ☐ Control ☐
Meander ☐ Property ☒
Rancho ☐ Other ☐
Date of Survey _____

COORDINATES *(Optional)*

N. _____
E. _____
Zone _____ Datum _____
Elev. _____

Corner — Left as found ☐ Found and tagged ☐ Established ☐ Reestablished ☒ Rebuilt ☐

Identification and type of corner found: Evidence used to identify or procedure used to establish or reestablish corner:

LOT 41 AUBURN VALLEY SUBDIVISION UNIT No. 1

SEE MAP

A description of the physical condition of the monument as found and as set or reset: _____

BOOK 6 CORNER RECORDS PAGE 82

SURVEYOR'S STATEMENT

This Corner Record was prepared by me or under my direction in conformance with the Land Surveyors' Act on 12/5/2000 ~~19~~ ____.

Signed Emerson L Smith L.S. or R.C.E. Number LS 3062

LICENSED LAND SURVEYOR EMERSON L. SMITH LS 3062 SEAL 6/30/04 STATE OF CALIFORNIA

COUNTY SURVEYOR'S STATEMENT

This Corner Record was received _____ 19 ____ and examined

and filed Dec 12, 2000 19 ____.

Signed John Rietjens Title County Surveyor

LICENSED LAND SURVEYOR JOHN H. RIETJENS SEAL 6-30-2004 L.S. 4323 STATE OF CALIFORNIA

County Surveyor's Comment _____

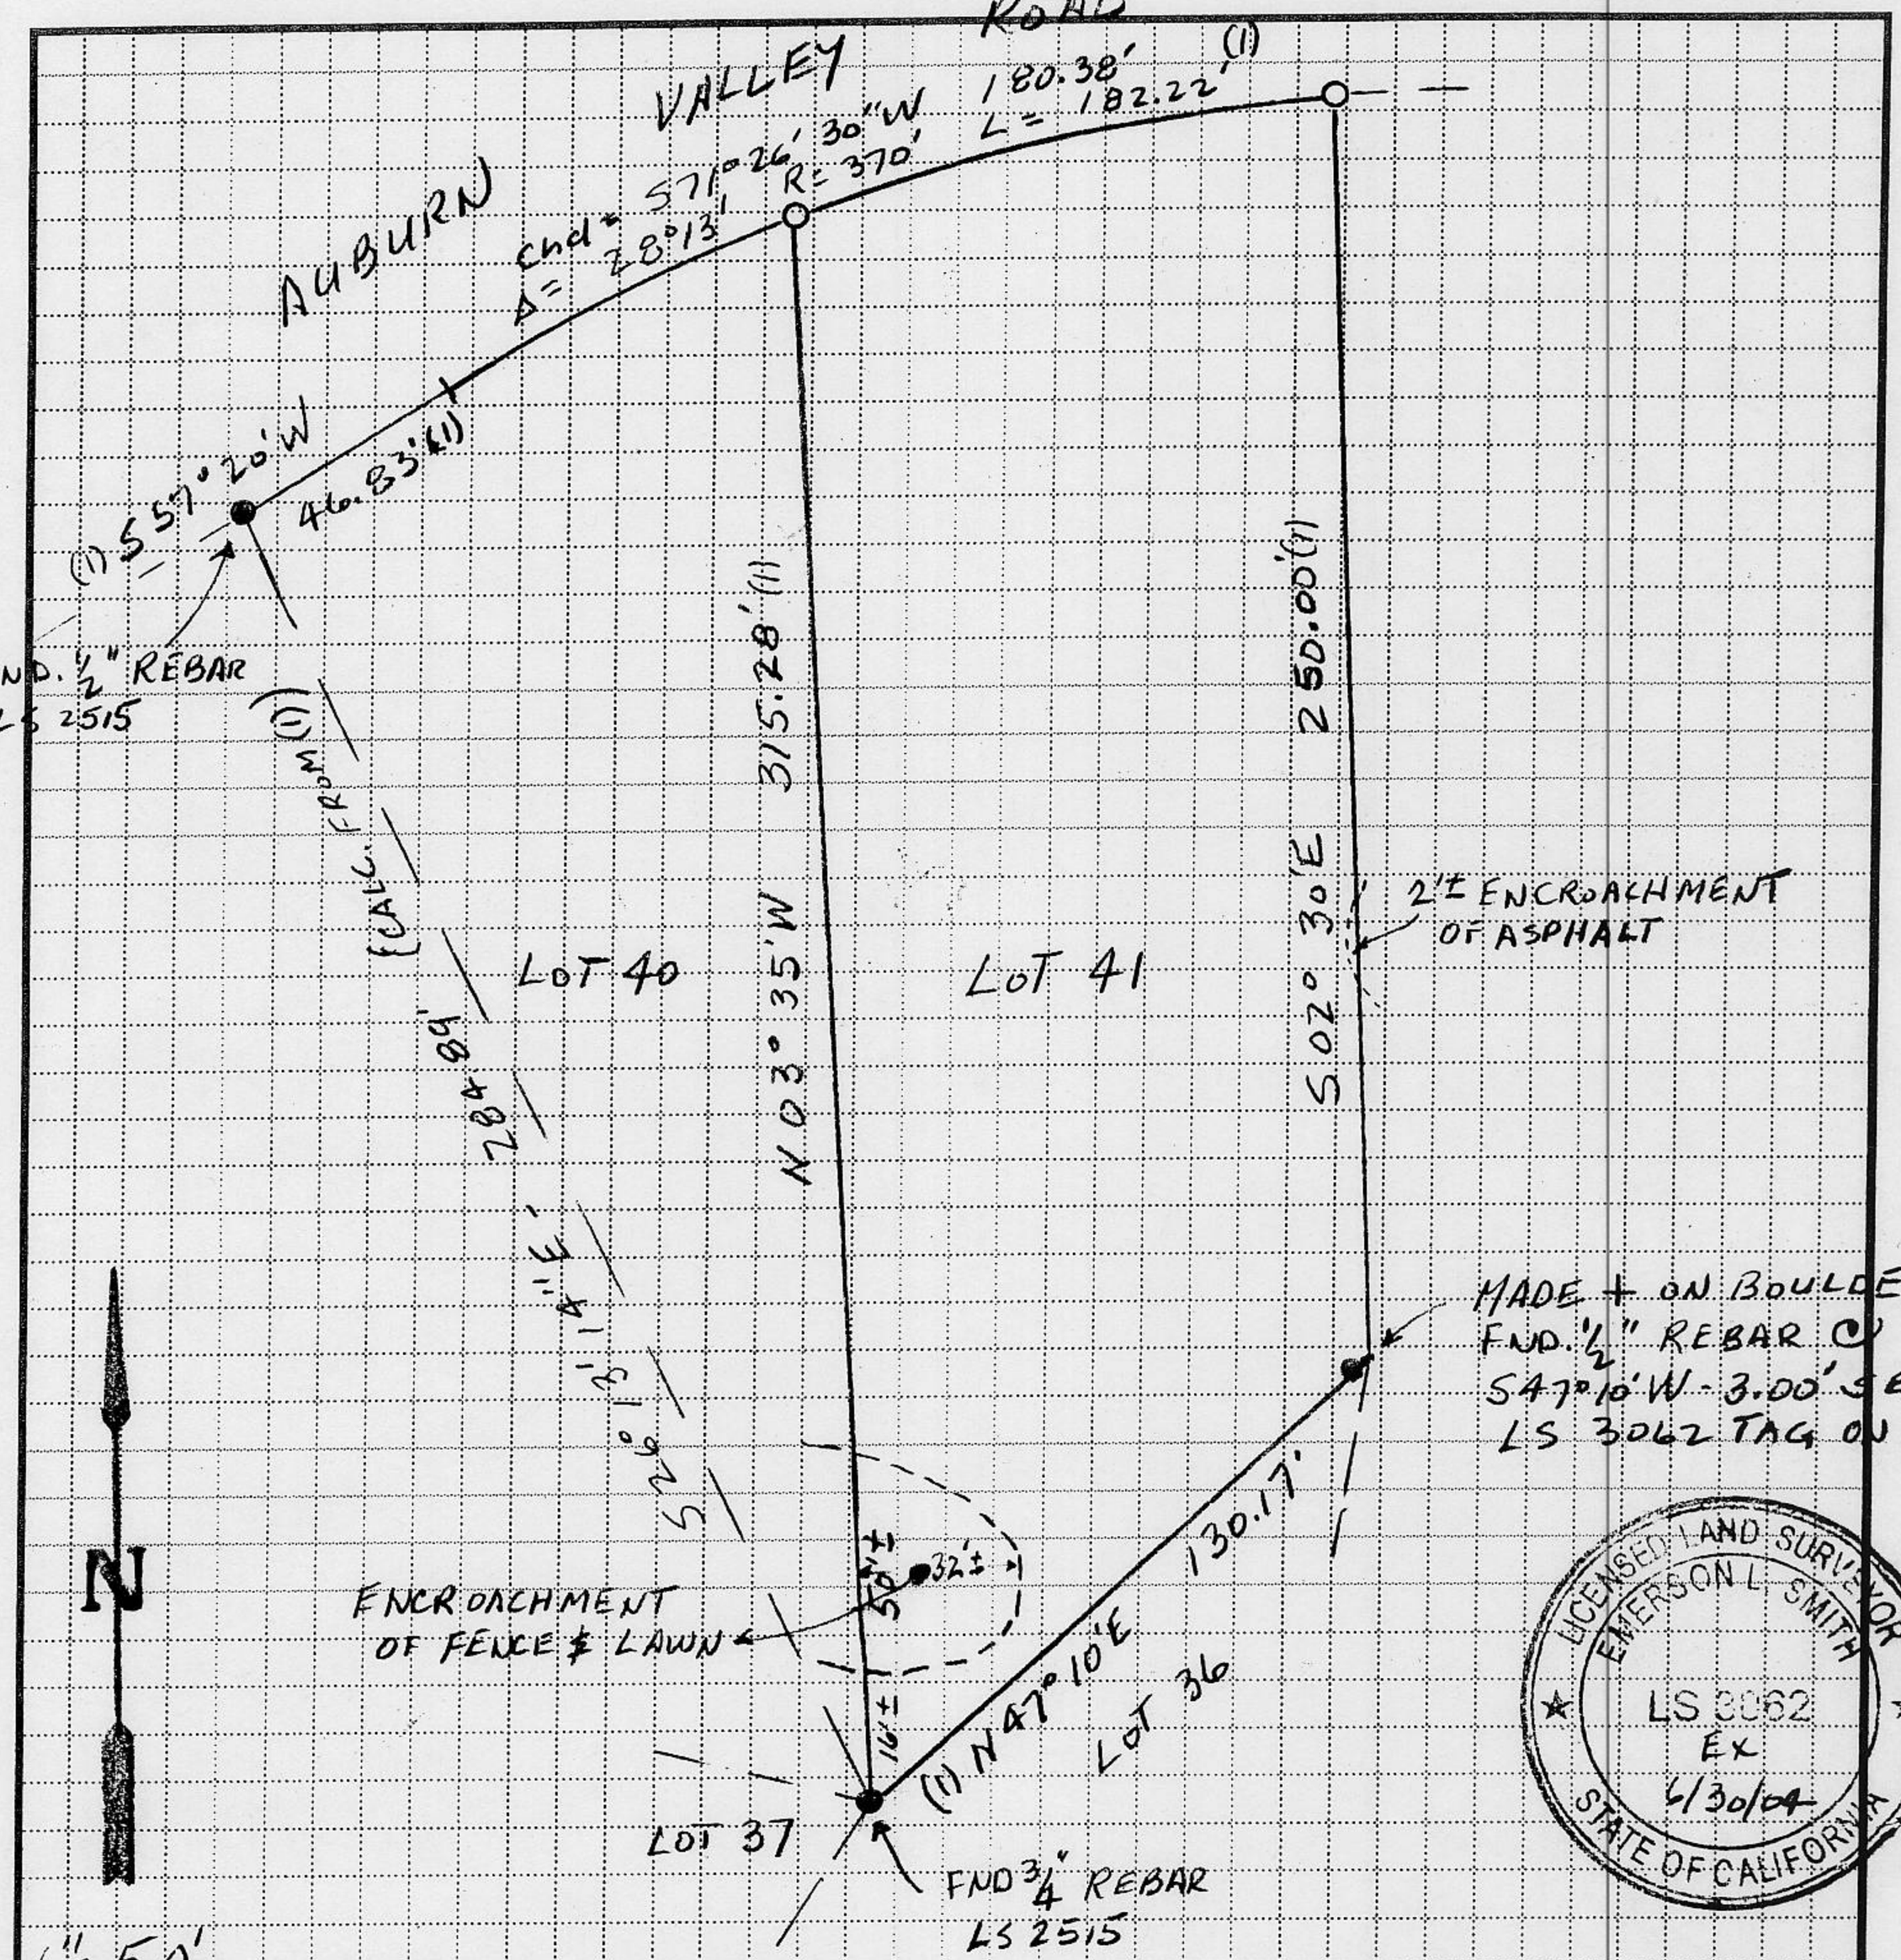

MAP SHOWING A SURVEY OF LOT 41 OF AUBURN VALLEY SUBDIVISION, UNIT NO. 1 FILED IN BOOK G OF MAPS, PAGE 21
SURVEYED FOR MARK LINKEY.

EMERSON L. SMITH LS 3062

DECEMBER 2000

(1) = RECORD FROM G/MAPS/21
o = SET 3/4" REBAR WITH PLASTIC CAP MARKED LS 3062

BOOK 6 CORNER RECORDS PAGE 82