CORNER RECORD

COUNTY OF PLACER, CALIFORNIA

City of _____ Document Number _____

Brief Legal Description Lot 22 & Lot 23, Serene Lake Unit No. 3, I/MAPS/13 O.R.P.C.

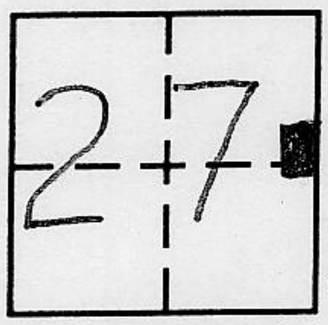

SEC. 27
T. 17N.
R. 14E.
MDB&M

CORNER TYPE

Government Corner ☐ Control ☐
Meander ☐ Property ☒
Rancho ☐ Other ☐
Date of Survey 8/15/00

COORDINATES (Optional)

N. _____
E. _____
Zone _____ Datum _____
Elev. _____

Corner — Left as found ☐ Found and tagged ☐ Established ☐ Reestablished ☒ Rebuilt ☐

Identification and type of corner found: Evidence used to identify or procedure used to establish or reestablish corner:
See Sketch on Back

A description of the physical condition of the monument as found and as set or reset:
See Sketch on Back

BOOK 6 CORNER RECORDS PAGE 80

SURVEYOR'S STATEMENT

This Corner Record was prepared by me or under my direction in conformance with the Land Surveyors' Act on 12/06/2000 19~~__~~.

Signed [signature] L.S. or R.C.E. Number 7429

LICENSED LAND SURVEYOR MATTHEW S. WEBB SEAL Exp. 12-31-2001 No. 7429 STATE OF CALIFORNIA

COUNTY SURVEYOR'S STATEMENT

This Corner Record was received DEC 12, 2000 19 ____ and examined and filed DEC 12, 2000 19 ____.

Signed [signature] Title COUNTY SURVEYOR

LICENSED LAND SURVEYOR JOHN H. RIETJENS SEAL 6-30-2004 L.S. 4323 STATE OF CALIFORNIA

County Surveyor's Comment _____

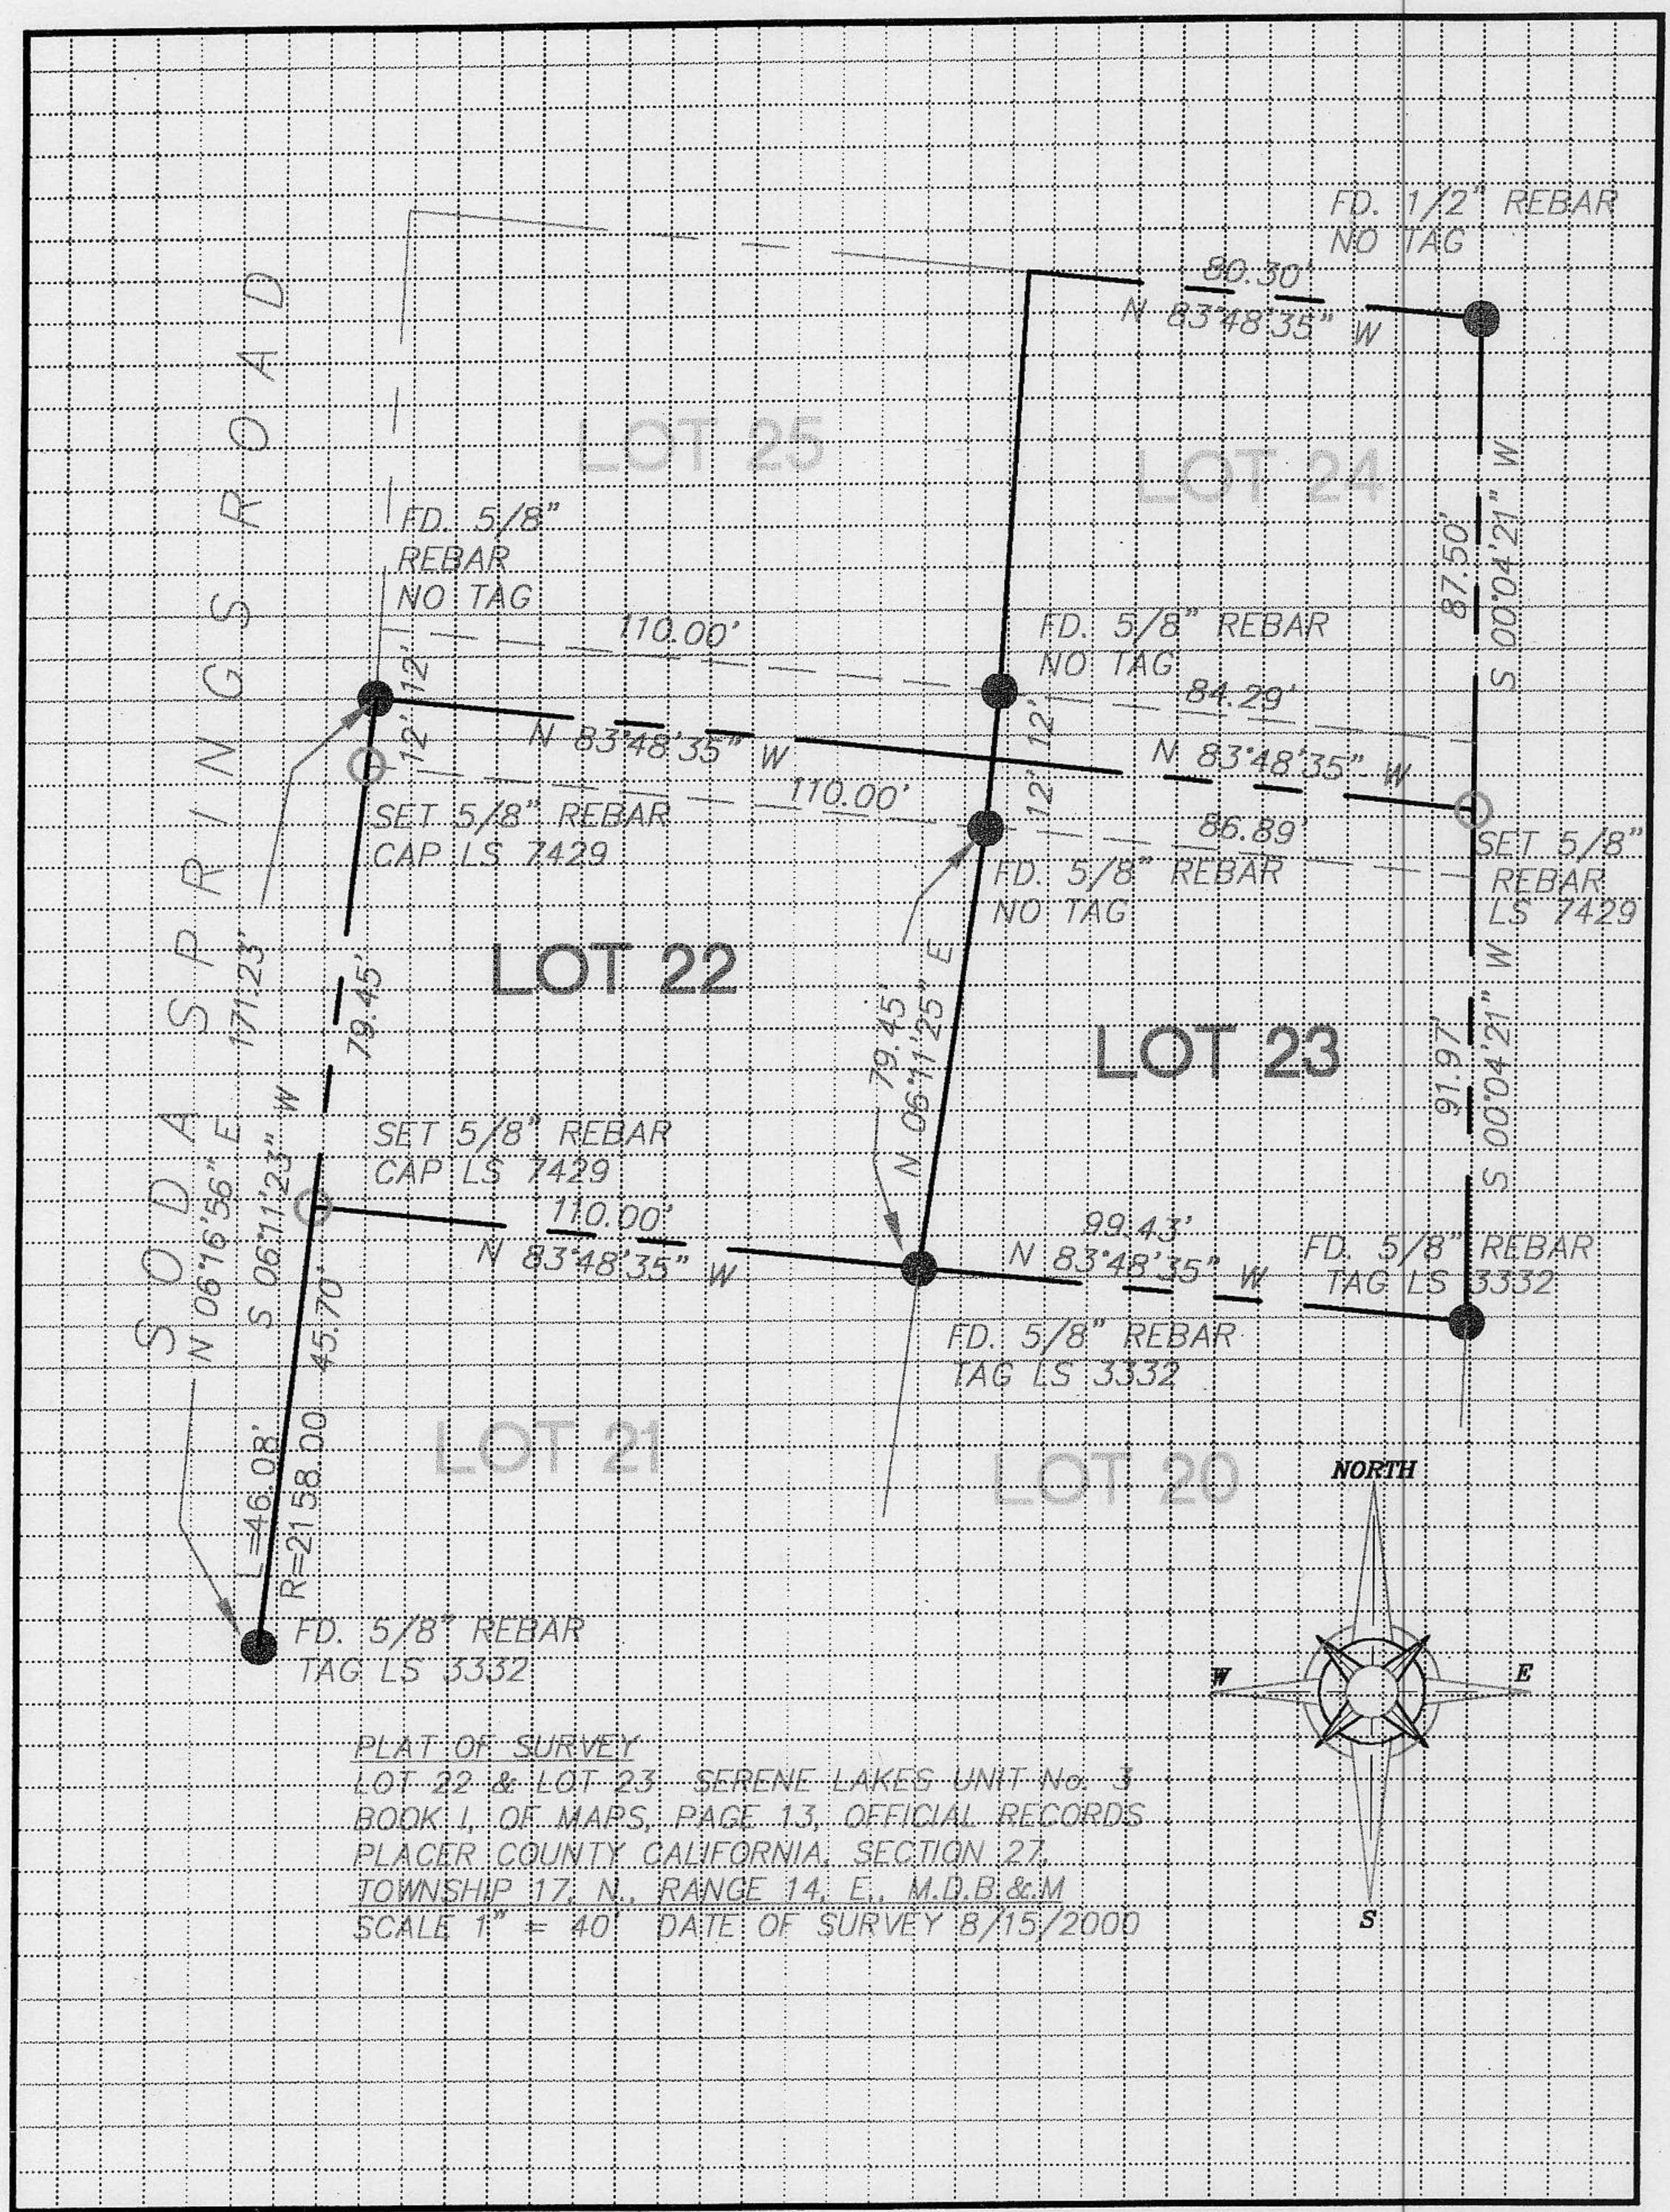

PLAT OF SURVEY
LOT 22 & LOT 23 SERENE LAKES UNIT No. 3
BOOK 1, OF MAPS, PAGE 13, OFFICIAL RECORDS
PLACER COUNTY CALIFORNIA, SECTION 27,
TOWNSHIP 17, N., RANGE 14, E., M.D.B.&M
SCALE 1" = 40' DATE OF SURVEY 8/15/2000

BOOK 6 CORNER RECORDS PAGE 80