CORNER RECORD

COUNTY OF PLACER, CALIFORNIA

City of _____ Document Number _____

Brief Legal Description LOTS 10 & 11, BLOCK I, TAHOE VISTA SUB. #1, BOOK B OF MAPS PAGE 10
POR NW 1/4 SEC. 13 T16N R17E MDB&M

CORNER TYPE

Government Corner ☐ Control ☐
Meander ☐ Property ☒
Rancho ☐ Other ☐
Date of Survey 6/14/98

COORDINATES *(Optional)*

N. _____
E. _____
Zone _____ Datum _____
Elev. _____

Corner — Left as found ☐ Found and tagged ☐ Established ☐ Reestablished ☒ Rebuilt ☐

Identification and type of corner found: Evidence used to identify or procedure used to establish or reestablish corner:
NO ORIGINAL CORNERS FOUND. FOUND REESTABLISHED CORNERS WITHIN TAHOE VISTA SUB. TO RESTABLISH CORNER MONUMENTS ON LOTS 10 & 11

A description of the physical condition of the monument as found and as set or reset: FOUND 5/8" REBAR W/CAP LS 3422 AT NORTHEAST CORNER OF LOT 11. SET 1/2" REBAR W/CAP PLS 5728 AT SOUTHEAST & SOUTHWEST CORNERS OF LOT 10 AND NORTHWEST CORNER LOT 11.

BOOK 6 CORNER RECORDS PAGE 64

SURVEYOR'S STATEMENT

This Corner Record was prepared by me or under my direction in conformance with the Land Surveyors' Act on SEPT. 24 19 99.

Signed _____ (L.S.) or R.C.E. Number 5728

LICENSED LAND SURVEYOR GARY D. SCHNAKENBERG No. 5728 Exp. 12/31/99 SEAL STATE OF CALIFORNIA

COUNTY SURVEYOR'S STATEMENT

This Corner Record was received September 24, 19 99 and examined and filed April 12, ~~19~~ 2000

Signed _____ Title Deputy Co Surveyor

LICENSED LAND SURVEYOR NED J. SNYDER L.S. 3798 Exp: 6-30-00 SEAL STATE OF CALIFORNIA

County Surveyor's Comment _____

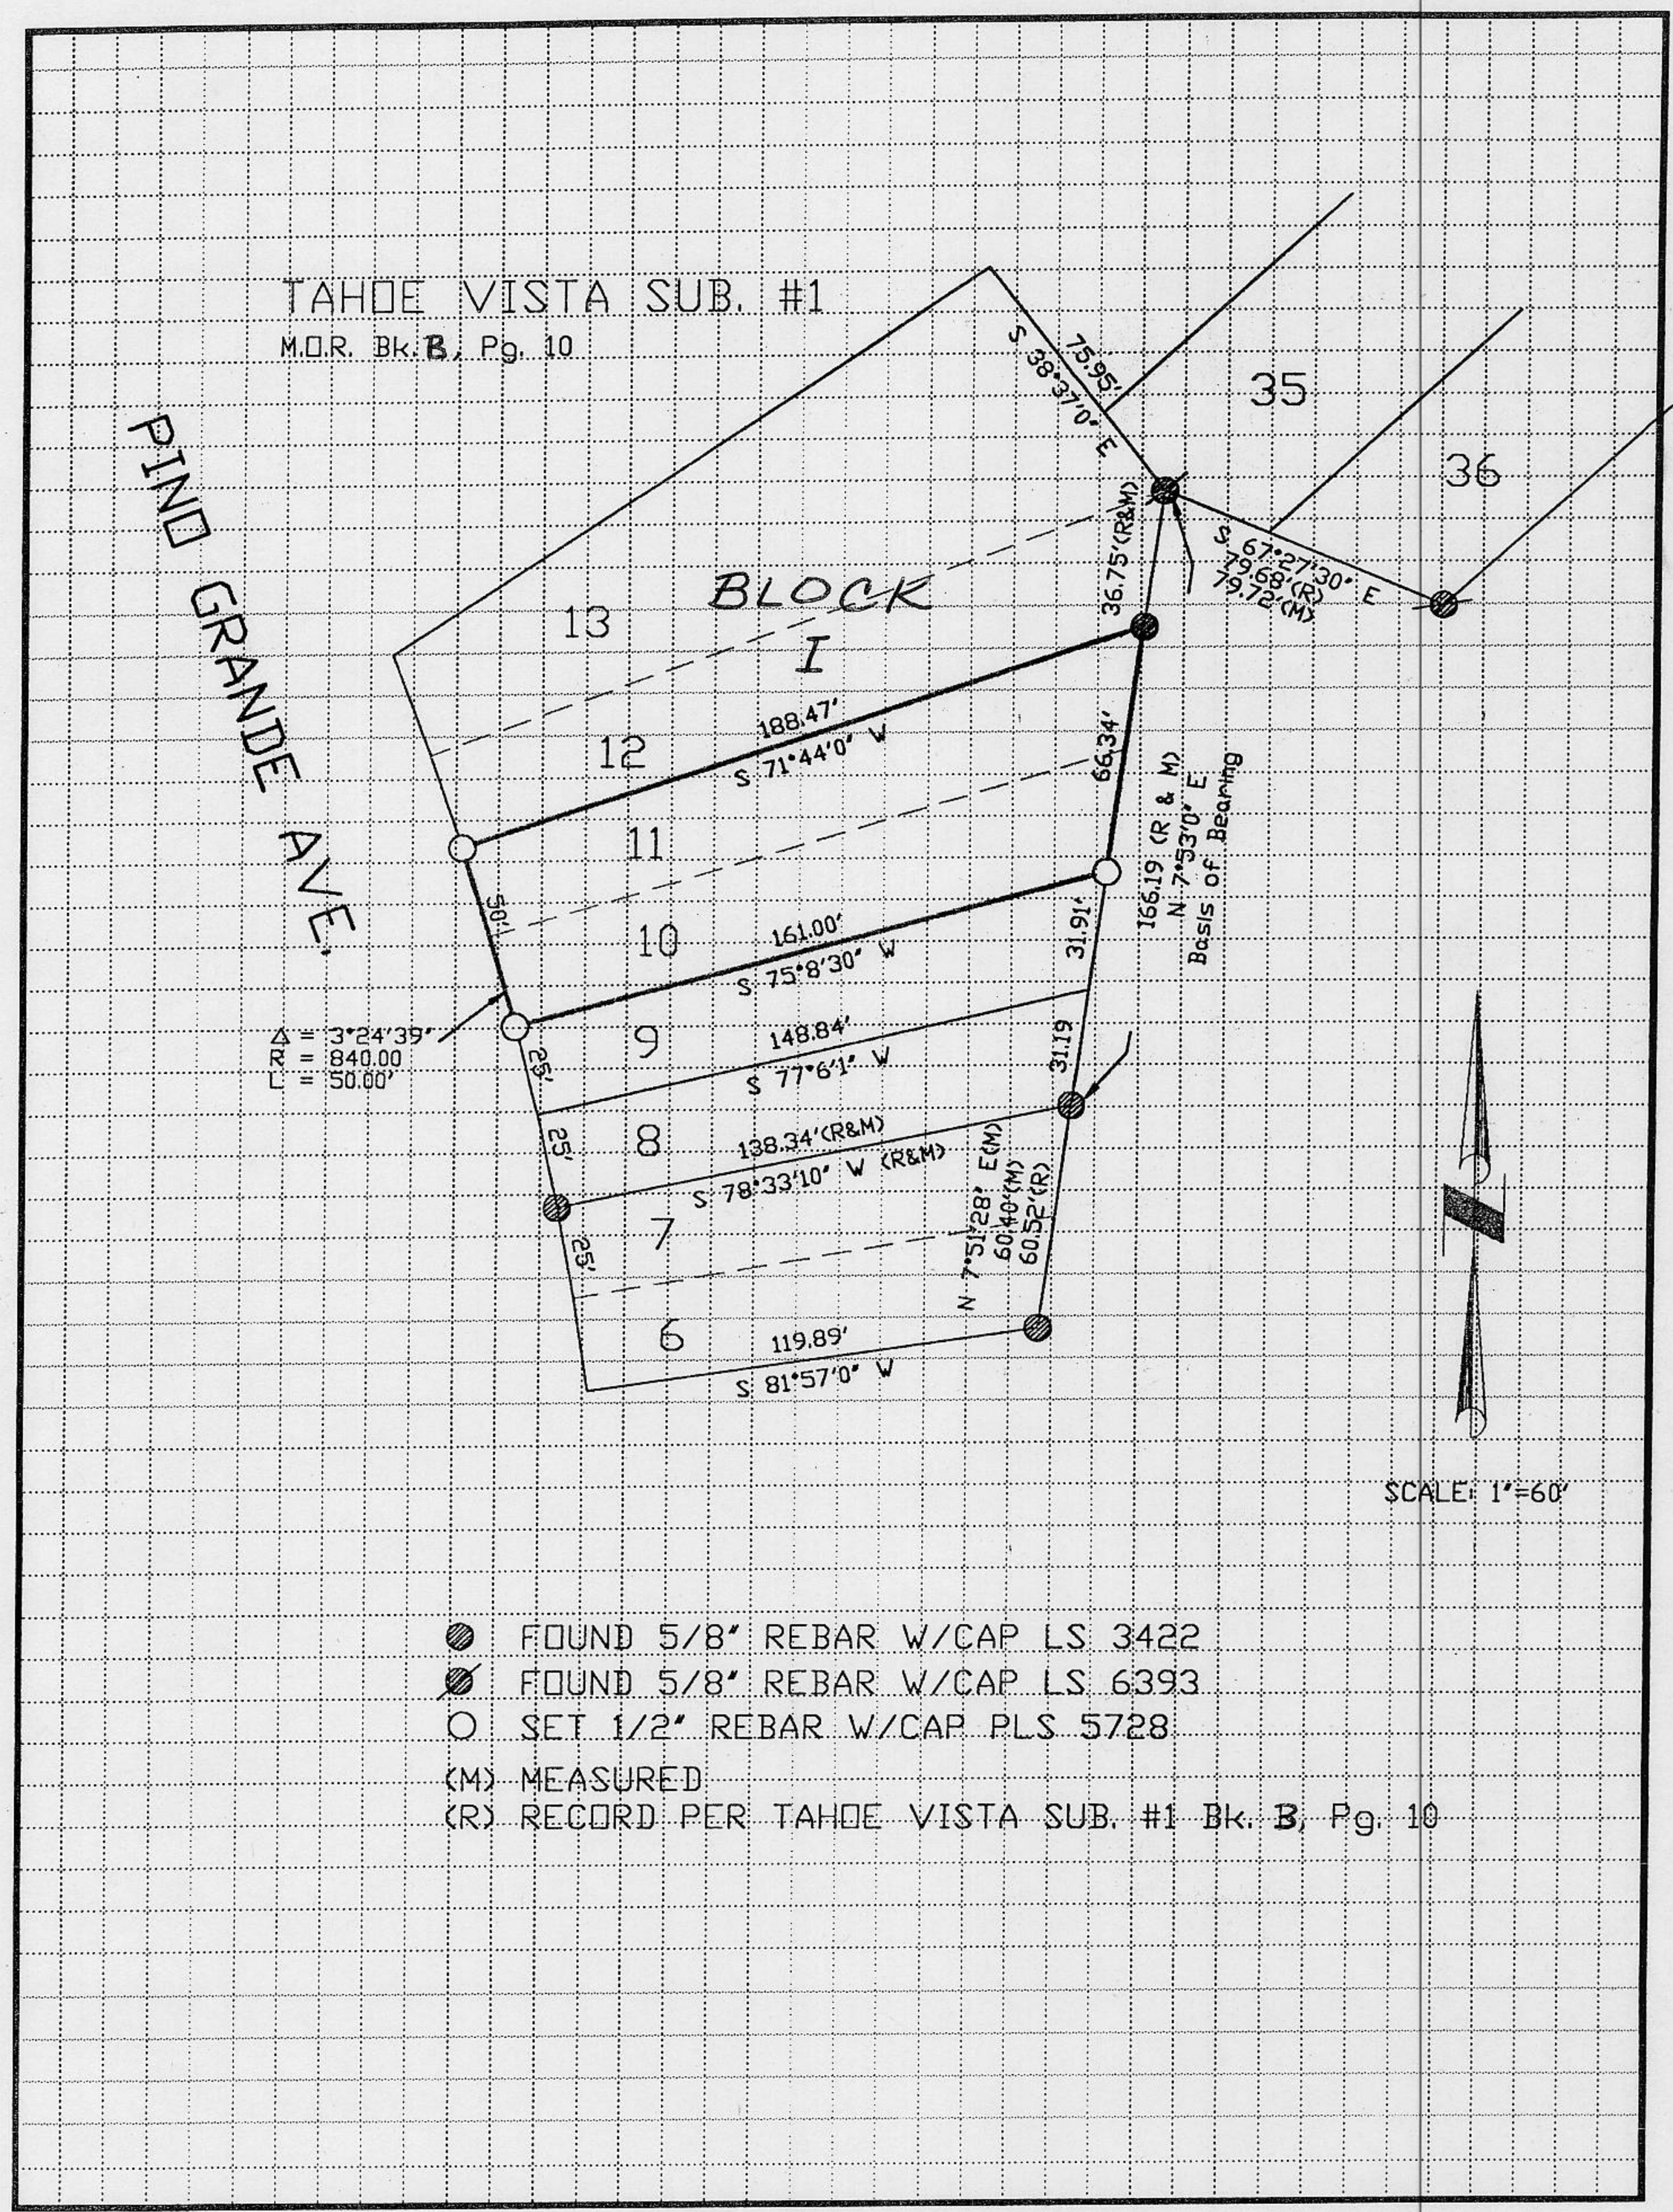

● FOUND 5/8" REBAR W/CAP LS 3422
⊘ FOUND 5/8" REBAR W/CAP LS 6393
○ SET 1/2" REBAR W/CAP PLS 5728
(M) MEASURED
(R) RECORD PER TAHOE VISTA SUB. #1 Bk. B, Pg. 10

BOOK 6 CORNER RECORDS PAGE 64