CORNER RECORD

COUNTY OF PLACER, CALIFORNIA

City of _____ Document Number _____

Brief Legal Description South East Corner Section 10, T.15 N.,R.13E.,MDM.

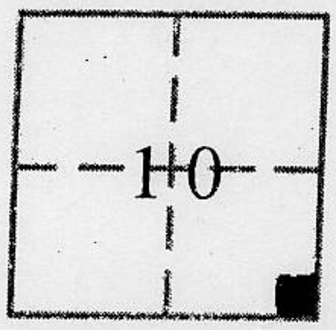

CORNER TYPE

Government Corner [X] Control [ ]
Meander [ ] Property [ ]
Rancho [ ] Other [ ]
Date of Survey Oct. 13, 1999

COORDINATES (Optional)

N. _____
E. _____
Zone _____ Datum _____
Elev. _____

Corner — Left as found [ ] Found and tagged [ ] Established [ ] Reestablished [X] Rebuilt [ ]

identification and type of corner found: Evidence used to identify or procedure used to establish or reestablish corner:
Section corner common to sections 10, 11, 14, 15, T.15 N.,R.13 E.,MDM. Found original 30" dia. Lodge Pole Pine, bears N85°W, 66.6ft. Old healed blaze, no visible scribing. Found original 39" Red fir,bears S. 11°W.,19.8 ft. Old healed blaze with decayed face, no scribing visible. Found 25" Lodge pole pine stump, bears S. 46° E.,37.6 ft. portion of stump has an old reopened blaze with visible scribe marks, not legible. Corner was found and recorded in 1922 by District Ranger F.A. Land and again by P.C. Stofle in 1977. See other side.

A description of the physical condition of the monument as found and as set or reset:
In 1977, P.C. Stofle set a 1" copper weld at record position . I reviewed and agreed with the monumented position. In addition I scribed 3 additional bearing trees . A 15" Red fir bears S.42° W. 74.9 ft. scribed T15NR13ES15BT. A 12 1/2" dia. Lodge pole pine bears S.54°E. 52.8' scribed T15NR13ES14BT. A 11" dia. Red fir beares N.37°W. 18.1 ft. scribed T15NR13ES10BT. Also made a survey tie to the shaft of a hand operated water pump set in a well located in Robinson Mdws. bears N.25°E 160.5ft. The pump is sets on a large thick concrete pad.

BOOK 6 CORNER RECORDS PAGE 55

SURVEYOR'S STATEMENT

This Corner Record was prepared by me or under my direction in conformance with the Land Surveyors' Act on October 13, 19 99.

Signed Christopher C. Wiegman or R.C.E. Number LS 4019
Expires 6/30/00

LICENSED LAND SURVEYOR Christopher Charles Wiegman LS 4019 SEAL STATE OF CALIFORNIA

COUNTY SURVEYOR'S STATEMENT

This Corner Record was received December 7, 19 99 and examined and filed December 29, 19 99.

Signed Ned J. Snyder, Title Deputy Co. Surveyor

LICENSED LAND SURVEYOR NED J. SNYDER L.S. 3798 SEAL Exp. 6-30-00 STATE OF CALIFORNIA

County Surveyor's Comment _____

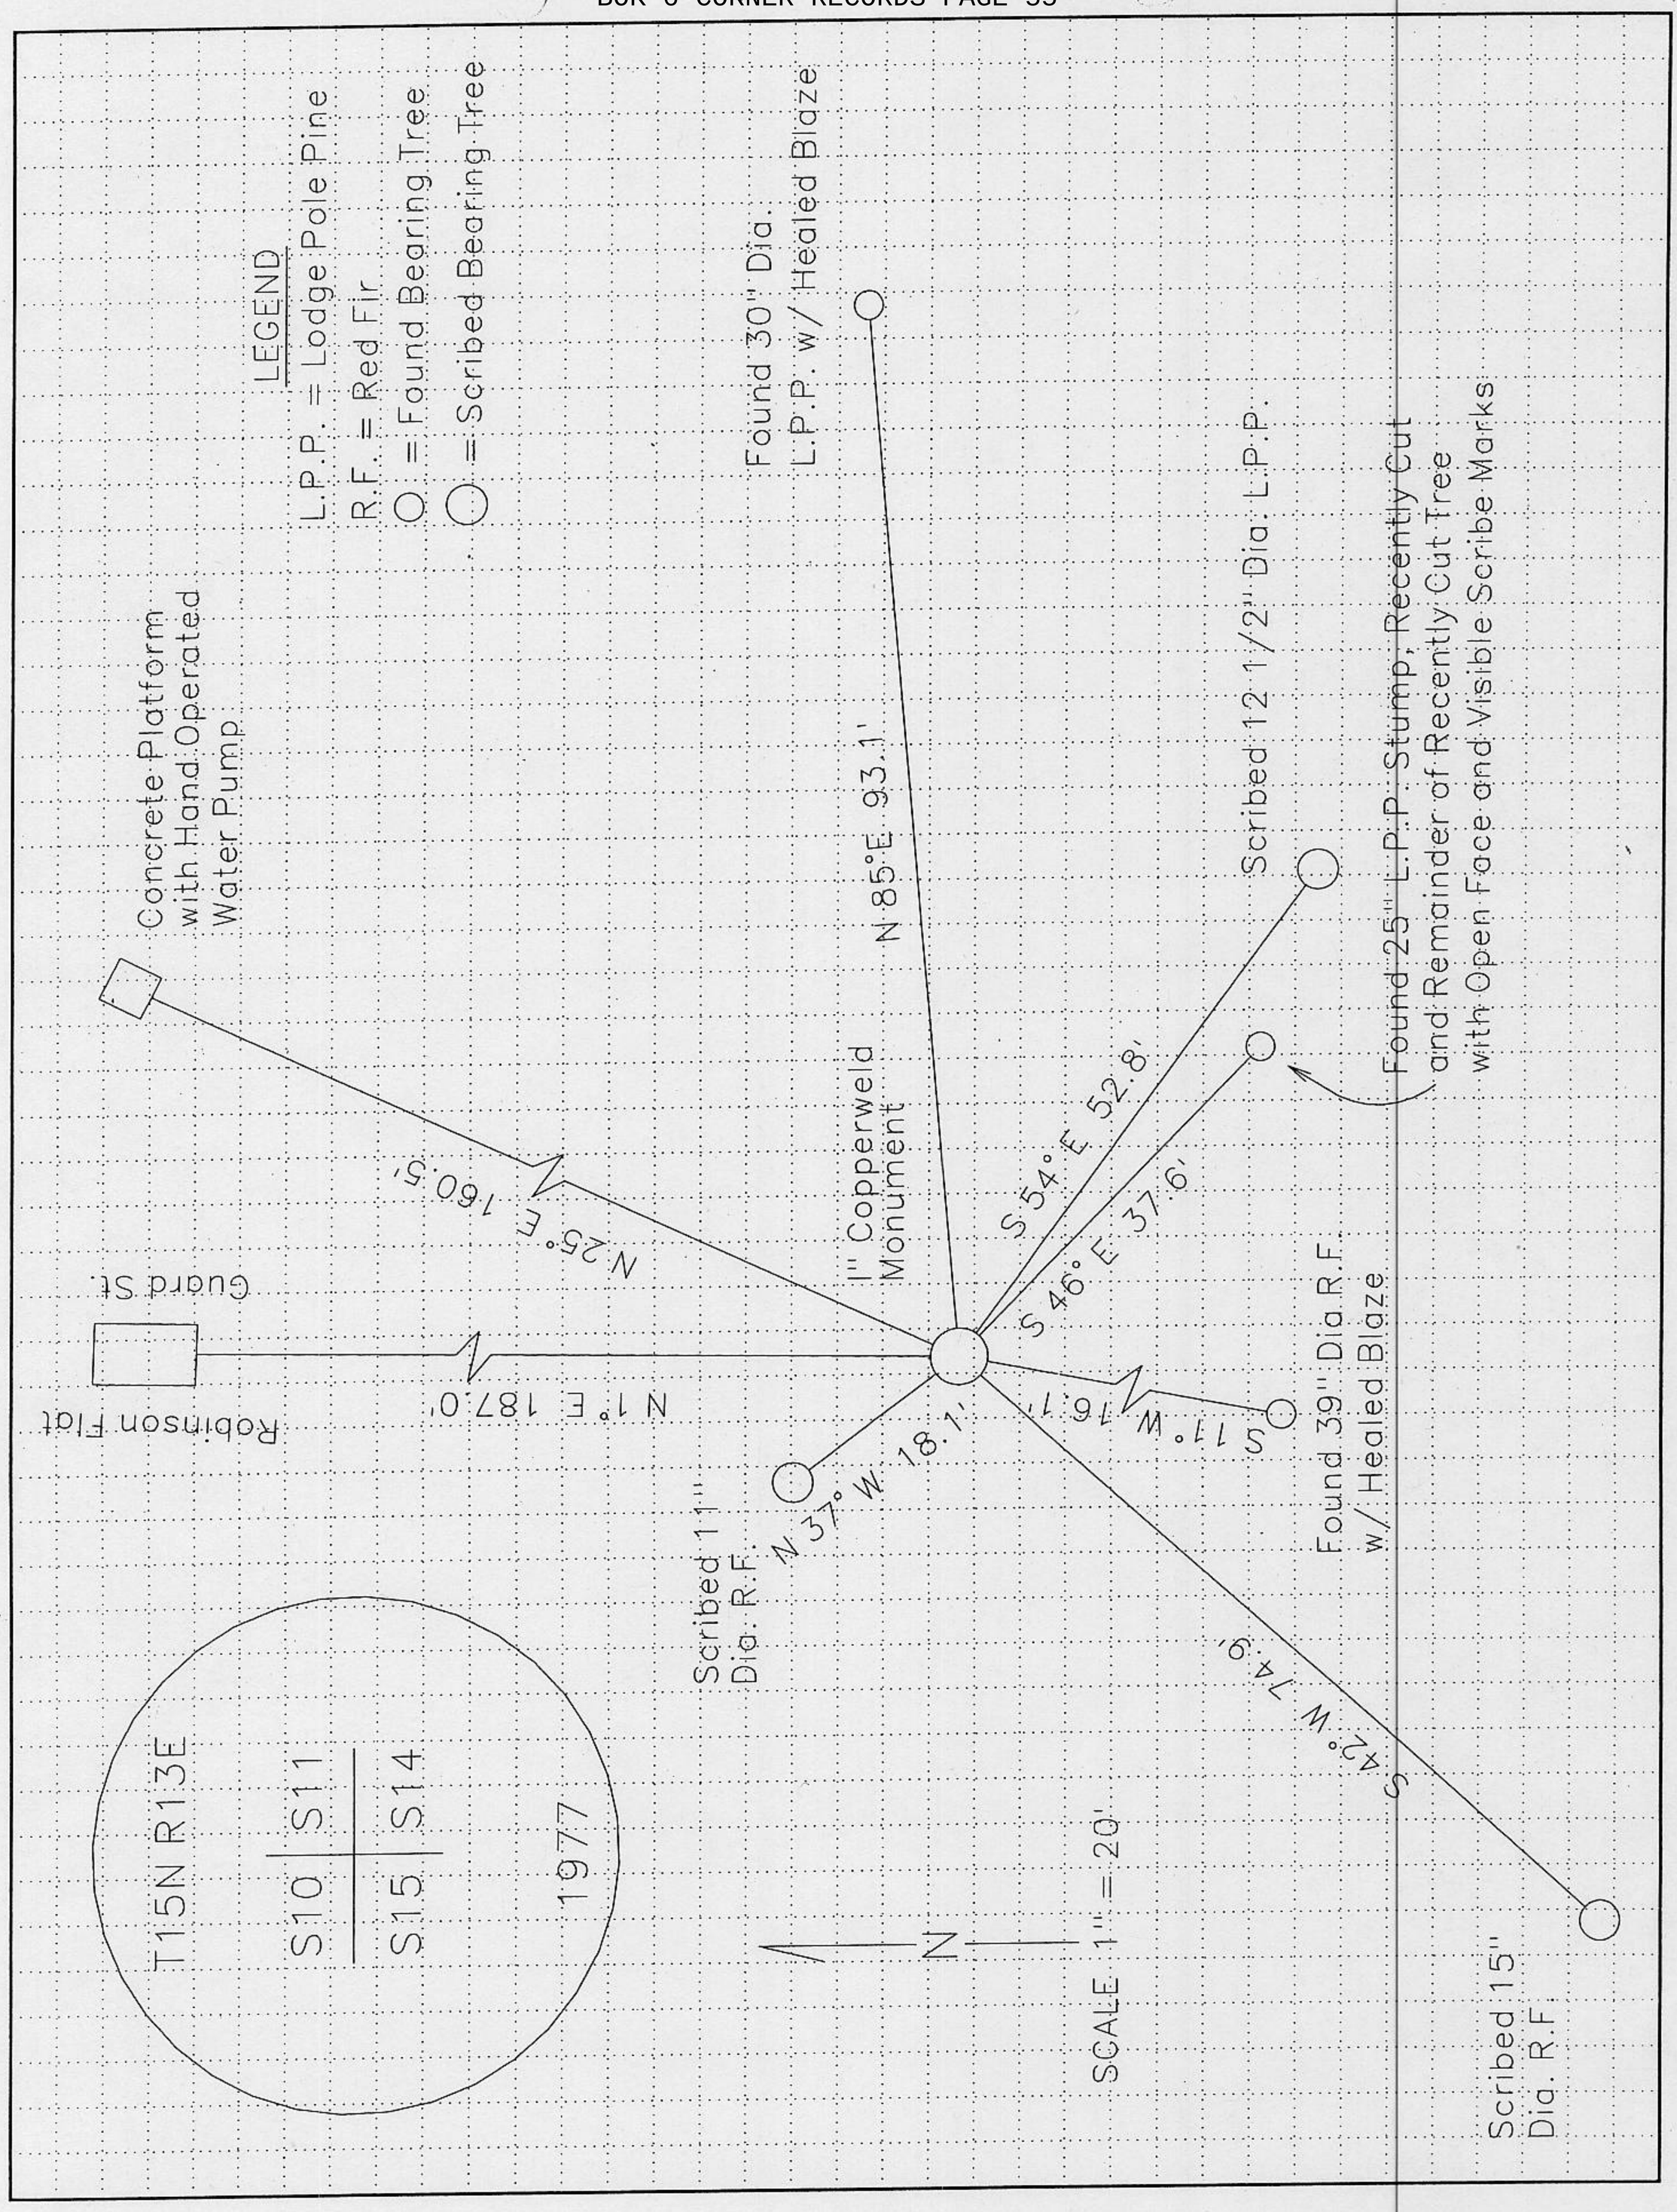

BOOK 6 CORNER RECORDS, PAGE 55