CORNER RECORD

COUNTY OF PLACER, CALIFORNIA

City of _____ Document Number _____

Brief Legal Description A PORTION OF LOT 44 OF SUBURBAN PINES TRACT RECORDED IN E MAPS 1

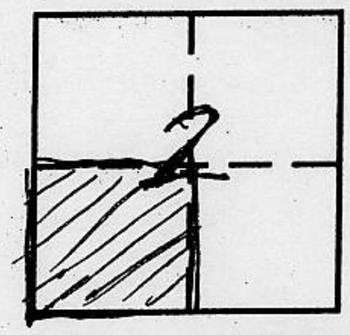

T14N, R9E MDM.

CORNER TYPE

Government Corner ☐ Control ☐
Meander ☐ Property ☒
Rancho ☐ Other ☐
Date of Survey _____

COORDINATES *(Optional)*

N. _____
E. _____
Zone _____ Datum _____
Elev. _____

Corner — Left as found ☐ Found and tagged ☐ Established ☐ Reestablished ☒ Rebuilt ☐

BOOK 6 CORNER RECORDS PAGE 54

Identification and type of corner found: Evidence used to identify or procedure used to establish or reestablish corner:

FOUND AND TIED CORNERS SET ON 14 ROS 114. FOUND MONUMENTS MATCHED ORIGINAL SURVEY

A description of the physical condition of the monument as found and as set or reset: FOUND FENCE CORNER PER 14 ROS 114 THEN SET CHISLED "+" IN CONCRETE PAD

SURVEYOR'S STATEMENT

This Corner Record was prepared by me or under my direction in conformance with the Land Surveyors' Act on AUGUST 11, 1999.

Signed _____ L.S. or ~~R.C.E.~~ Number 6021

LICENSED LAND SURVEYOR TIMOTHY F. SCHAD EXP. 3/31/01 6021 SEAL STATE OF CALIFORNIA 8/11/99

COUNTY SURVEYOR'S STATEMENT

This Corner Record was received August 16, 1999 and examined and filed December 23, 1999.

Signed Ned J. Snyder Title Deputy Co. Surveyor

LICENSED LAND SURVEYOR SEAL NED J. SNYDER L. S. 3798 EXP. 6-30-00 STATE OF CALIFORNIA

County Surveyor's Comment _____

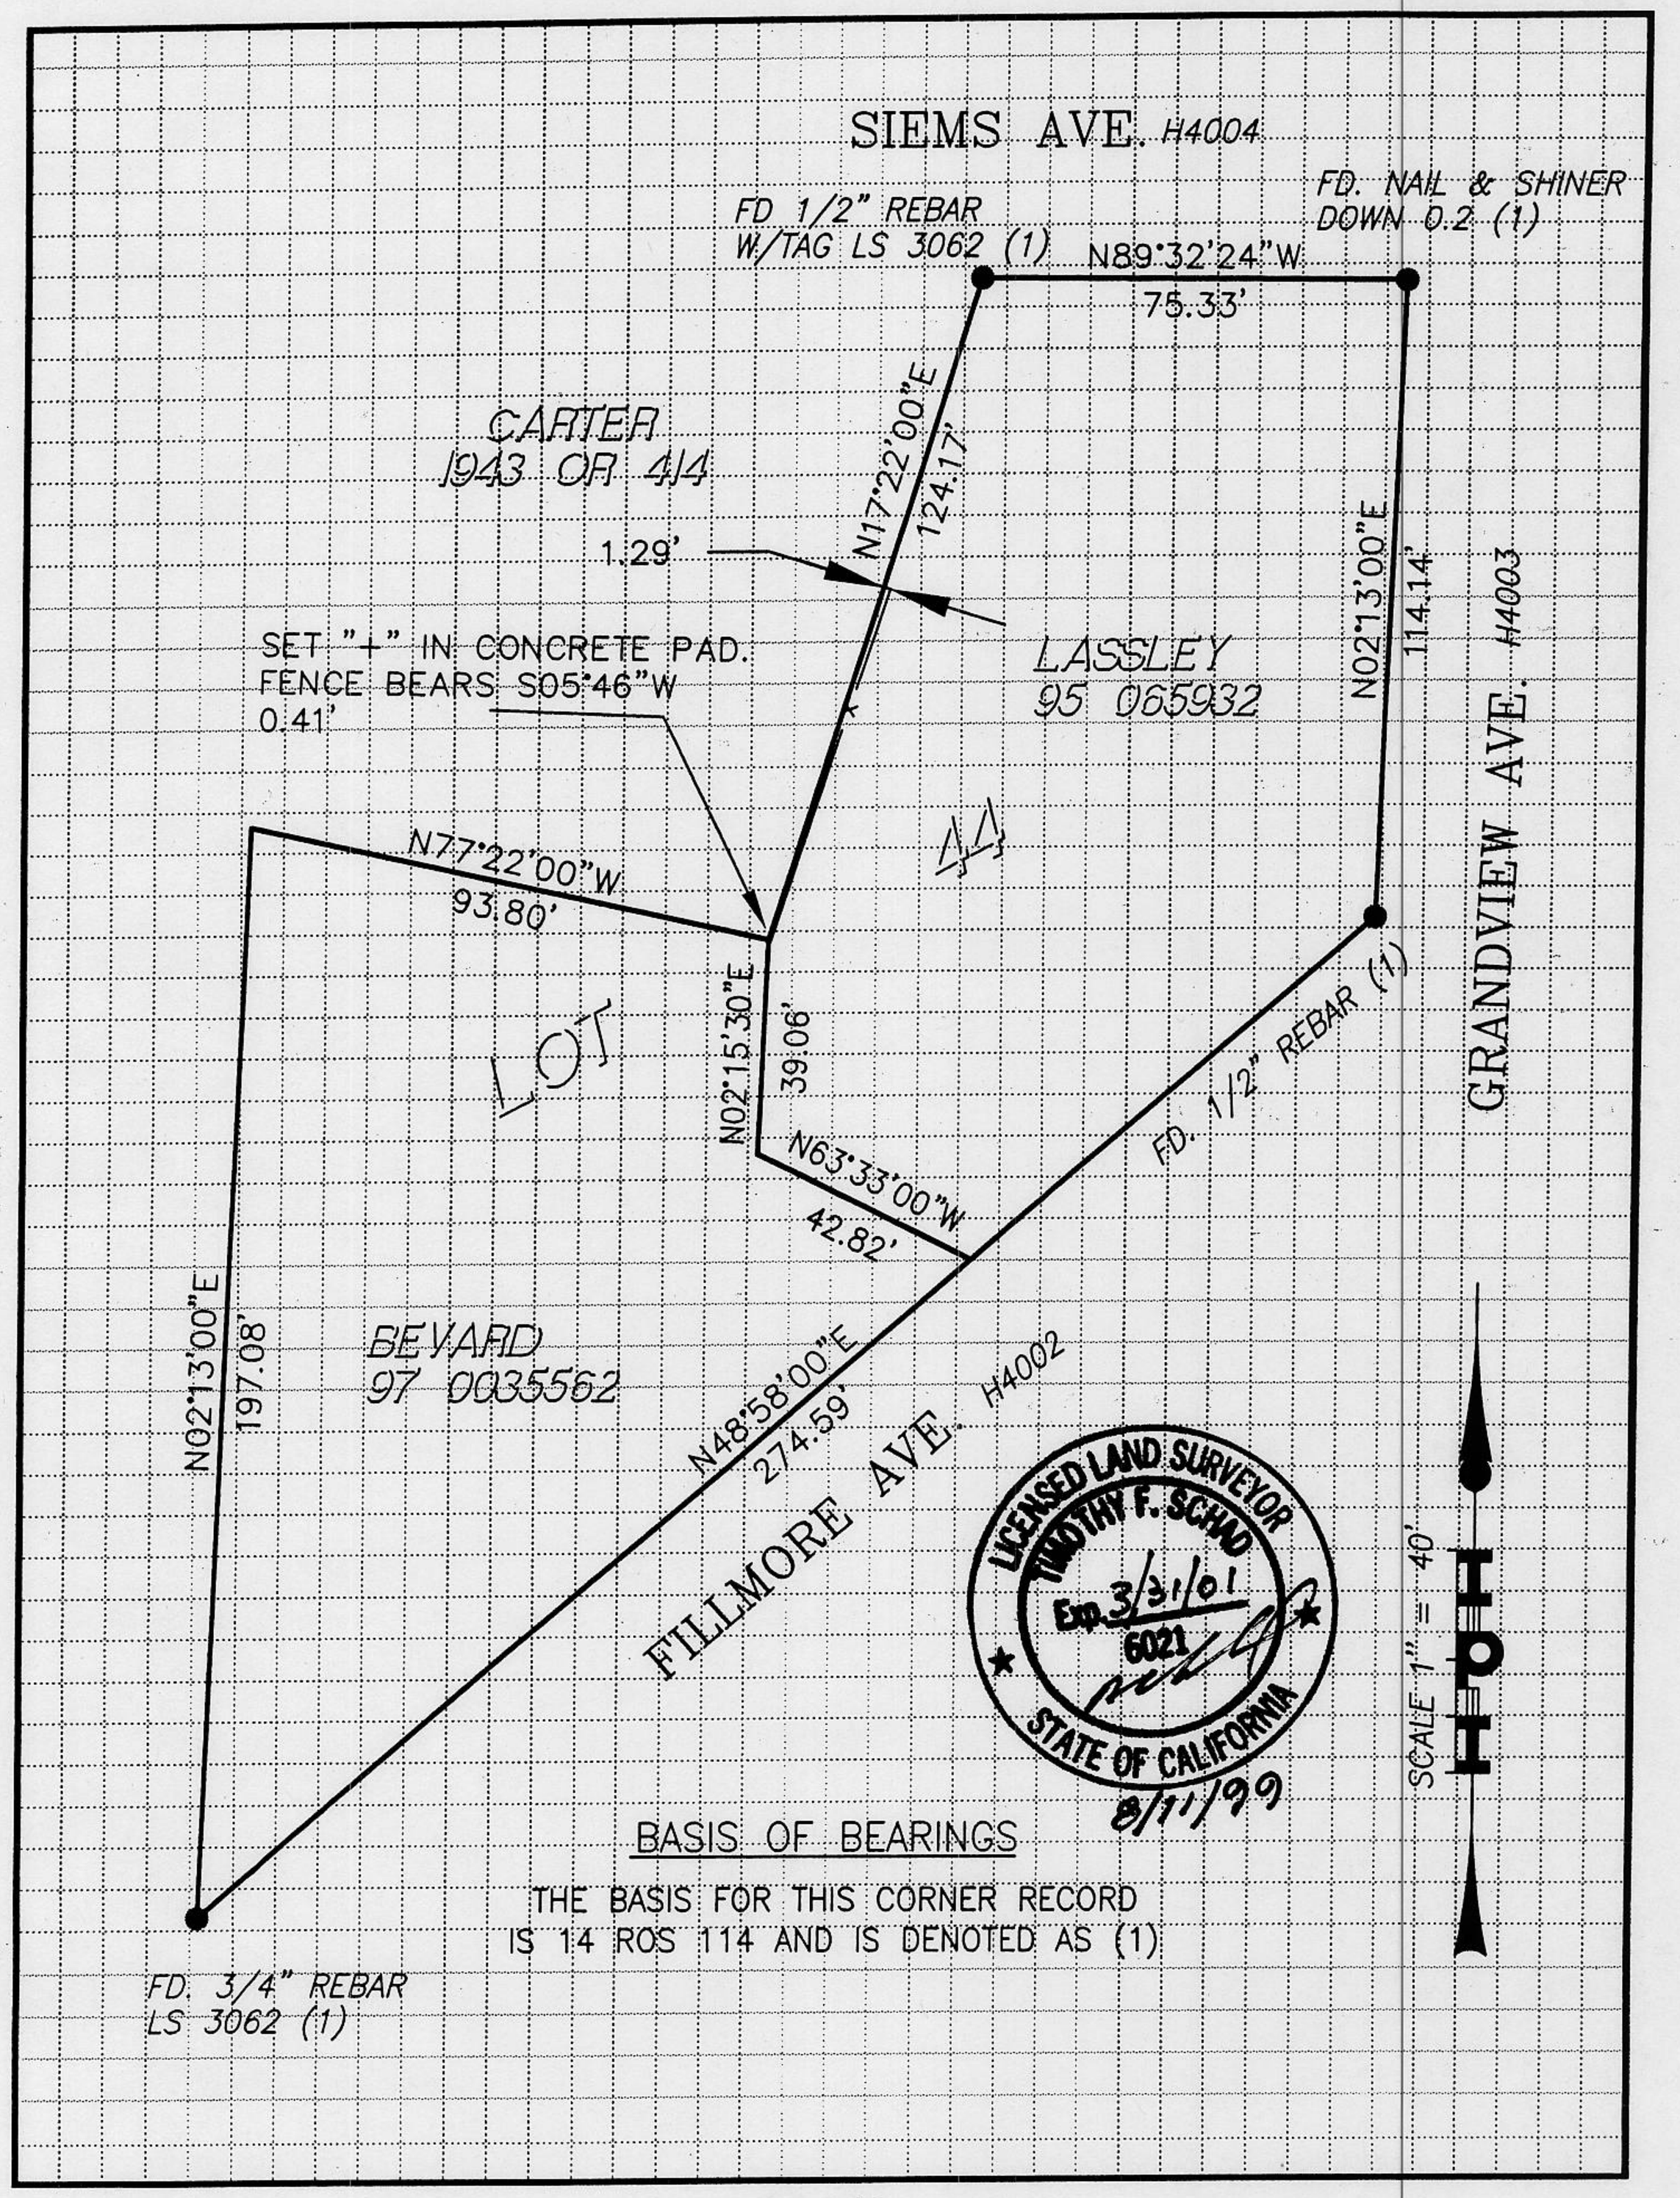

BASIS OF BEARINGS

THE BASIS FOR THIS CORNER RECORD
IS 14 ROS 114 AND IS DENOTED AS (1)

BOOK 6 CORNER RECORDS PAGE 54