CORNER RECORD

Document Number _____

City of _____ County of Placer, California

Brief Legal Description Lots 103 & 104, Block BE, Brockway Vista Subd. Book D, Maps, Pg. 16, OR PC

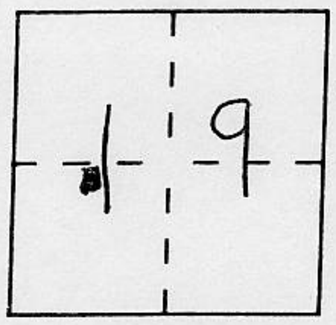

T16N
R18E

CORNER TYPE

Government Corner ☐ Control ☐
Meander ☐ Property ☒
Rancho ☐ Other ☐
Date of Survey June 18, 1998

COORDINATES *(Optional)*

N. _____
E. _____
Zone _____ Datum _____
Elev. _____

Corner — Left as found ☐ Found and tagged ☐ Established ☐ Reestablished ☒ Rebuilt ☐

Identification and type of corner found: Evidence used to identify or procedure used to establish or reestablish the corner:
See Sketch on Back

A description of the physical condition of the monument as found and as set or reset:
See Sketch on Back

SURVEYOR'S STATEMENT

This Corner Record was prepared by me or under my direction in conformance with the Land Surveyors' Act on July 15, 1998.

Signed Matthew S. Webb (L.S.) or R.C.E. Number 7429

LICENSED LAND SURVEYOR MATTHEW S. WEBB Exp. 12-31-2001 SEAL No. 7429 STATE OF CALIFORNIA

COUNTY SURVEYOR'S STATEMENT

This Corner Record was received July 21, 1999 and examined and filed December 23, 1999.

Signed Ned J. Snyder Title Deputy Co Surveyor

LICENSED LAND SURVEYOR NED J. SNYDER SEAL L. S. 3798 Exp. 6-30-00 STATE OF CALIFORNIA

County Surveyor's Comment _____

BOOK 6 CORNER RECORDS, PAGE 53

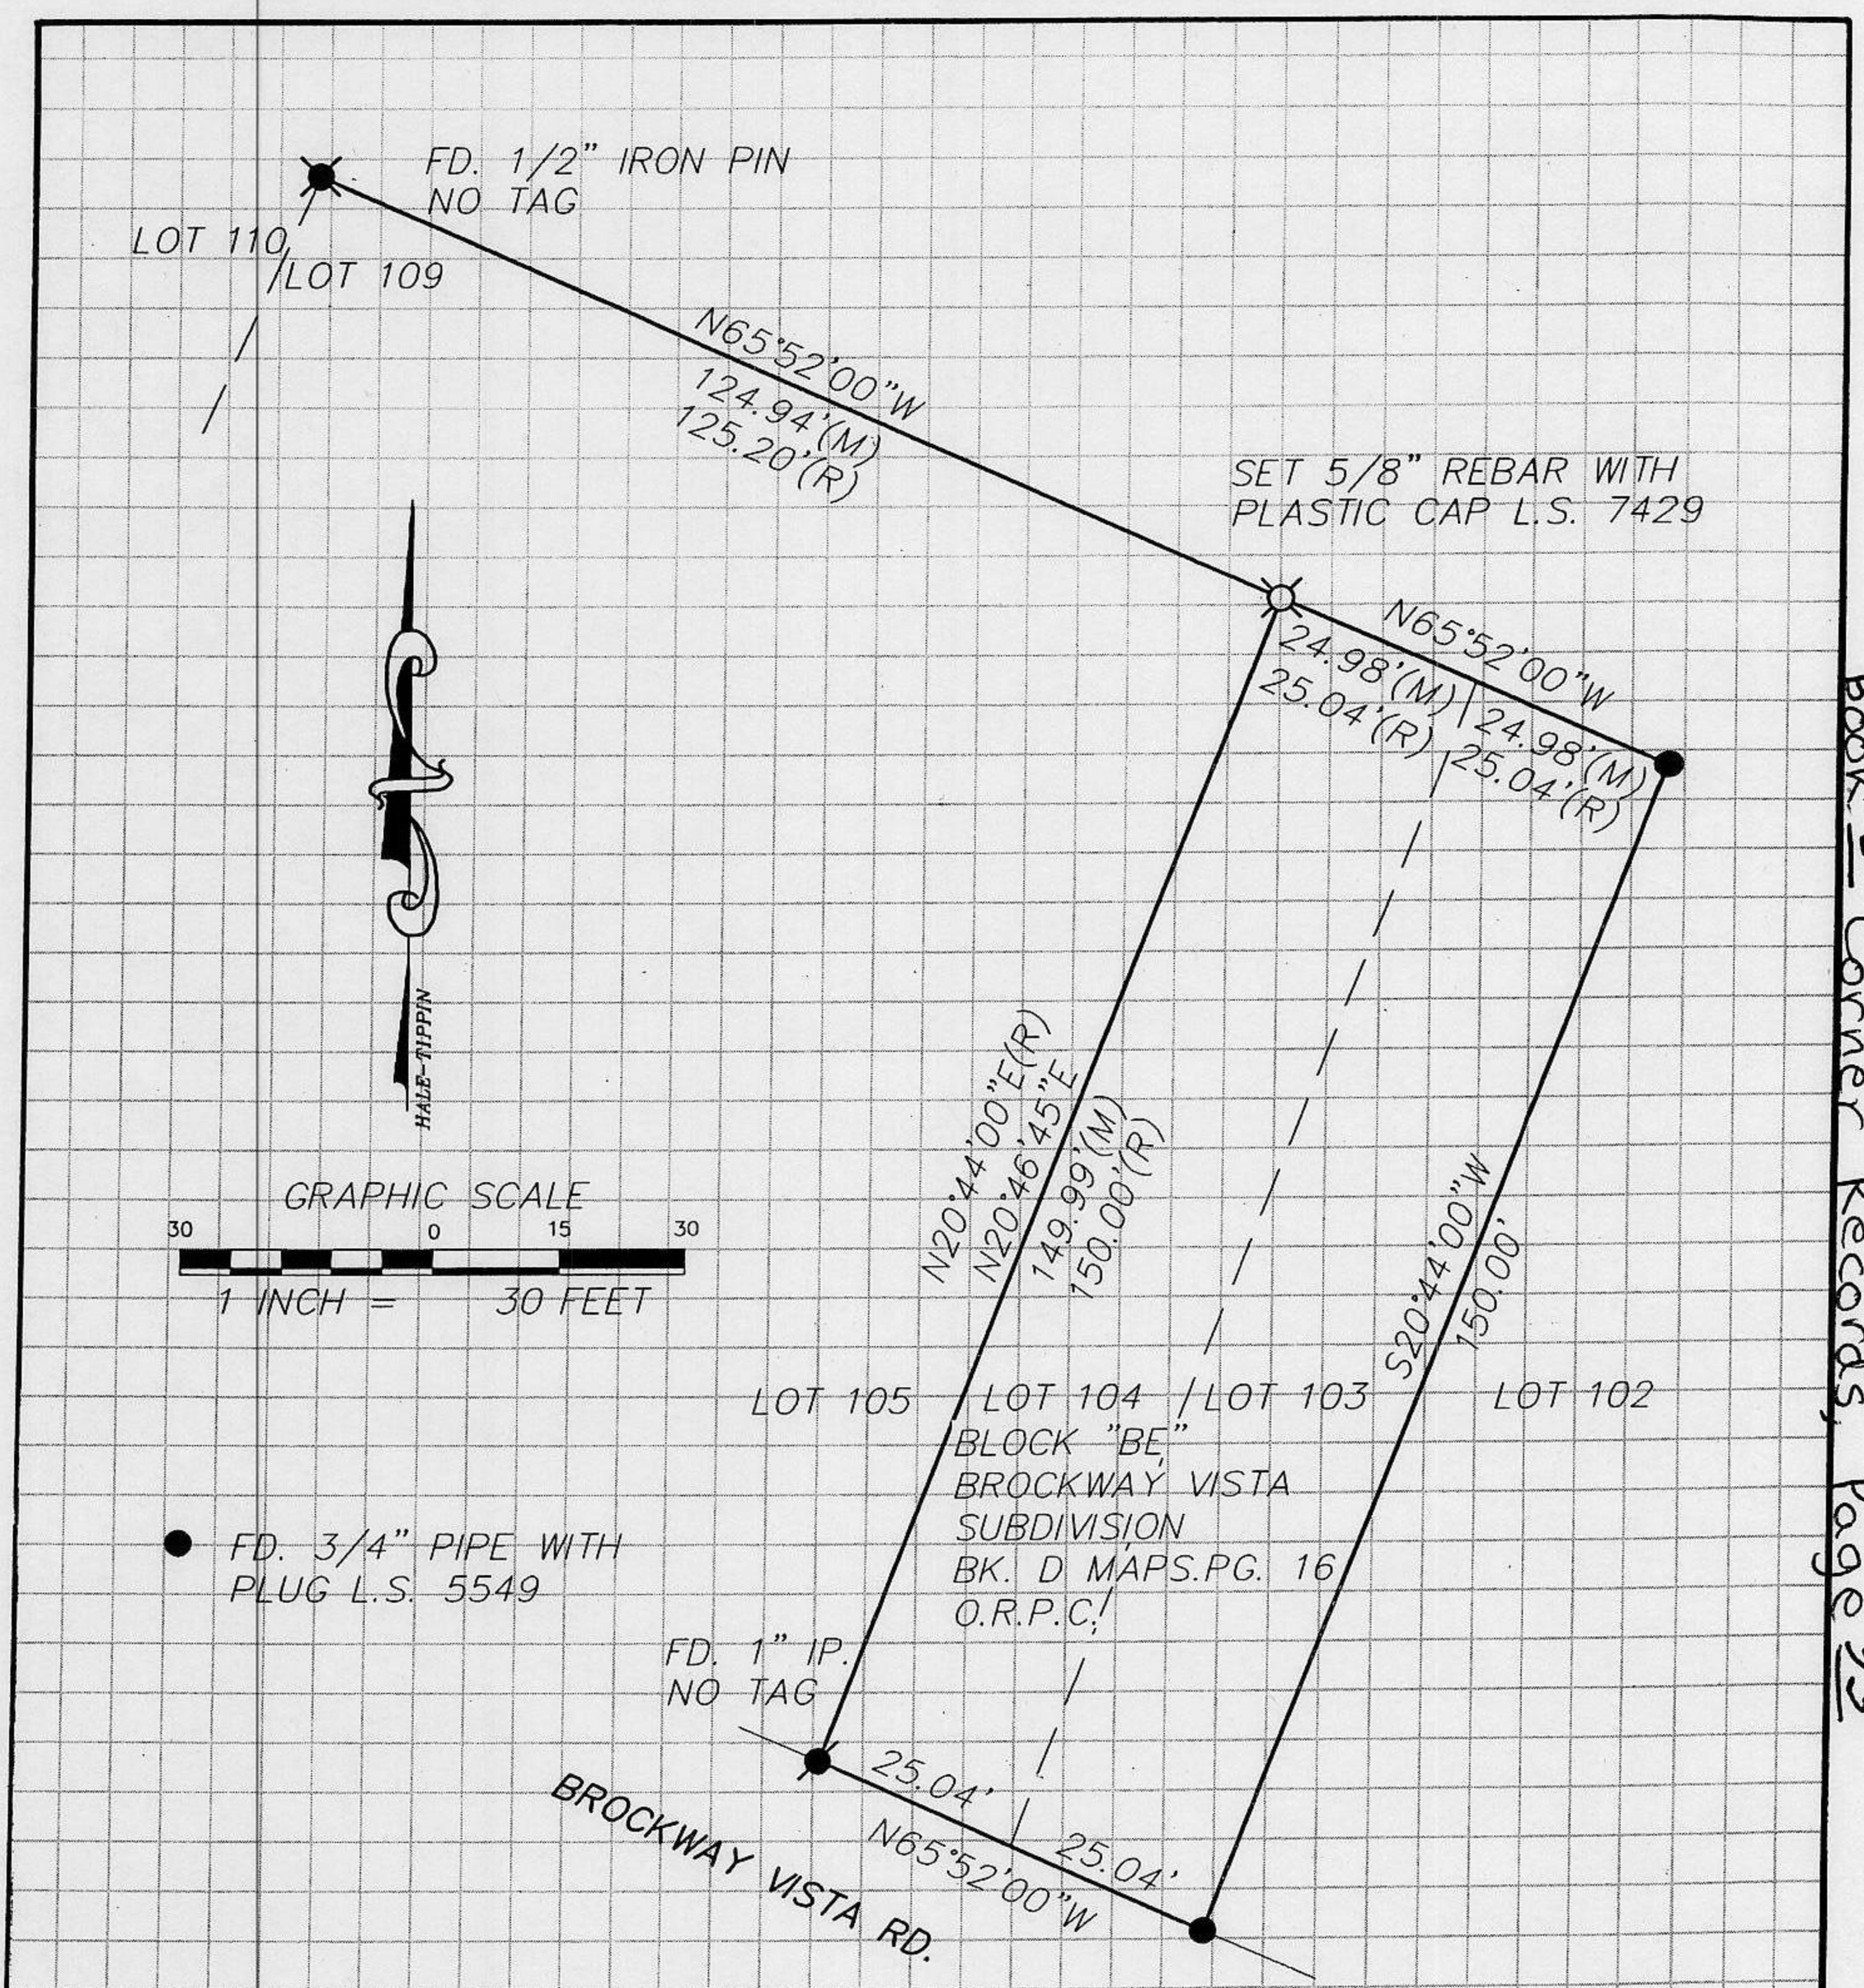

J/N 770.03

PLAT OF SURVEY

BEING LOT 103 & LOT 104 OF BROCKWAY VISTA SUBDIVISION
RECORDED IN , BOOK. D OF MAPS AT PAGE 16. O.R.P.C.
SECTION 19, TOWNSHIP 16, NORTH, RANGE 18 EAST, M.D.B. & M.
COUNTY OF PLACER CALIFORNIA
SCALE: 1" = 30' DATE OF SURVEY: JUNE 18, 1998

Book 6 Corner Records, Page 53