CORNER RECORD

Document Number _____

City of _____ County of Placer, California

Brief Legal Description Lot 40, Tahoe Sierra Estates
Bk F, maps, PG. 4, ORPC

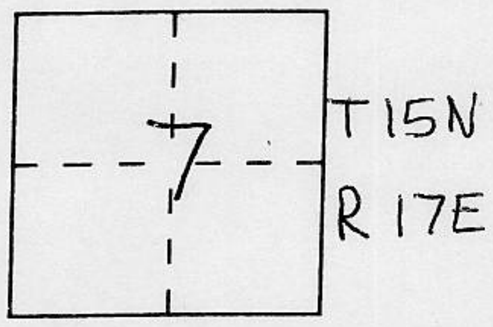

CORNER TYPE

Government Corner ☐ Control ☐
Meander ☐ Property ☒
Rancho ☐ Other ☐
Date of Survey June 24, 1998

COORDINATES *(Optional)*

N. _____
E. _____
Zone _____ Datum _____
Elev. _____

Corner — Left as found ☐ Found and tagged ☐ Established ☐ Reestablished ☒ Rebuilt ☐

Identification and type of corner found: Evidence used to identify or procedure used to establish or reestablish the corner:
See Sketch on Back

A description of the physical condition of the monument as found and as set or reset:
See Sketch on Back

SURVEYOR'S STATEMENT

This Corner Record was prepared by me or under my direction in conformance with the Land Surveyors' Act on July 15, 1998.

Signed [signature] (L.S.) or R.C.E. Number 7429

LICENSED LAND SURVEYOR
MATTHEW S. WEBB
Exp 12-31-2001
No. 7429
STATE OF CALIFORNIA

COUNTY SURVEYOR'S STATEMENT

This Corner Record was received July 21, 1998 and examined and filed December 23, 1998.

Signed [signature] Title Deputy Co. Surveyor

LICENSED LAND SURVEYOR
NED SEAL J. SNYDER
L. S. 3798
Exp. 6-30-00
STATE OF CALIFORNIA

County Surveyor's Comment _____

Book 6 Corner Records, Page 52

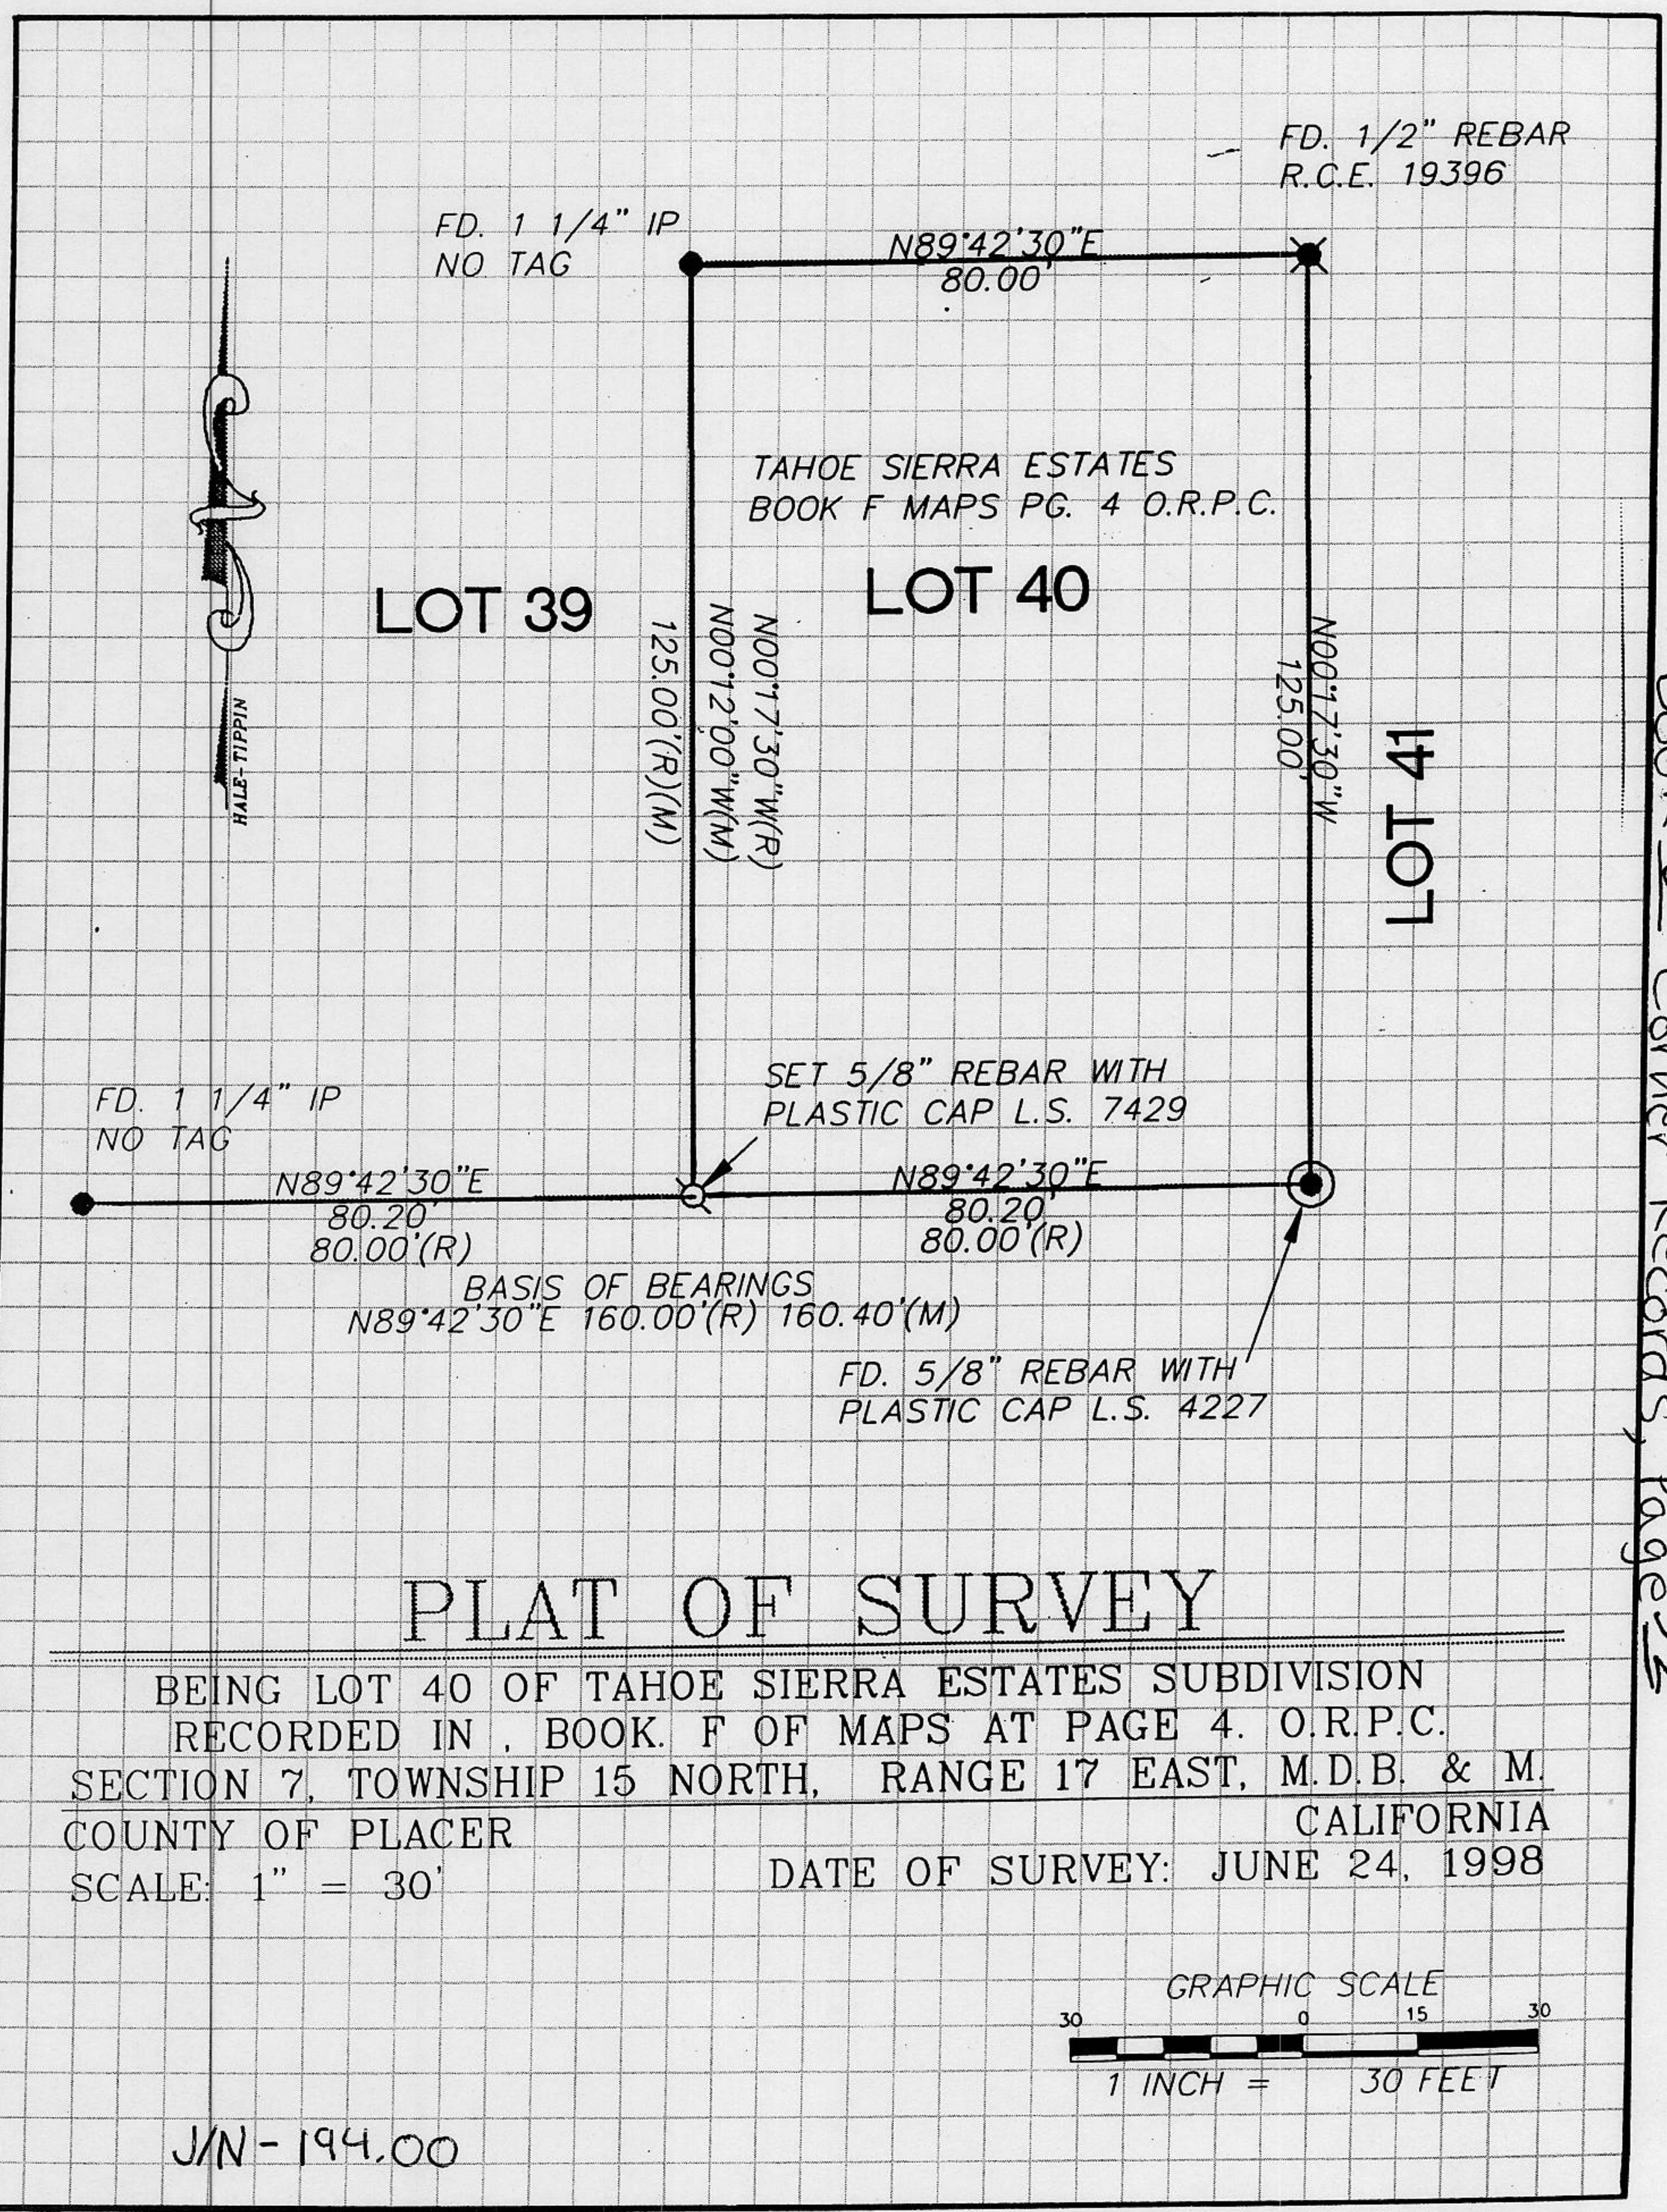

PLAT OF SURVEY

BEING LOT 40 OF TAHOE SIERRA ESTATES SUBDIVISION
RECORDED IN , BOOK. F OF MAPS AT PAGE 4. O.R.P.C.
SECTION 7, TOWNSHIP 15 NORTH, RANGE 17 EAST, M.D.B. & M.
COUNTY OF PLACER CALIFORNIA
SCALE: 1" = 30'
DATE OF SURVEY: JUNE 24, 1998

J/N-194.00

Book 6 Corner Records, Page 52