CORNER RECORD

Document Number _____

City of _____ County of Placer, California

Brief Legal Description Lot 15, Alpine Meadows Subd. Unit II, tract No. 240, Book J of maps, page 51, OR PC

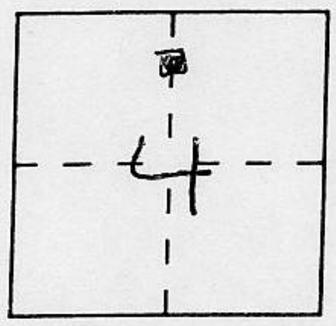

CORNER TYPE

Government Corner ☐ Control ☐
Meander ☐ Property ☒
Rancho ☐ Other ☐
Date of Survey June 2, 1998

COORDINATES *(Optional)*

N. _____
E. _____
Zone _____ Datum _____
Elev. _____

Corner — Left as found ☐ Found and tagged ☐ Established ☐ Reestablished ☒ Rebuilt ☐

Identification and type of corner found: Evidence used to identify or procedure used to establish or reestablish the corner:

See Sketch on Back

A description of the physical condition of the monument as found and as set or reset:

See Sketch on Back

SURVEYOR'S STATEMENT

This Corner Record was prepared by me or under my direction in conformance with the Land Surveyors' Act on June 5, 1998.

Signed Matthew S Webb (L.S.) or R.C.E. Number 7429

LICENSED LAND SURVEYOR
MATTHEW S. WEBB
Exp. 12-31-2000
SEAL
No. 7429
STATE OF CALIFORNIA

COUNTY SURVEYOR'S STATEMENT

This Corner Record was received June 8, 1998 and examined and filed December 23, 1998.

Signed Ned J. Snyder Title Deputy Co. Surveyor

LICENSED LAND SURVEYOR
NED J. SNYDER
SEAL
L. S. 3798
Exp. 6-30-00
STATE OF CALIFORNIA

County Surveyor's Comment _____

Book 6 Corner Records, Page 51

Book 6 Corner Records, Page 51

PLAT OF SURVEY

LOT 15, ALPINE MEADOWS ESTATES UNIT # 11 No. 240

BOOK J of maps at page 51, O.R.P.C

Section 4, Township 15 North, Range 16 East M.D.B & M.

County of Placer California

Scale: 1" = 40'

Date of survey: June 2, 1998

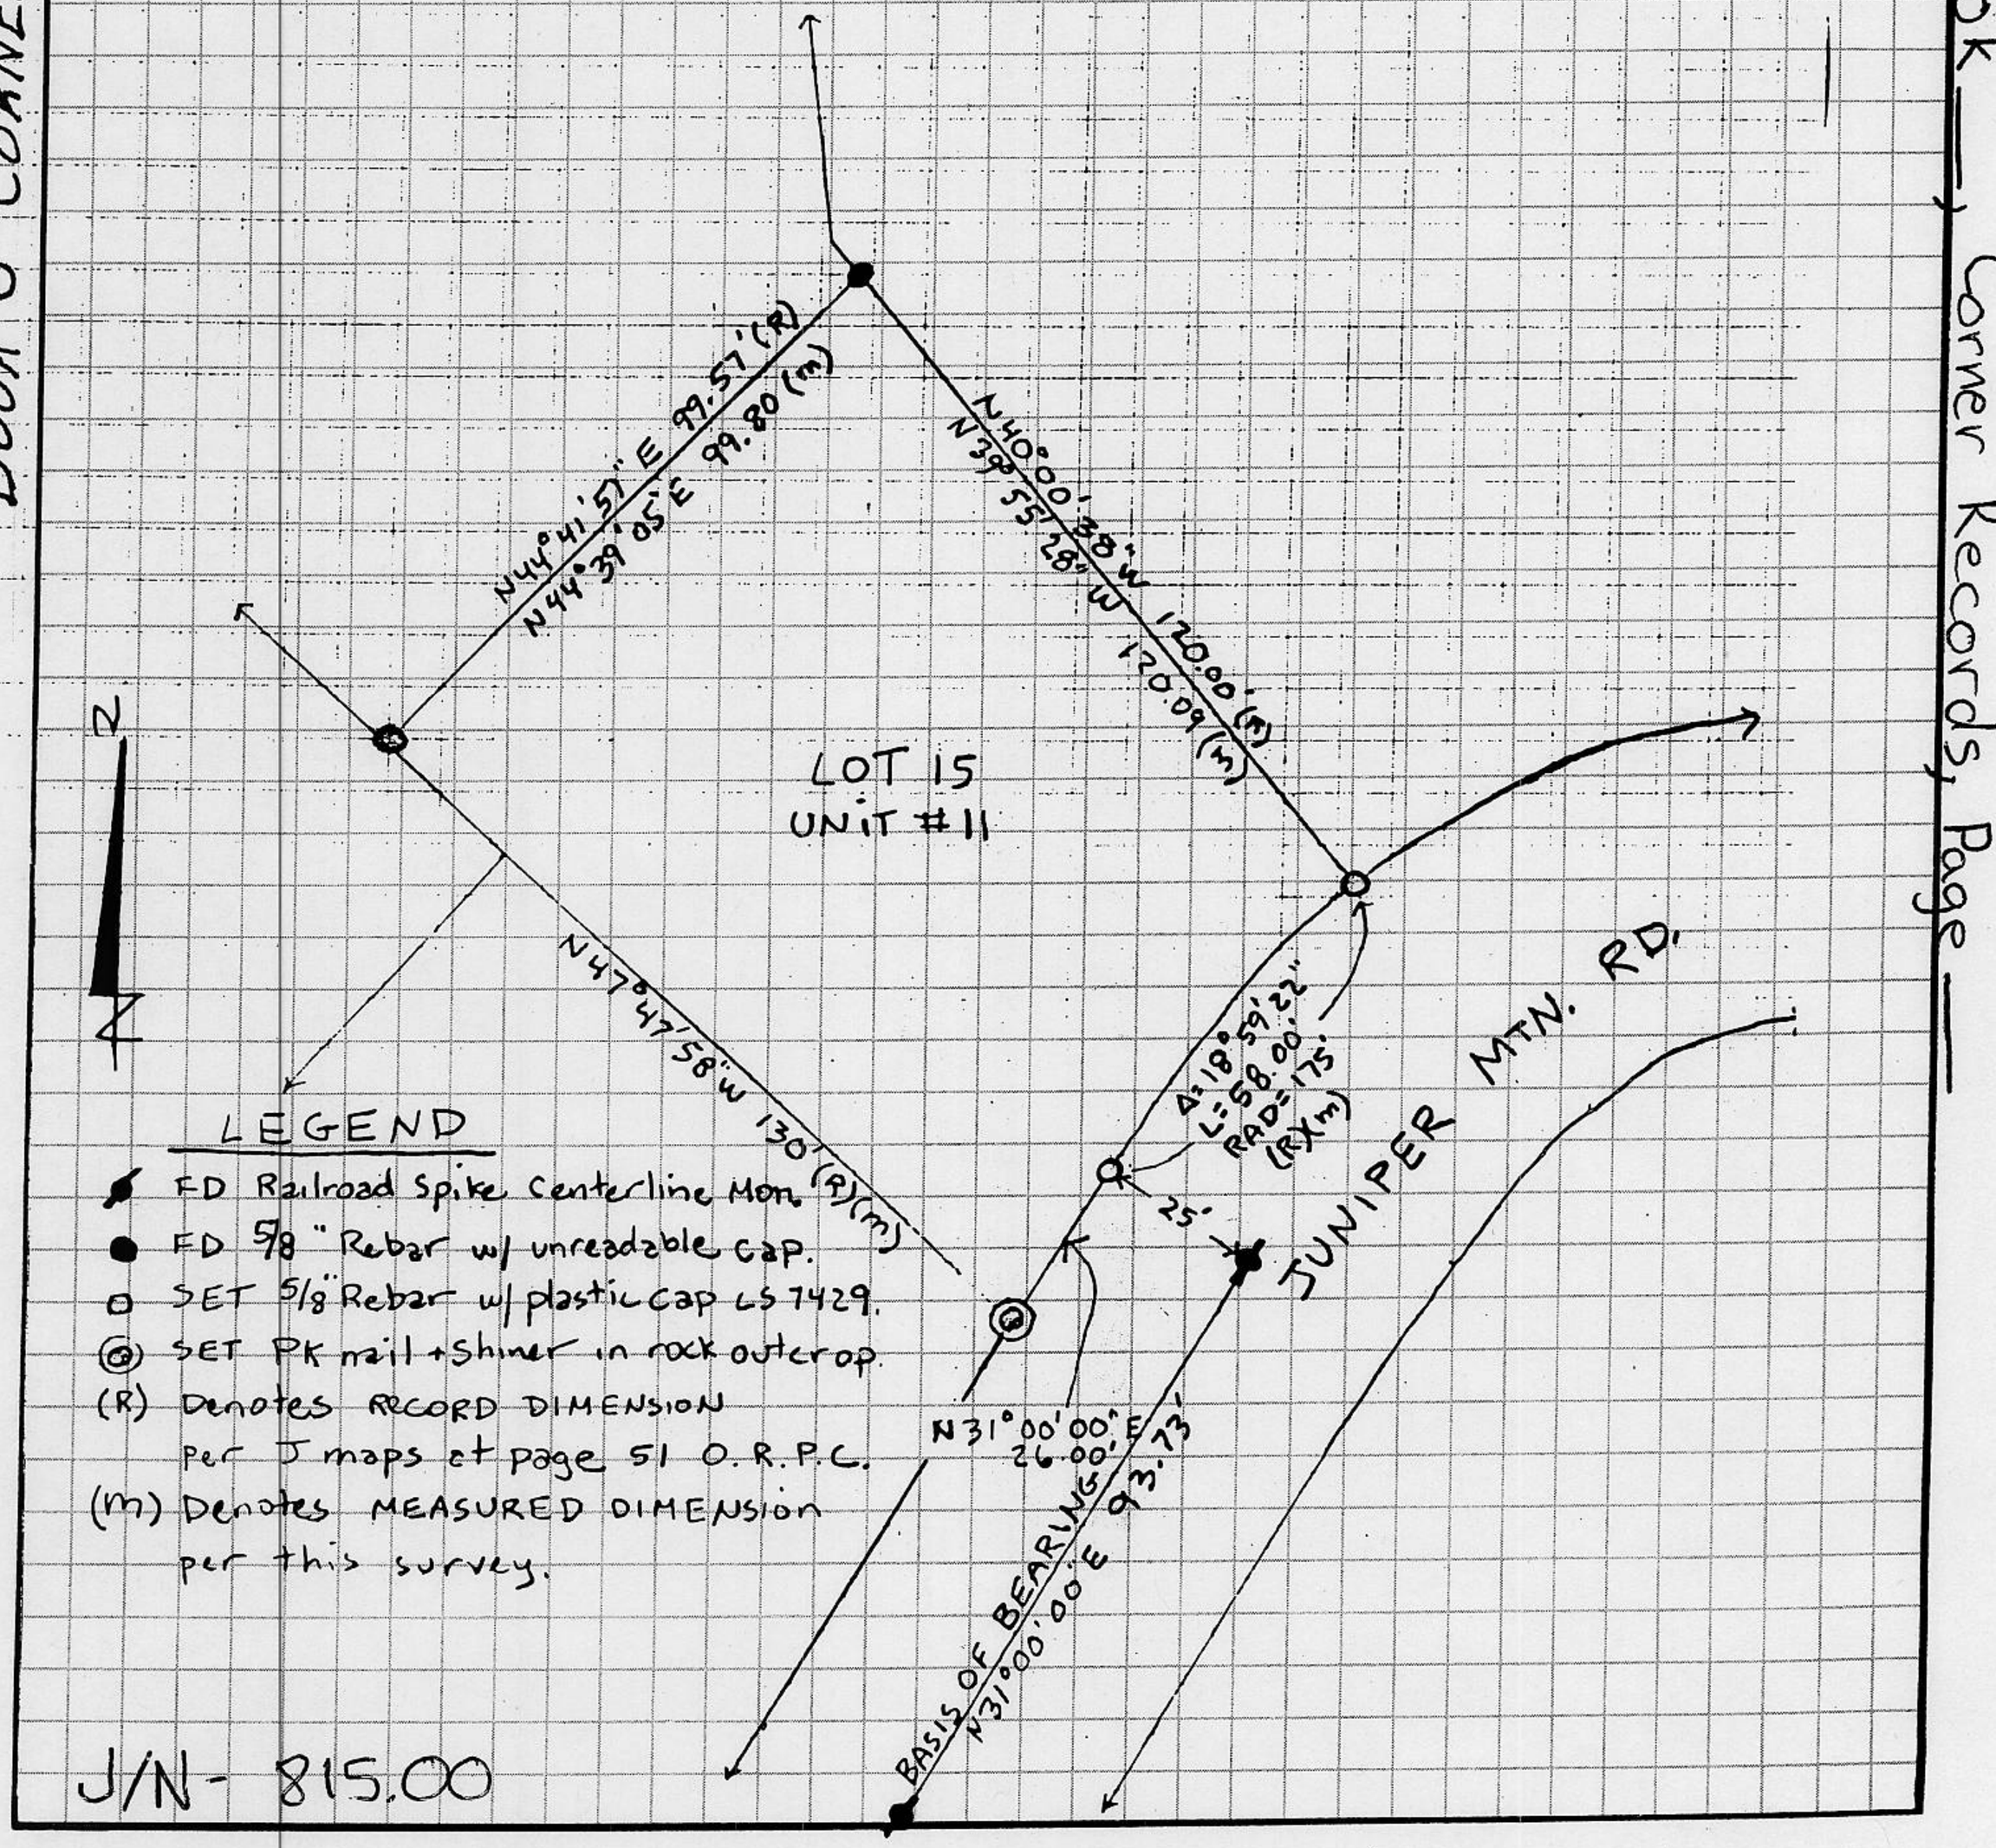

LEGEND

- FD Railroad Spike Centerline Mon. (R)(m)
- FD 5/8" Rebar w/ unreadable cap.
- SET 5/8" Rebar w/ plastic cap LS 7429.
- (◎) SET PK nail + Shiner in rock outcrop.
- (R) Denotes RECORD DIMENSION per J maps at page 51 O.R.P.C.
- (m) Denotes MEASURED DIMENSION per this survey.

J/N- 815.00

Book ___ Corner Records, Page ___