CORNER RECORD

COUNTY OF PLACER, CALIFORNIA

City of _____ Document Number _____

Brief Legal Description LOTS 9 & 10 OF BLOCK D OF ICE LAKES SUBDIVISION NO. 1 (D BM 85)

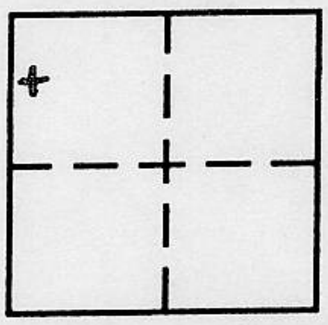

S.35
T.17N.
R.14E.

CORNER TYPE

Government Corner	☐	Control	☐
Meander	☐	Property	☒
Rancho	☐	Other	☐

Date of Survey 10-1-99

COORDINATES *(Optional)*

N. _____
E. _____
Zone _____ Datum _____
Elev. _____

Corner — Left as found ☐ Found and tagged ☐ Established ☐ Reestablished ☒ Rebuilt ☐

Identification and type of corner found: Evidence used to identify or procedure used to establish or reestablish corner:

- ● FOUND NAIL & SHINER IN A.C.
- ◐ FOUND 1/2" REBAR
- ⊗ FOUND REMAINS OF 2x2 WOOD HUB, SET 5/8" REBAR W/PLASTIC CAP STAMPED "LS 5537"
- ⊖ FOUND 1/2" REBAR BENT/DISTURBED, SET 5/8" REBAR W/PLASTIC CAP STAMPED "LS 5537"

SINGLE PROPORTIONATE MEASUREMENT WAS USED AS SHOWN ON PAGE 2 OF 2.

A description of the physical condition of the monument as found and as set or reset:

○ SET 5/8" REBAR W/PLASTIC CAP STAMPED "LS 5537"

BOOK 6 CORNER RECORDS PAGE 48

SURVEYOR'S STATEMENT

This Corner Record was prepared by me or under my direction in conformance with the Land Surveyors' Act on OCTOBER 14TH 1999.

Signed James V. Merle L.S. or R.C.E. Number LS 5537

LICENSED LAND SURVEYOR JAMES VASSEROT MERLE Expires 12-31-2000 No. LS 5537 SEAL STATE OF CALIFORNIA

COUNTY SURVEYOR'S STATEMENT

This Corner Record was received October 18, 1999 and examined and filed November 1 1999.

Signed Ned J. Snyder Title Deputy Co. Surveyor

LICENSED LAND SURVEYOR SEAL NED J. SNYDER L. S. 3798 Exp. 6-30-00 STATE OF CALIFORNIA

County Surveyor's Comment _____

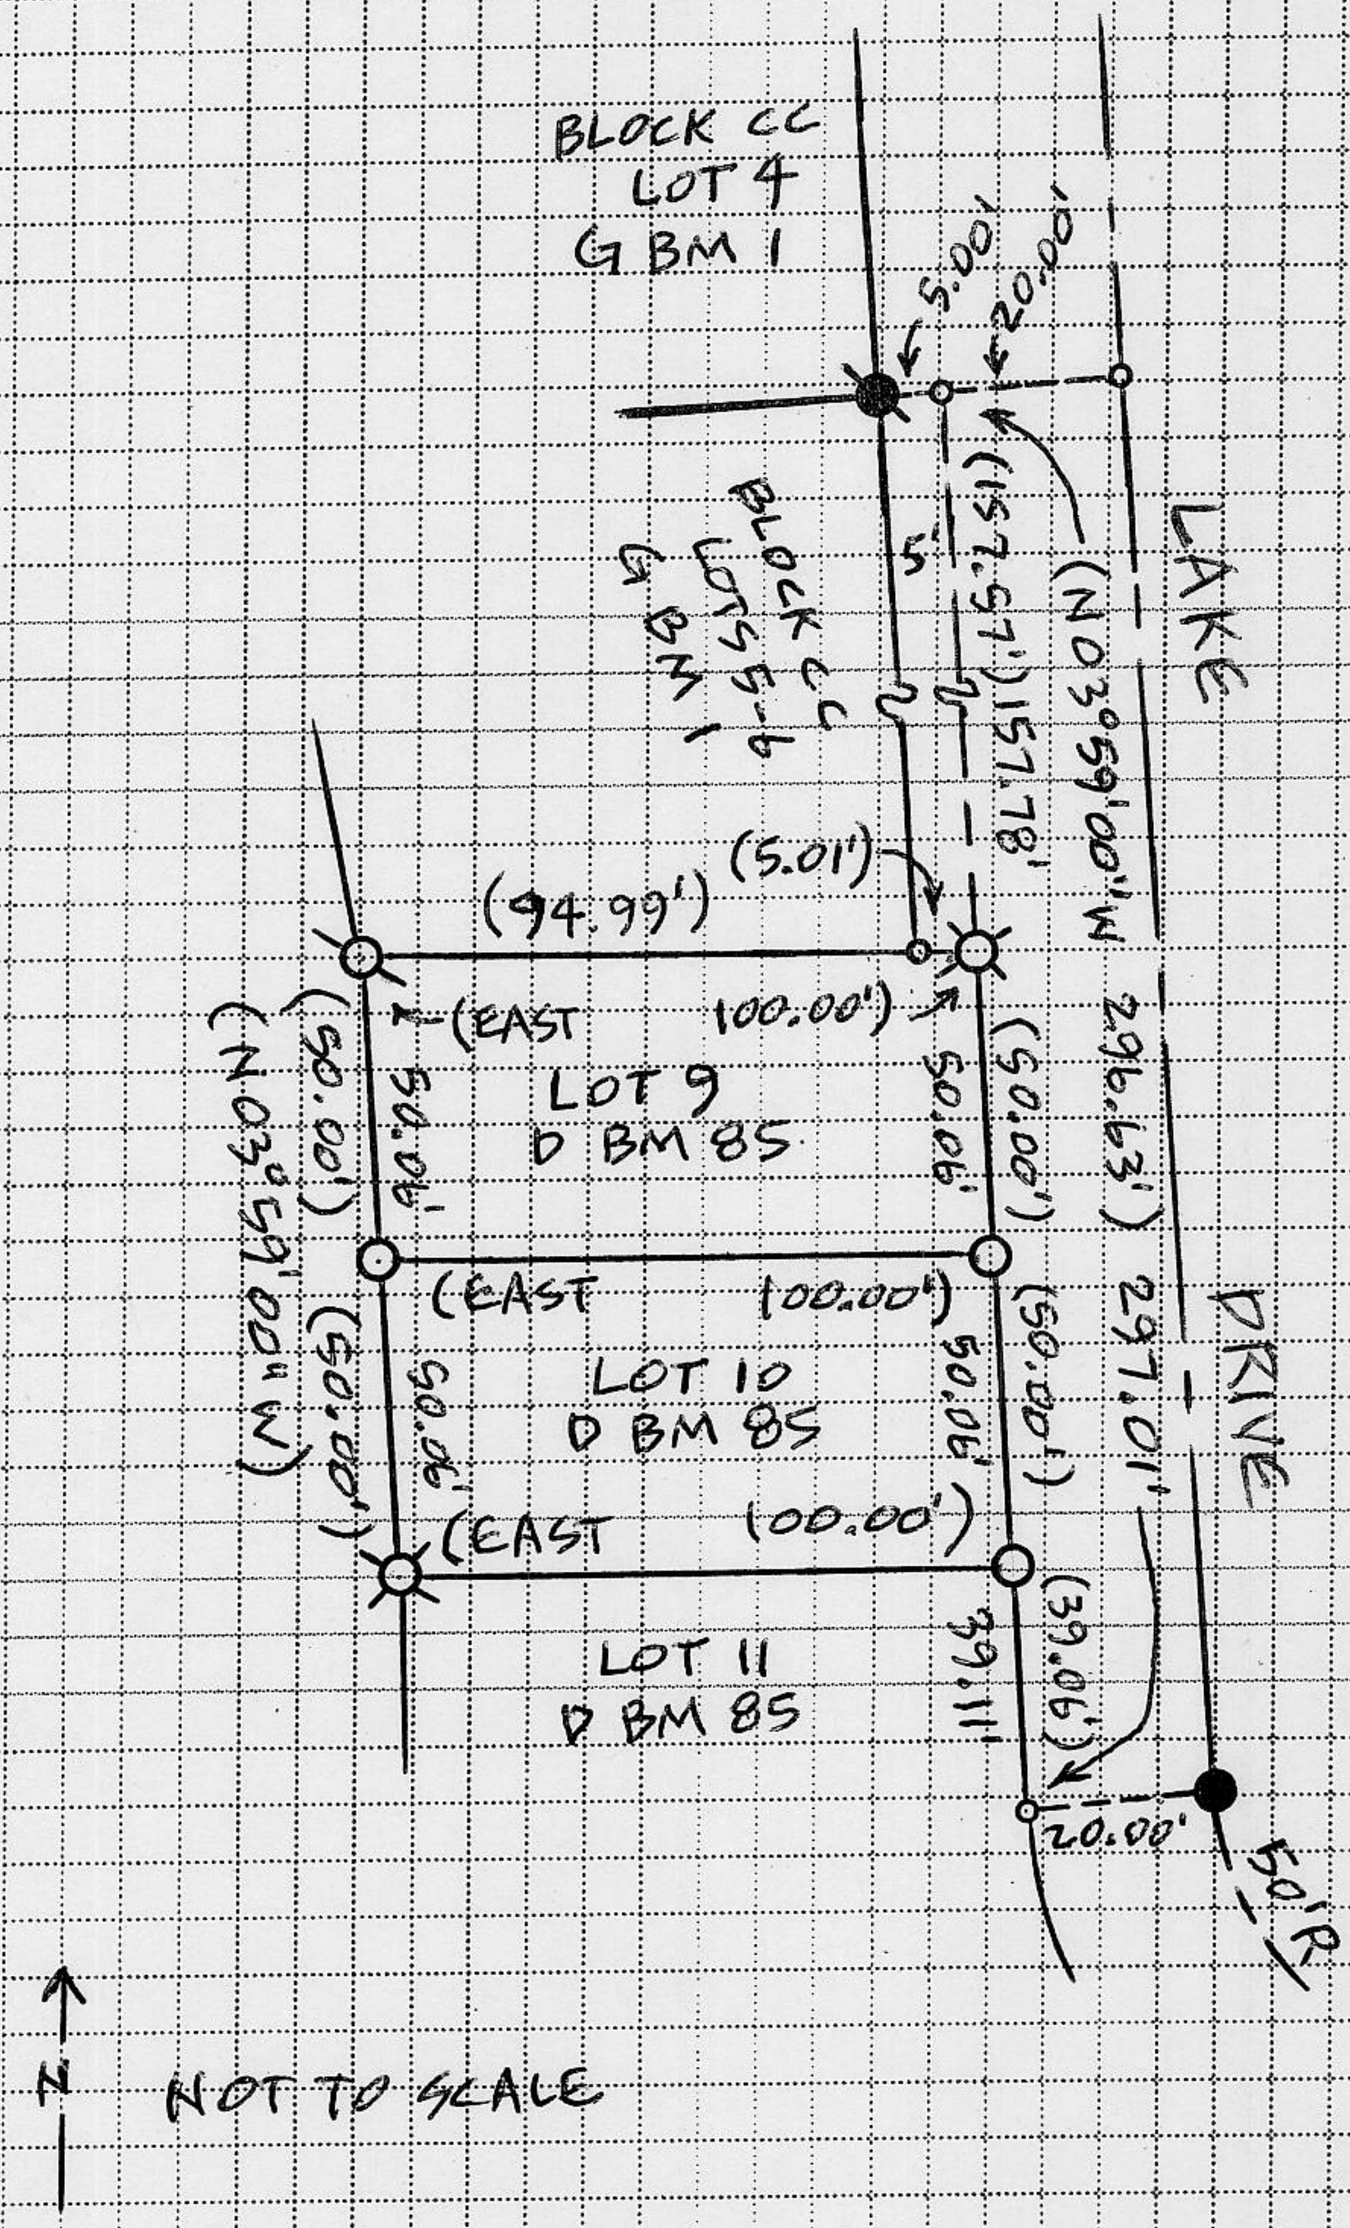

o COMPUTATION PT., NO MONUMENTATION FOUND OR SET

NOTE: EASEMENTS AND OTHER ITEMS THAT MAY AFFECT THE PROPERTY ARE NOT SHOWN OR IMPLIED BY THIS EXHIBIT.

BOOK 6 CORNER RECORDS PAGE 48