CORNER RECORD

Document Number _____

City of Kings Beach County of PLACER, California

Brief Legal Description Lot 48, Tall Trees Tract (Map K-26)

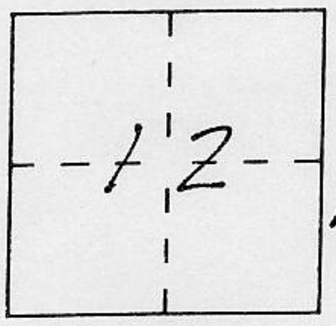

T.16N.
R.17E.

CORNER TYPE

Government Corner ☐ Control ☐
Meander ☐ Property ☐
Rancho ☐ Other ☐
Date of Survey _____

COORDINATES *(Optional)*

N. _____
E. _____
Zone _____ Datum _____
Elev. _____

Corner — Left as found ☐ Found and tagged ☐ Established ☐ Reestablished ☐ Rebuilt ☐

Identification and type of corner found: Evidence used to identify or procedure used to establish or reestablish the corner:

1) Found 1" Iron Pipe w/tag R.C.E. 11975
2) Detected pin in asphalt

A description of the physical condition of the monument as found and as set or reset:

3) Set #5 Rebar w/cap #6508

SURVEYOR'S STATEMENT

This Corner Record was prepared by me or under my direction in conformance with the Land Surveyors' Act on June 24th 1998.

Signed Conn Davis L.S. or R.C.E. Number 6508

PROFESSIONAL LAND SURVEYOR CONN DAVIS No. 6508 Exp. 06-30-99 8-5-98 STATE OF CALIFORNIA

COUNTY SURVEYOR'S STATEMENT

This Corner Record was received August 7, 1998 and examined and filed September 8 1998.

Signed Ned J. Snyder Title Deputy Co. Surveyor

LICENSED LAND SURVEYOR NED J. SNYDER L. S. 3798 SEAL STATE OF CALIFORNIA

County Surveyor's Comment _____

Book 6 Corner Records Page 46

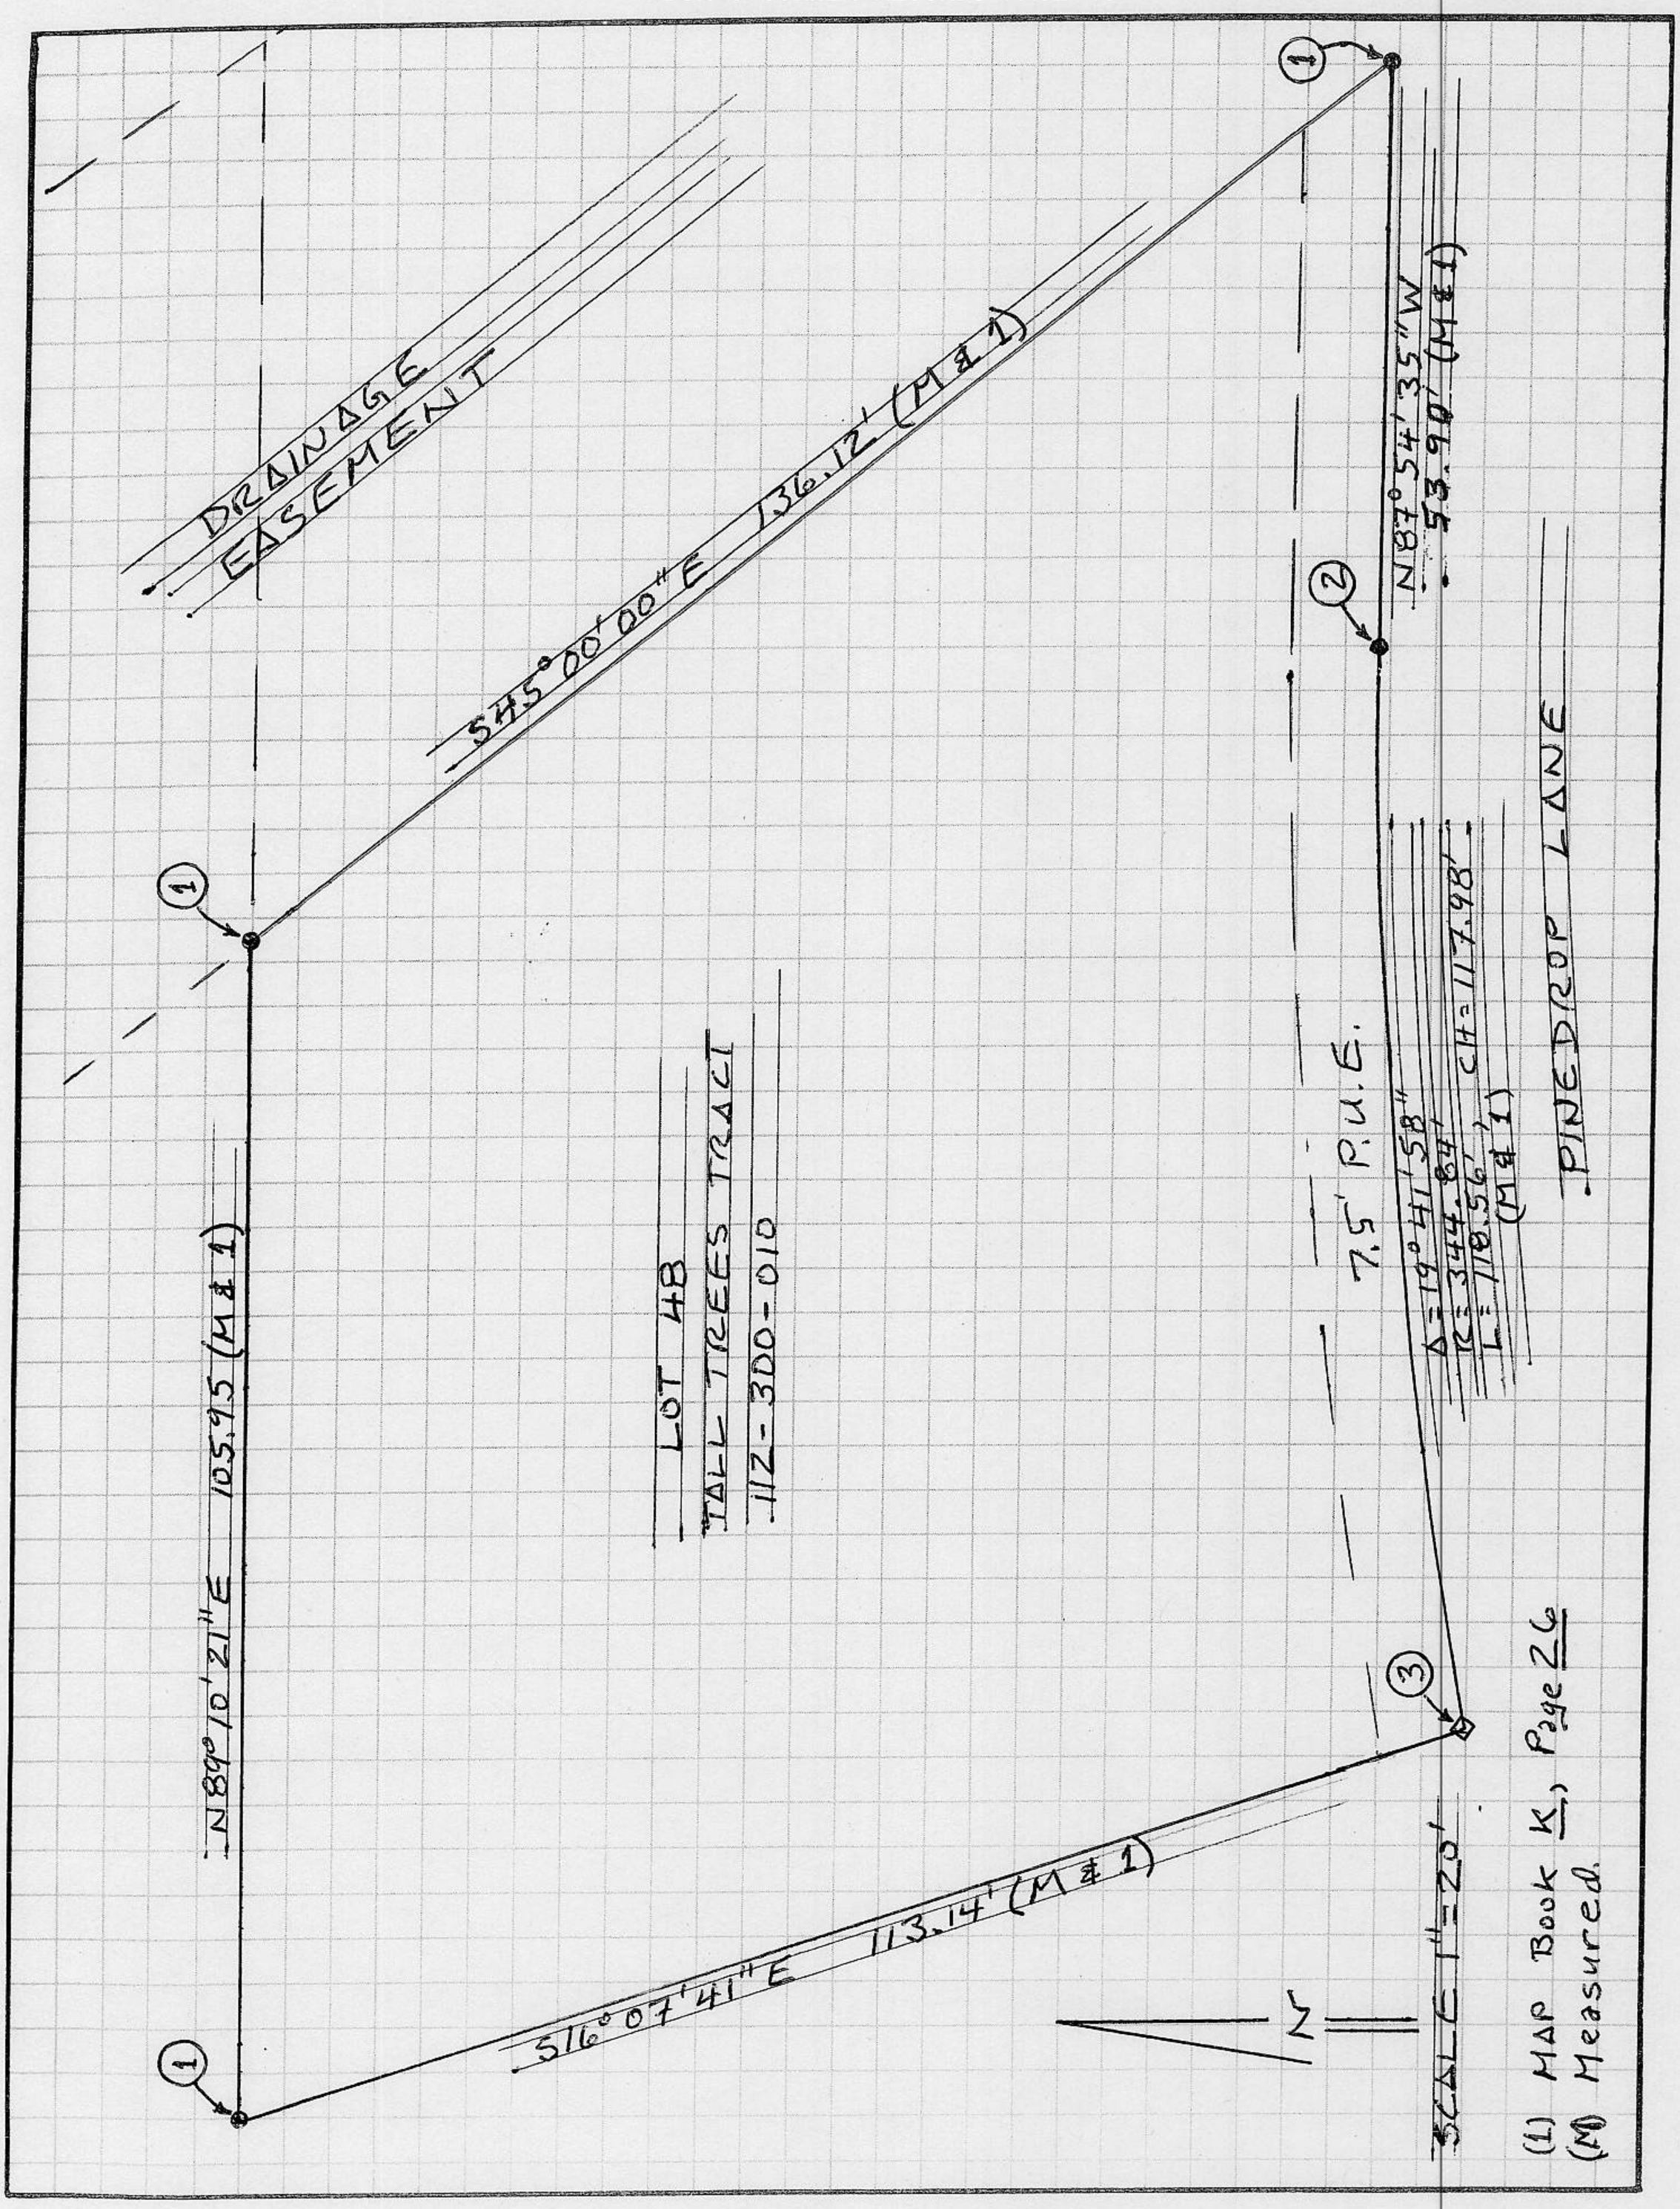

BOOK 6 CORNER RECORDS PAGE 46