CORNER RECORD

COUNTY OF PLACER, CALIFORNIA

City of RURAL PLACER COUNTY

Document Number

Brief Legal Description LOT 146 ALPINE MEADOWS F/MAPS/23 PTN SW 1/4 SEC 18, T15N, R10E MDM

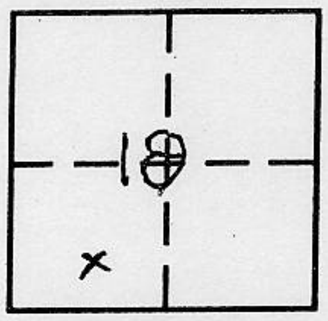

CORNER TYPE

Government Corner ☐ Control ☐

Meander ☐ Property ☒

Rancho ☐ Other ☐

Date of Survey JULY 29, 1998

COORDINATES *(Optional)*

N.

E.

Zone Datum

Elev.

Corner — Left as found ☐ Found and tagged ☐ Established ☐ Reestablished ☒ Rebuilt ☐

Identification and type of corner found: Evidence used to identify or procedure used to establish or reestablish corner:

RESET MON'T USING MONUMENTS SHOWN AS FOUND

A description of the physical condition of the monument as found and as set or reset:

NO MON'T FND., SET 3/4 REBAR w/ PLASTIC CAP STAMPED RCE 29265

BOOK 6 CORNER RECORDS PAGE 45

SURVEYOR'S STATEMENT

This Corner Record was prepared by me or under my direction in conformance with the Land Surveyors' Act on JULY 30 1998.

Signed R.G. Hellman L.S. or R.C.E. Number RCE 29265

REGISTERED PROFESSIONAL ENGINEER R G HILLMAN SEAL No. 29265 EXPIRES 3-31-99 CIVIL STATE OF CALIFORNIA

COUNTY SURVEYOR'S STATEMENT

This Corner Record was received July 30, 1998 and examined and filed September 3, 1999.

Signed Ned J. Snyder Title Deputy Co. Surveyor

LICENSED LAND SURVEYOR SEAL NED J. SNYDER L.S. 3798 Exp. 6-30-00 STATE OF CALIFORNIA

County Surveyor's Comment

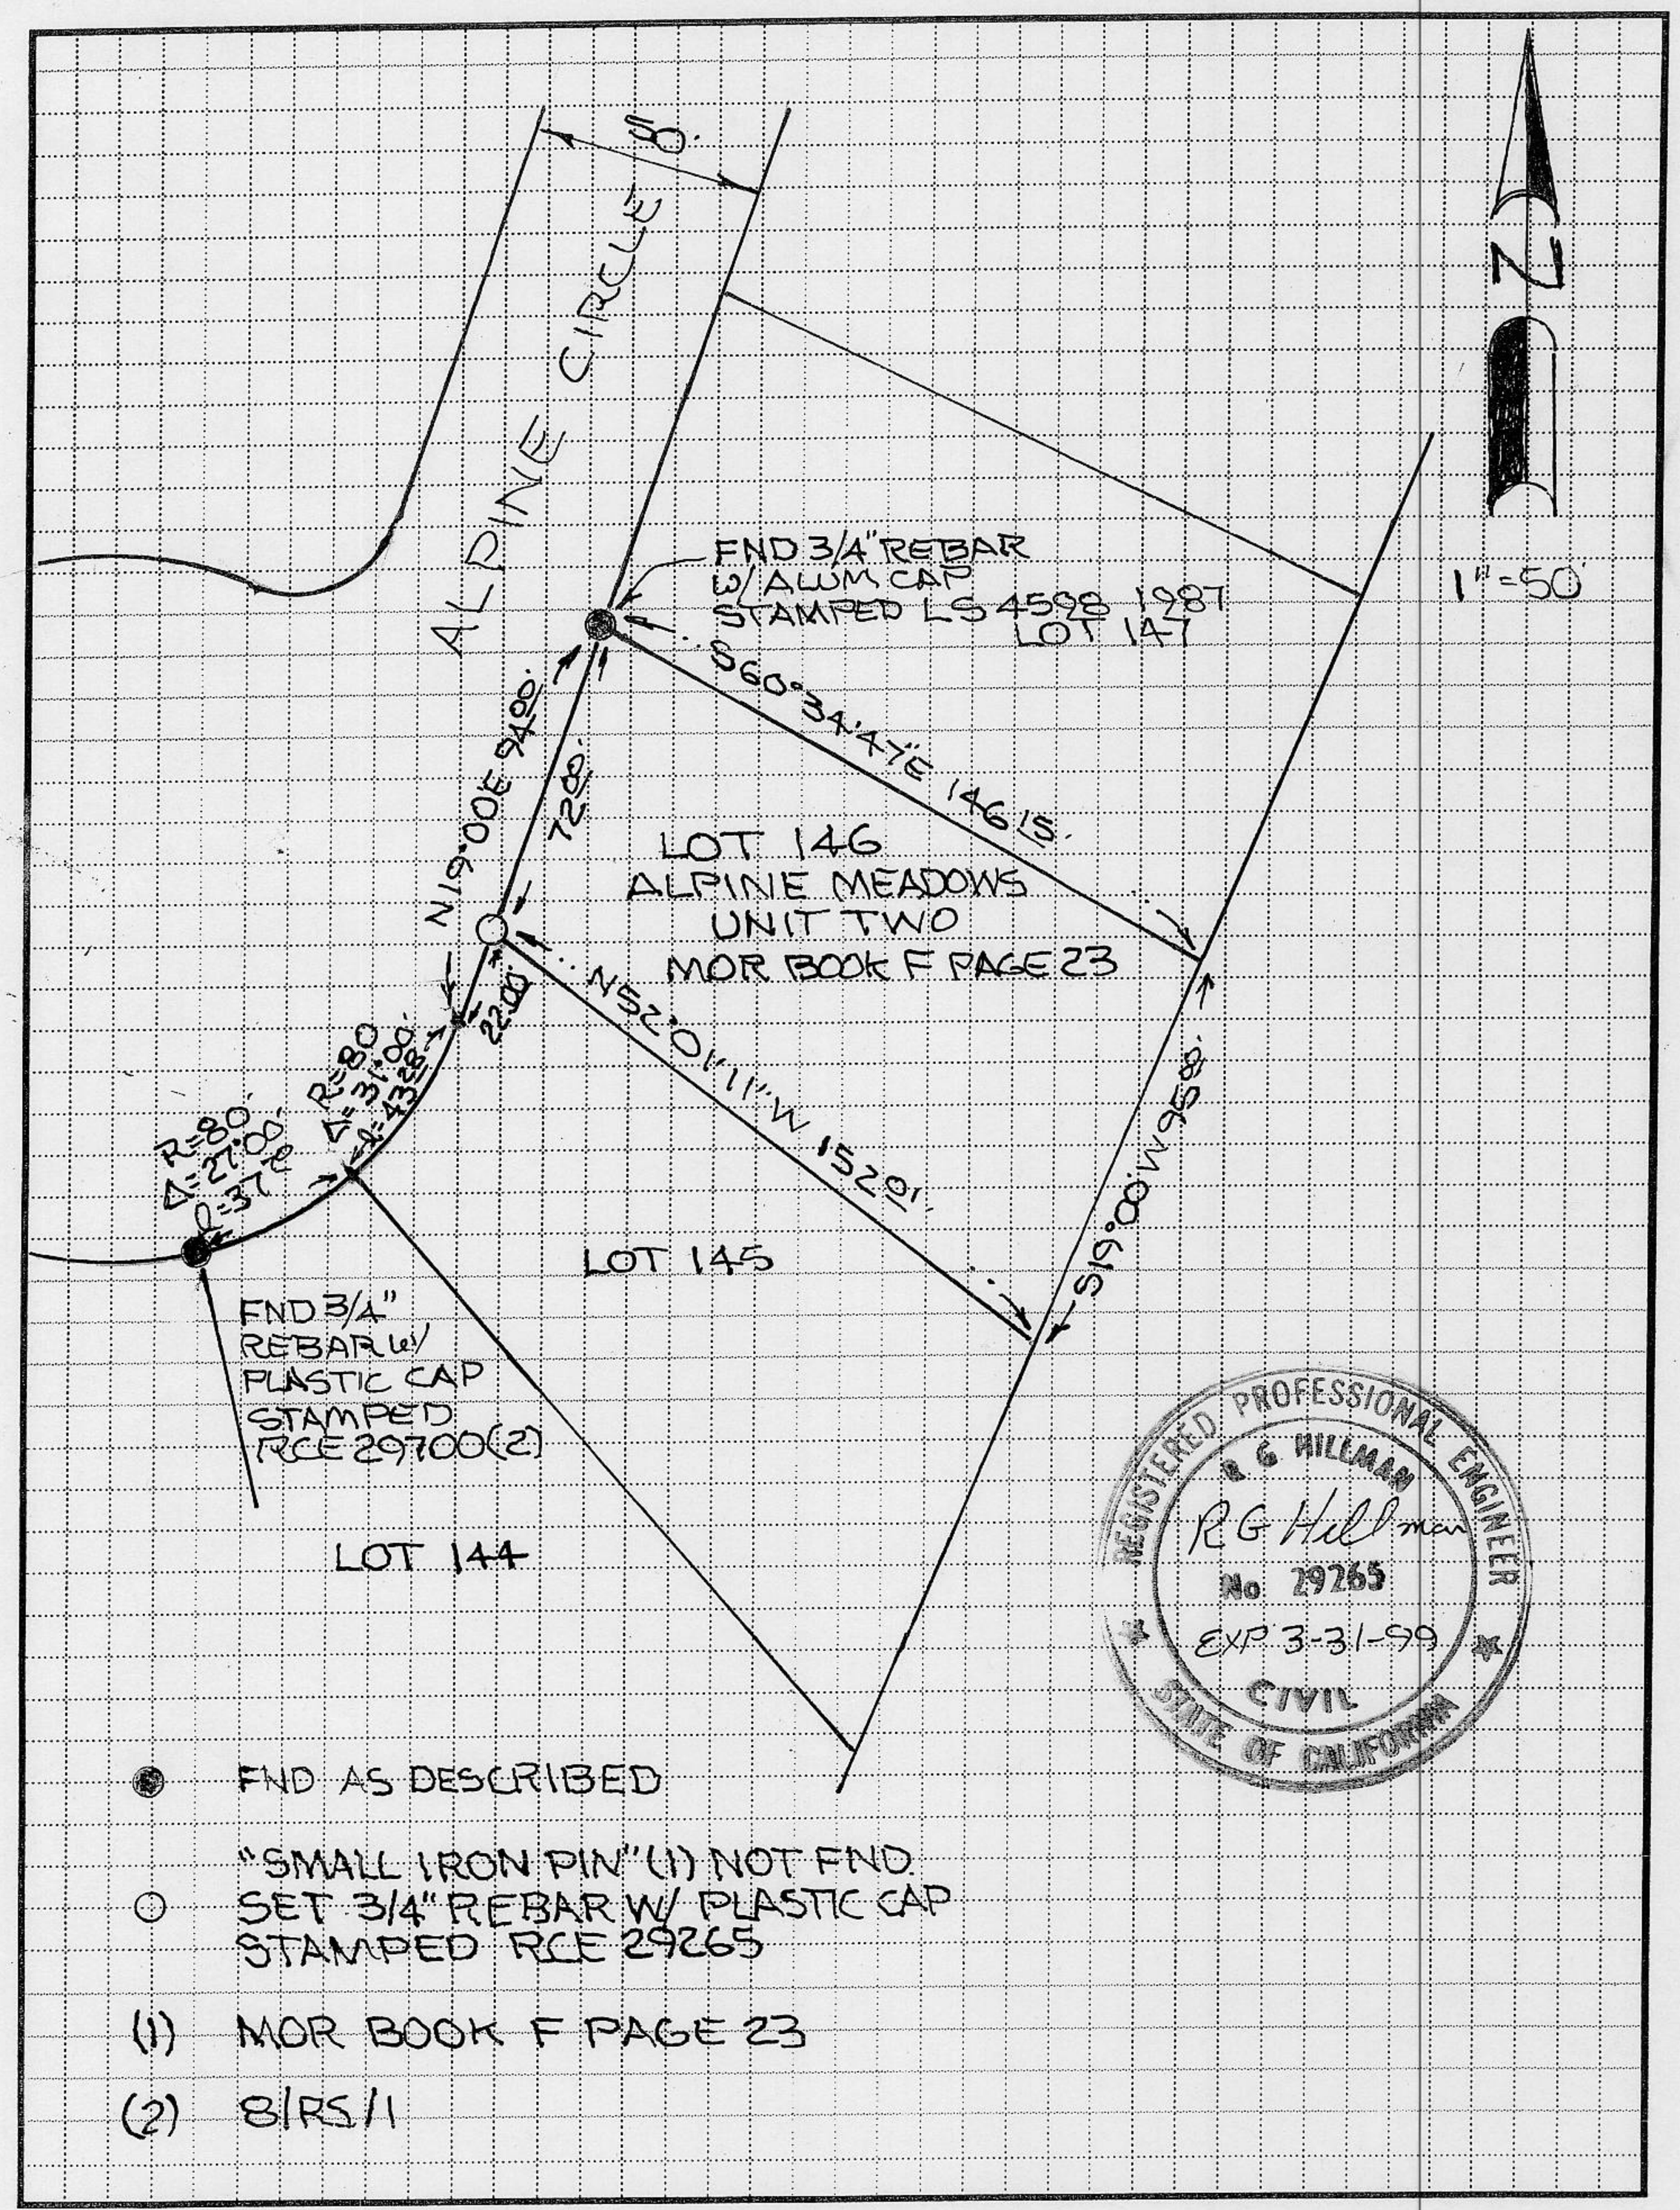

FND AS DESCRIBED

"SMALL IRON PIN"(1) NOT FND.
SET 3/4" REBAR W/ PLASTIC CAP
STAMPED RCE 29265

(1) MOR BOOK F PAGE 23

(2) 8/RS/1

BOOK 6 CORNER RECORDS PAGE 45