CORNER RECORD

COUNTY OF PLACER, CALIFORNIA

City of N/A

Document Number

Brief Legal Description West Corner Lot Lot 9 Eden Roc R MAPS, PAGE 20

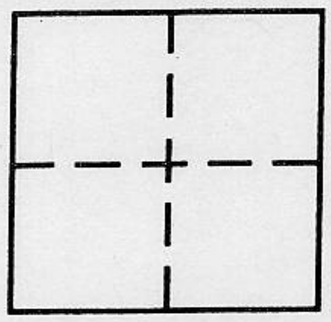

CORNER TYPE

Government Corner ☐ Control ☐
Meander ☐ Property ■
Rancho ☐ Other ☐
Date of Survey 19 January 1998

COORDINATES
(Optional)

N.
E.
Zone Datum
Elev.

Corner — Left as found ☐ Found and tagged ☐ Established ☐ Reestablished ■ Rebuilt ☐

Identification and type of corner found: Evidence used to identify or procedure used to establish or reestablish corner:
Found corner moved. Found original guard "T" stake broken at ground. Reestablished from adjacent monuments.

A description of the physical condition of the monument as found and as set or reset: Relocated original 1" pipe, LS3639 tag to proper position

BOOK 6 CORNER RECORDS PAGE 43

SURVEYOR'S STATEMENT

This Corner Record was prepared by me or under my direction in conformance with the Land Surveyors' Act on 27 July 1998.

Signed Ralph Miller L.S. or R.C.E. Number LS3639

LICENSED LAND SURVEYOR RALPH MILLER NO. 3639 Exp. 6/30/2000 STATE OF CALIFORNIA

COUNTY SURVEYOR'S STATEMENT

This Corner Record was received July 27, 1998 and examined and filed August 5, 1999 19 —.

Signed Ned J. Snyder Title Deputy Co. Surveyor

LICENSED LAND SURVEYOR NED J. SNYDER L.S. 3798 Exp 6-30-00 STATE OF CALIFORNIA SEAL

County Surveyor's Comment

① Found bottom portion "T" bar guard post broken at ground. Set during original monumentation. Original pipe gone.

② Found original pipe loose with new "T" bar fence post STG'W 14' from original position. Reset at original position ① above!

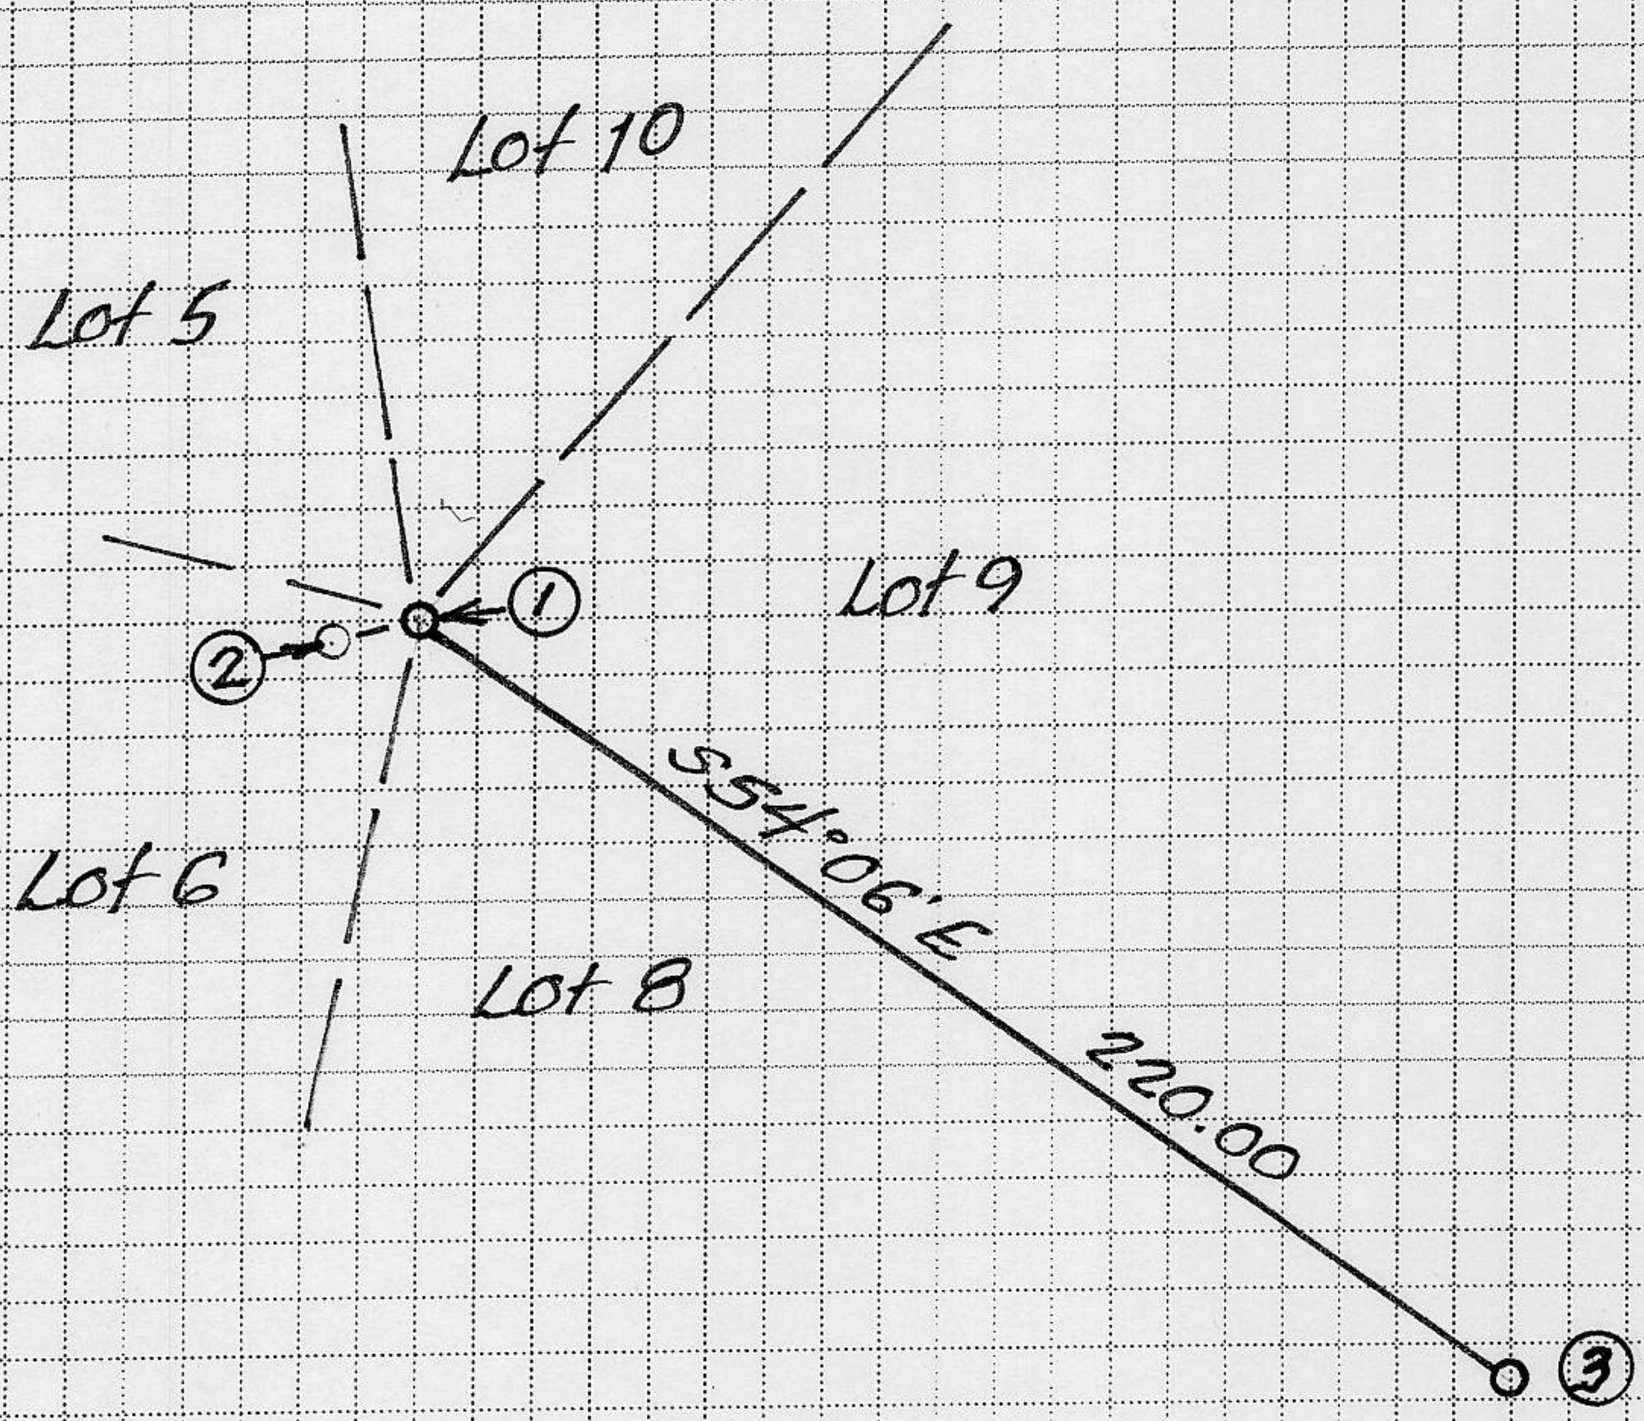

③ Found "+" in rock @ original position. During original monumentation unable to set pipe.

BOOK 6 CORNER RECORDS PAGE 43