CORNER RECORD

COUNTY OF PLACER, CALIFORNIA

City of UNINCORPORATED AREA

Document Number _____

Brief Legal Description PTN. OF SE 1/4 OF SECTION 12, T13N R5E M.D.B.&M.

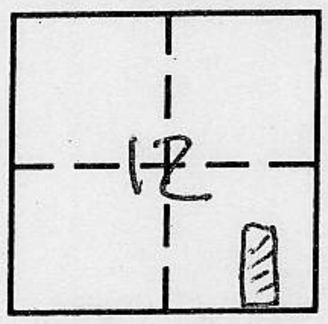

CORNER TYPE

Government Corner ☐ Control ☐
Meander ☐ Property ☒
Rancho ☐ Other ☐
Date of Survey 5-12-98

COORDINATES *(Optional)*

N. _____
E. _____
Zone _____ Datum _____
Elev. _____

Corner — Left as found ☒ Found and tagged ☐ Established ☐ Reestablished ☒ Rebuilt ☐

Identification and type of corner found: Evidence used to identify or procedure used to establish or reestablish corner:

FND. 3/4" REBAR @ 3 CORNERS PER 15|PM|54 & 17|PM|48
THE CORNERS WERE CONSISTENT WITH EACH OTHER
AND WERE USED TO COMPUTE MISSING CORNER LOCATIONS

A description of the physical condition of the monument as found and as set or reset:

SET 3/4" REBAR W/ PLASTIC CAP RCE 29265

BOOK 6 CORNER RECORDS PAGE 42

SURVEYOR'S STATEMENT

This Corner Record was prepared by me or under my direction in conformance with the Land Surveyors' Act on 5-15-98 1998.

Signed R. G. Hillman L.S. or R.C.E. Number RCE 29265

REGISTERED PROFESSIONAL ENGINEER R. G. HILLMAN No. 29265 EXP 3-31-99 CIVIL STATE OF CALIFORNIA SEAL

COUNTY SURVEYOR'S STATEMENT

This Corner Record was received May 29, 1998 and examined and filed August 4, 1999.

Signed Ned J. Snyder Title Deputy Co. Surveyor

LICENSED LAND SURVEYOR NED J. SNYDER L. S. 3798 Exp. 6-30-00 STATE OF CALIFORNIA SEAL

County Surveyor's Comment _____

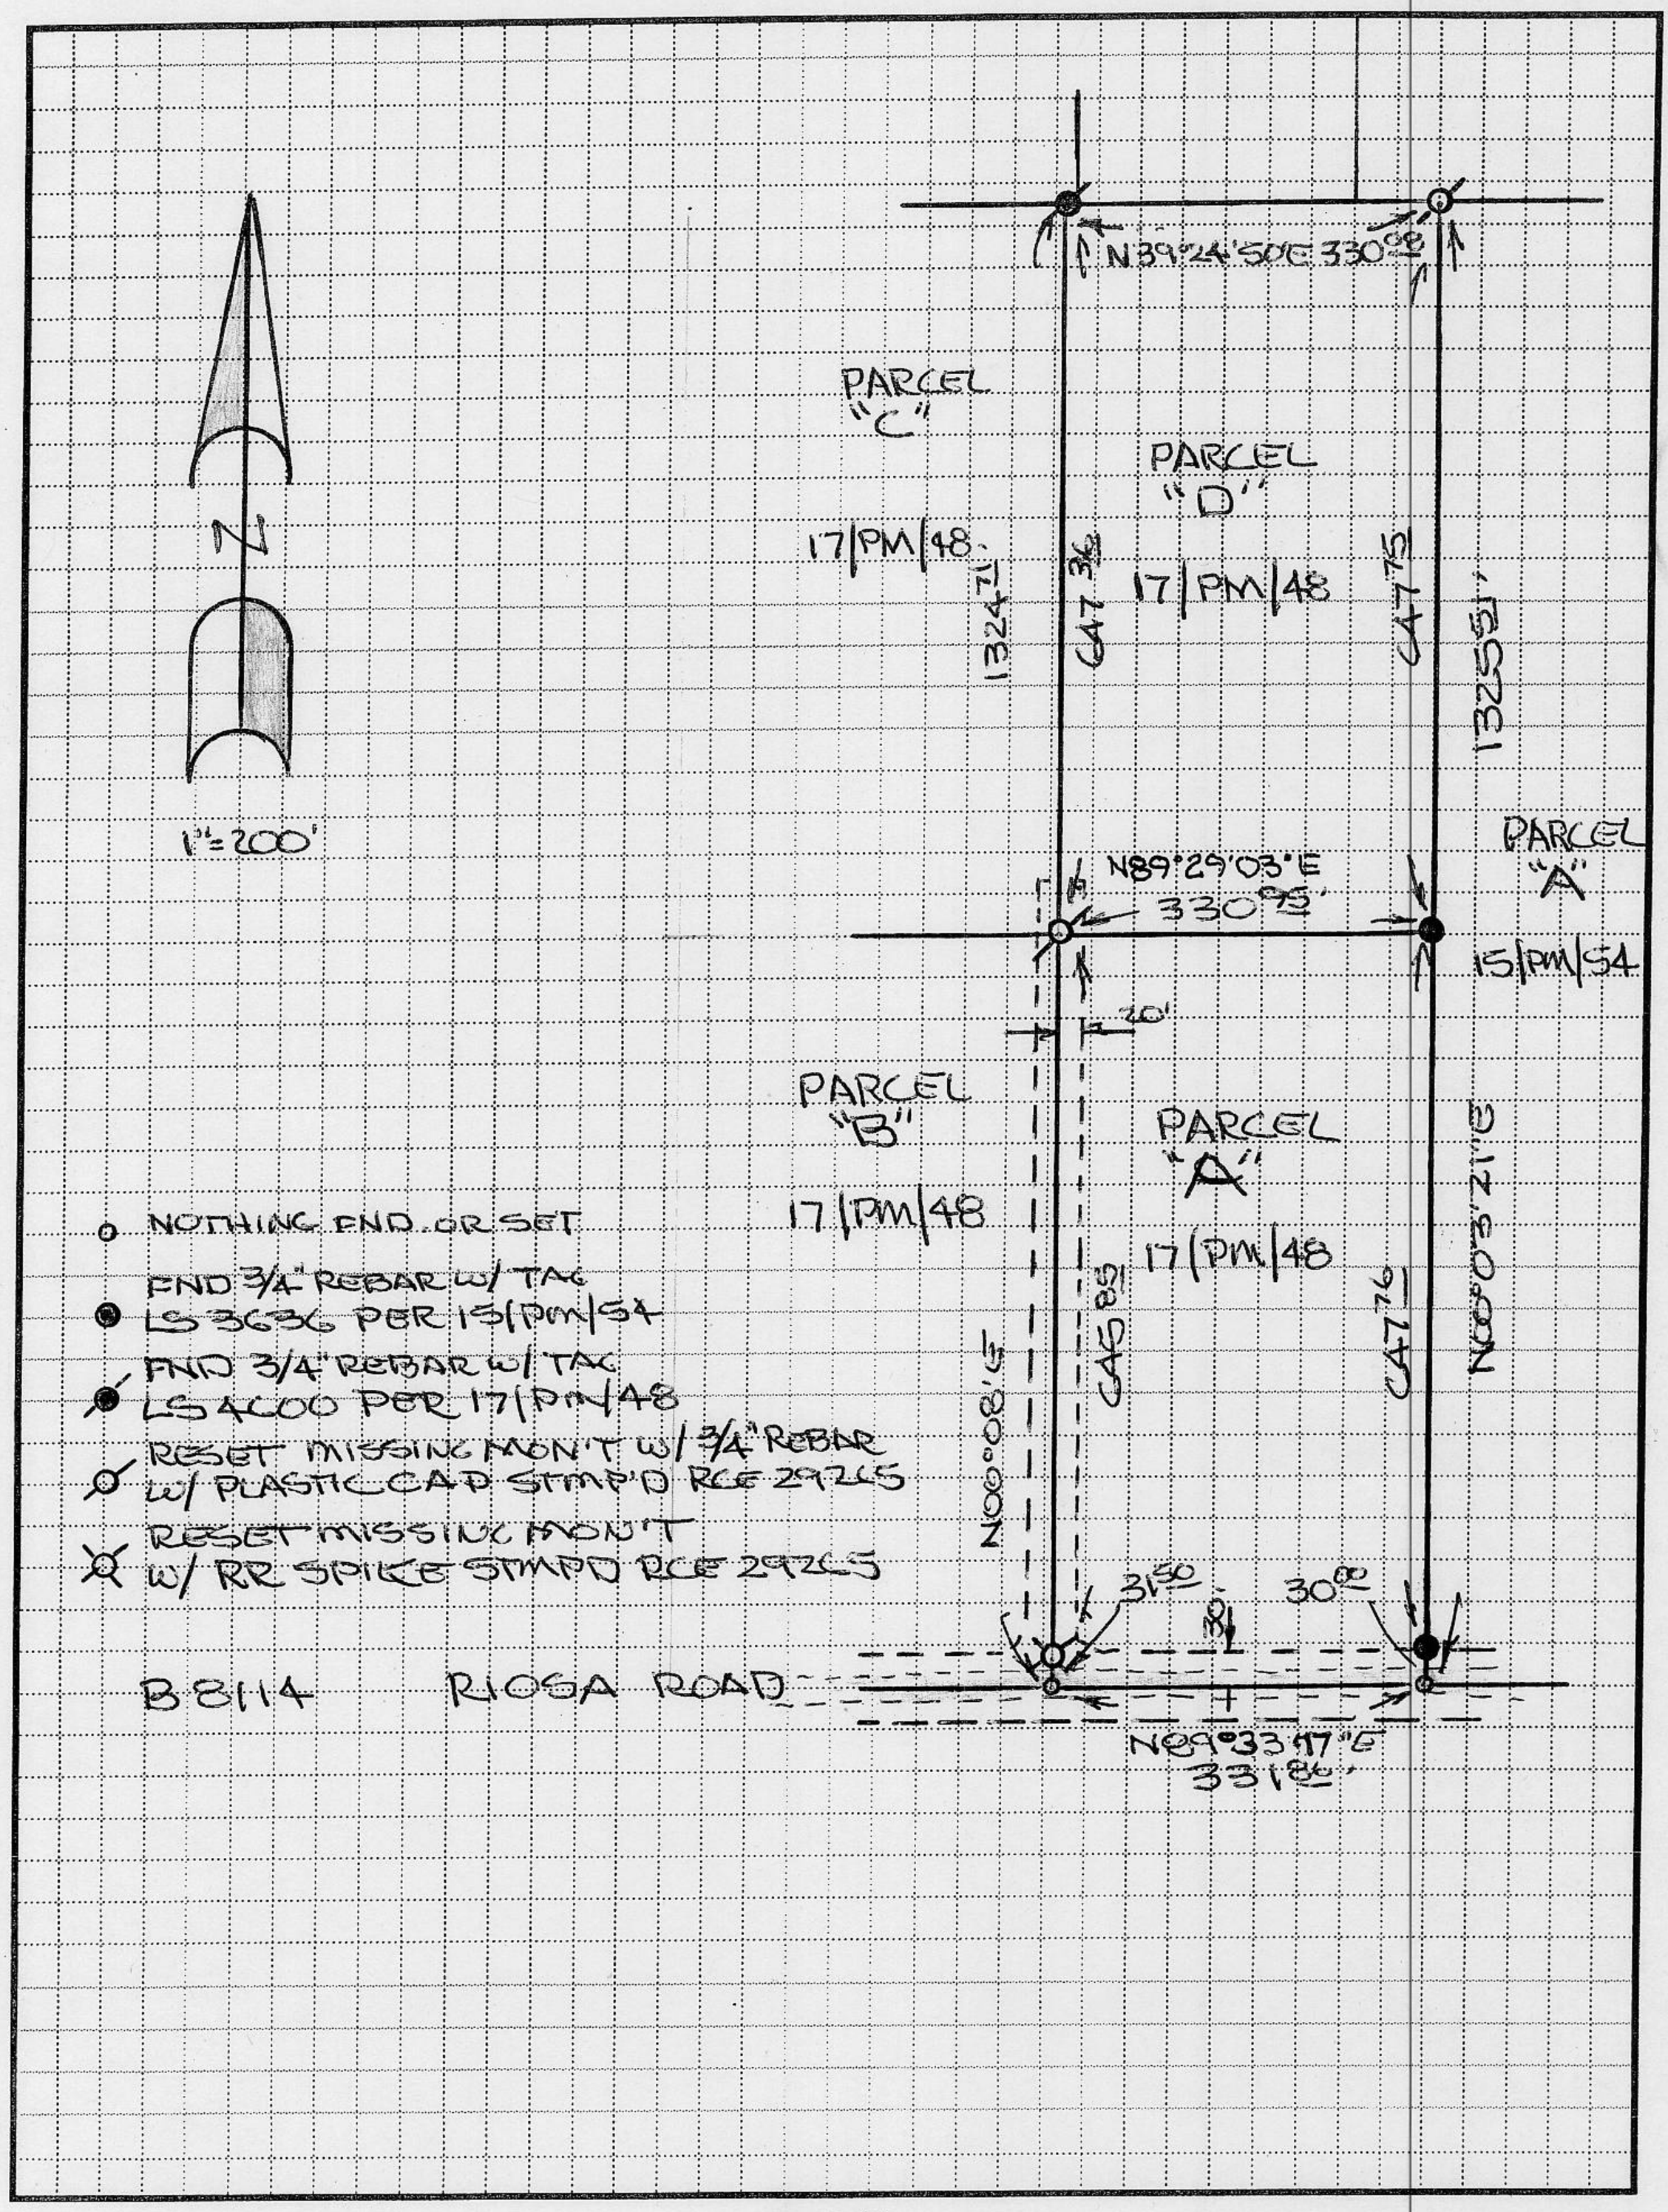

BOOK 6 CORNER RECORDS PAGE 42