CORNER RECORD

Document Number _____

City of _____ County of PLACER, California

Brief Legal Description LOT 77 AGATE BAY VISTA UNIT NO. 2
BOOK I OF MAPS PAGE 14

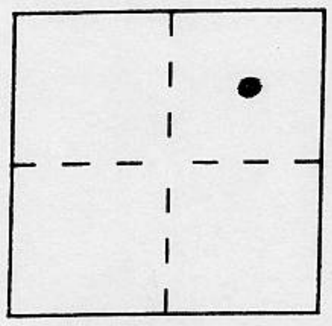

SEC. 15
T. 16N.
R. 17E.
M.D.M.

CORNER TYPE

Government Corner ☐ Control ☐
Meander ☐ Property ☑
Rancho ☐ Other ☐
Date of Survey 12/18/97

COORDINATES *(Optional)*

N. _____
E. _____
Zone _____ Datum _____
Elev. _____

Corner — Left as found ☐ Found and tagged ☐ Established ☐ Reestablished ☑ Rebuilt ☐

Identification and type of corner found: Evidence used to identify or procedure used to establish or reestablish the corner:

● = FOUND 3/4" OPEN IRON PIPE
✕ = FOUND RAILROAD SPIKE
● = FOUND 1/2" REBAR W/TAG R.E. 8850 PER I/MAPS/14
◉ = FOUND 3/4" REBAR W/TAG R.E. 8850 PER I/MAPS/14

A description of the physical condition of the monument as found and as set or reset:

○ = SET 3/4" IRON PIPE W/PLASTIC PLUG STAMPED L.S. 5549

JN 97206

SURVEYOR'S STATEMENT

This Corner Record was prepared by me or under my direction in conformance with the Land Surveyors' Act on DECEMBER 19, 1997.

Signed Charles R. Sage Jr. L.S. or R.C.E. Number L.S. 5549
LIC. EXPIRES 6-30-01

LICENSED LAND SURVEYOR CHARLES R. SAGE JR. SEAL No. 5549 STATE OF CALIFORNIA

COUNTY SURVEYOR'S STATEMENT

This Corner Record was received February 19 1998 and examined and filed June 1, 1999.

Signed Ned J. Snyder Title Deputy Co. Surveyor

LICENSED LAND SURVEYOR NED J. SNYDER SEAL L. S. 3798 Exp. 6-30-00 STATE OF CALIFORNIA

County Surveyor's Comment _____

BOOK 6 CORNER RECORDS PAGE 38

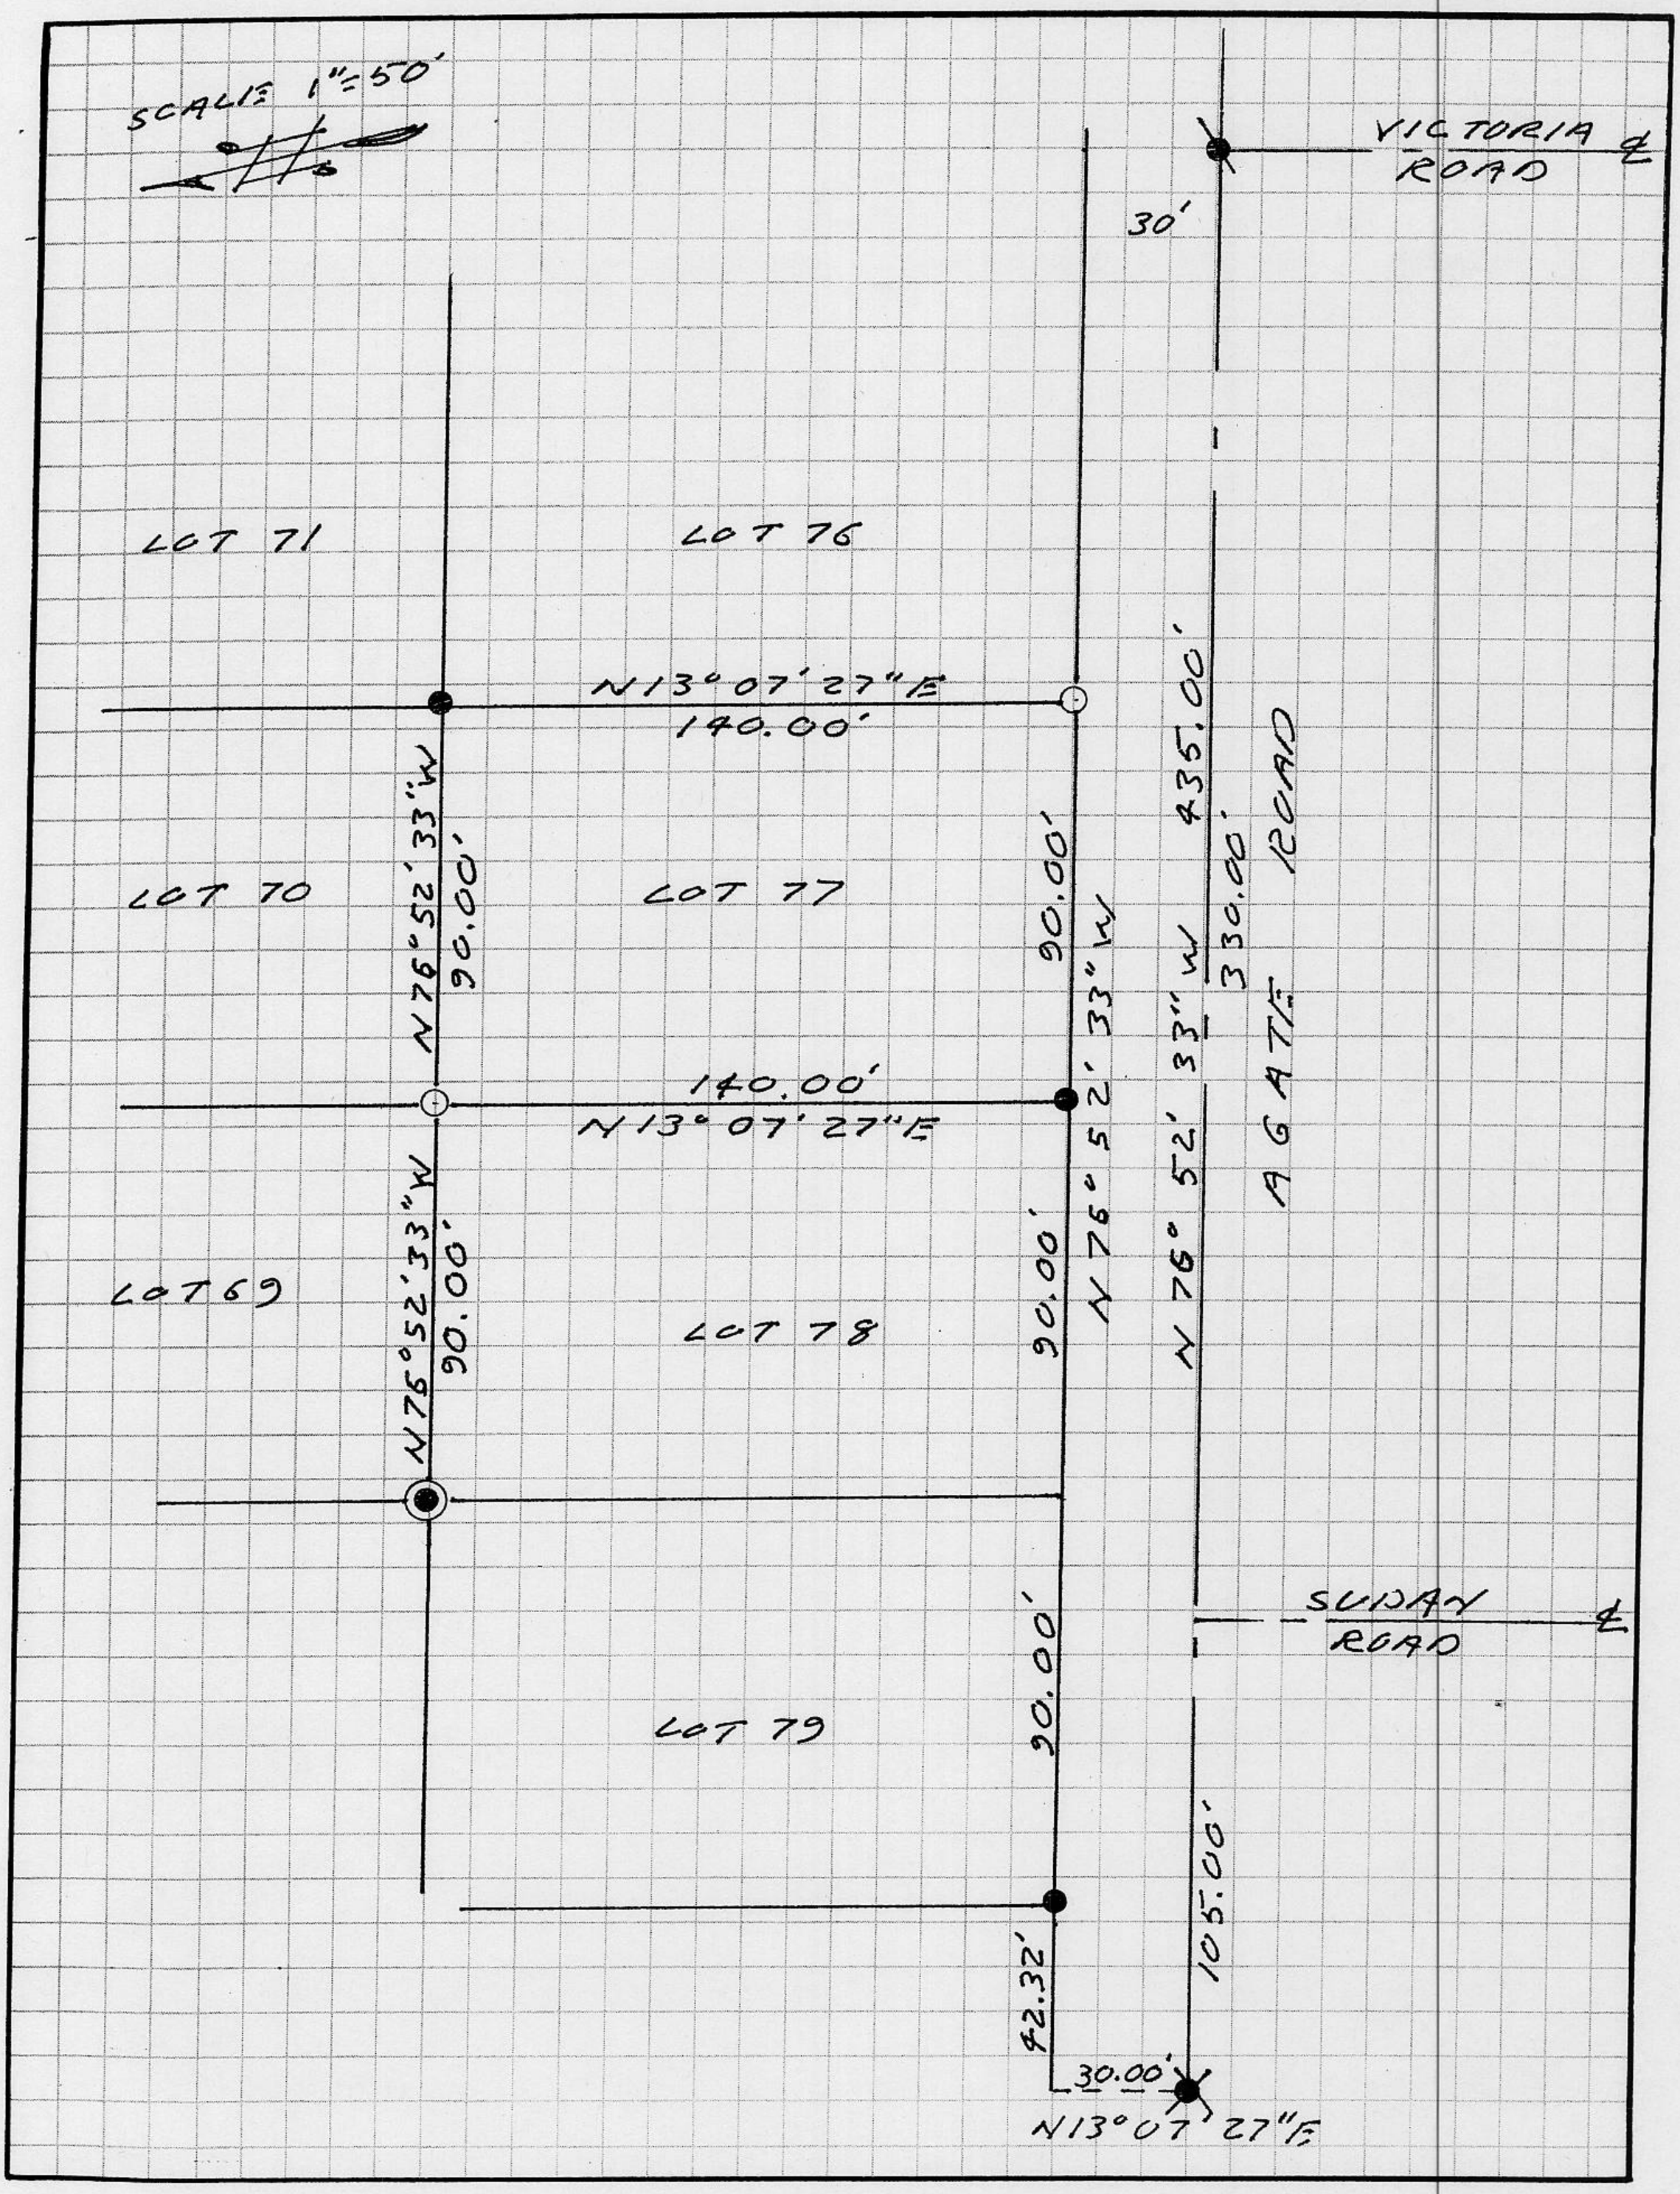

BOOK 6 CORNER RECORDS PAGE 38