CORNER RECORD

Document Number _____

City of _____ County of PLACER, California

Brief Legal Description LOT 13 TAHOE ESTATES UNIT NO. 1
BOOK "D" OF MAPS PAGE 89

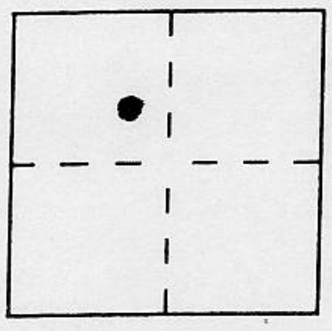

SEC. 14
T. 16 N.
R. 17 E
M.D.M.

CORNER TYPE

Government Corner ☐ Control ☐
Meander ☐ Property ☑
Rancho ☐ Other ☐
Date of Survey 10/29/97

COORDINATES *(Optional)*

N. _____
E. _____
Zone _____ Datum _____
Elev. _____

Corner — Left as found ☐ Found and tagged ☐ Established ☐ Reestablished ☑ Rebuilt ☐

Identification and type of corner found: Evidence used to identify or procedure used to establish or reestablish the corner:

☐ = FOUND ORIGINAL 2x2 WOOD HUB PER "D"/MAPS/89
● = FOUND 3/4" IRON PIPE W/PLAS. PLUG L.S. 5549 (SET BY ME IN 1986)
● = FOUND 5/8" REBAR W/ALUM. CAP L.S. 5886

A description of the physical condition of the monument as found and as set or reset:
⊙ = SET 3/4" IRON PIPE W/PLASTIC PLUG L.S. 5549

JN. 97180

SURVEYOR'S STATEMENT

This Corner Record was prepared by me or under my direction in conformance with the Land Surveyors' Act on OCT. 30 19 97.

Signed Charles R. Sage Jr. L.S. or R.C.E. Number L.S. 5549

LICENSED LAND SURVEYOR CHARLES R. SAGE JR. SEAL No. 5549 STATE OF CALIFORNIA

COUNTY SURVEYOR'S STATEMENT

This Corner Record was received 11-25-97 19 97 and examined and filed May 20, 19 99.

Signed Ned J. Snyder Title Deputy Co. Surveyor

LICENSED LAND SURVEYOR NED J. SNYDER SEAL L. S. 3798 Exp. 6-30-00 STATE OF CALIFORNIA

County Surveyor's Comment _____

BOOK 6 CORNER RECORDS PAGE 36

NOTE: THE BEARINGS AND DISTANCES SHOWN ARE RECORD PER "D"/MAPS/ED. NO MATERIAL DISCREPANCIES WITH RECORD INFORMATION WERE FOUND.

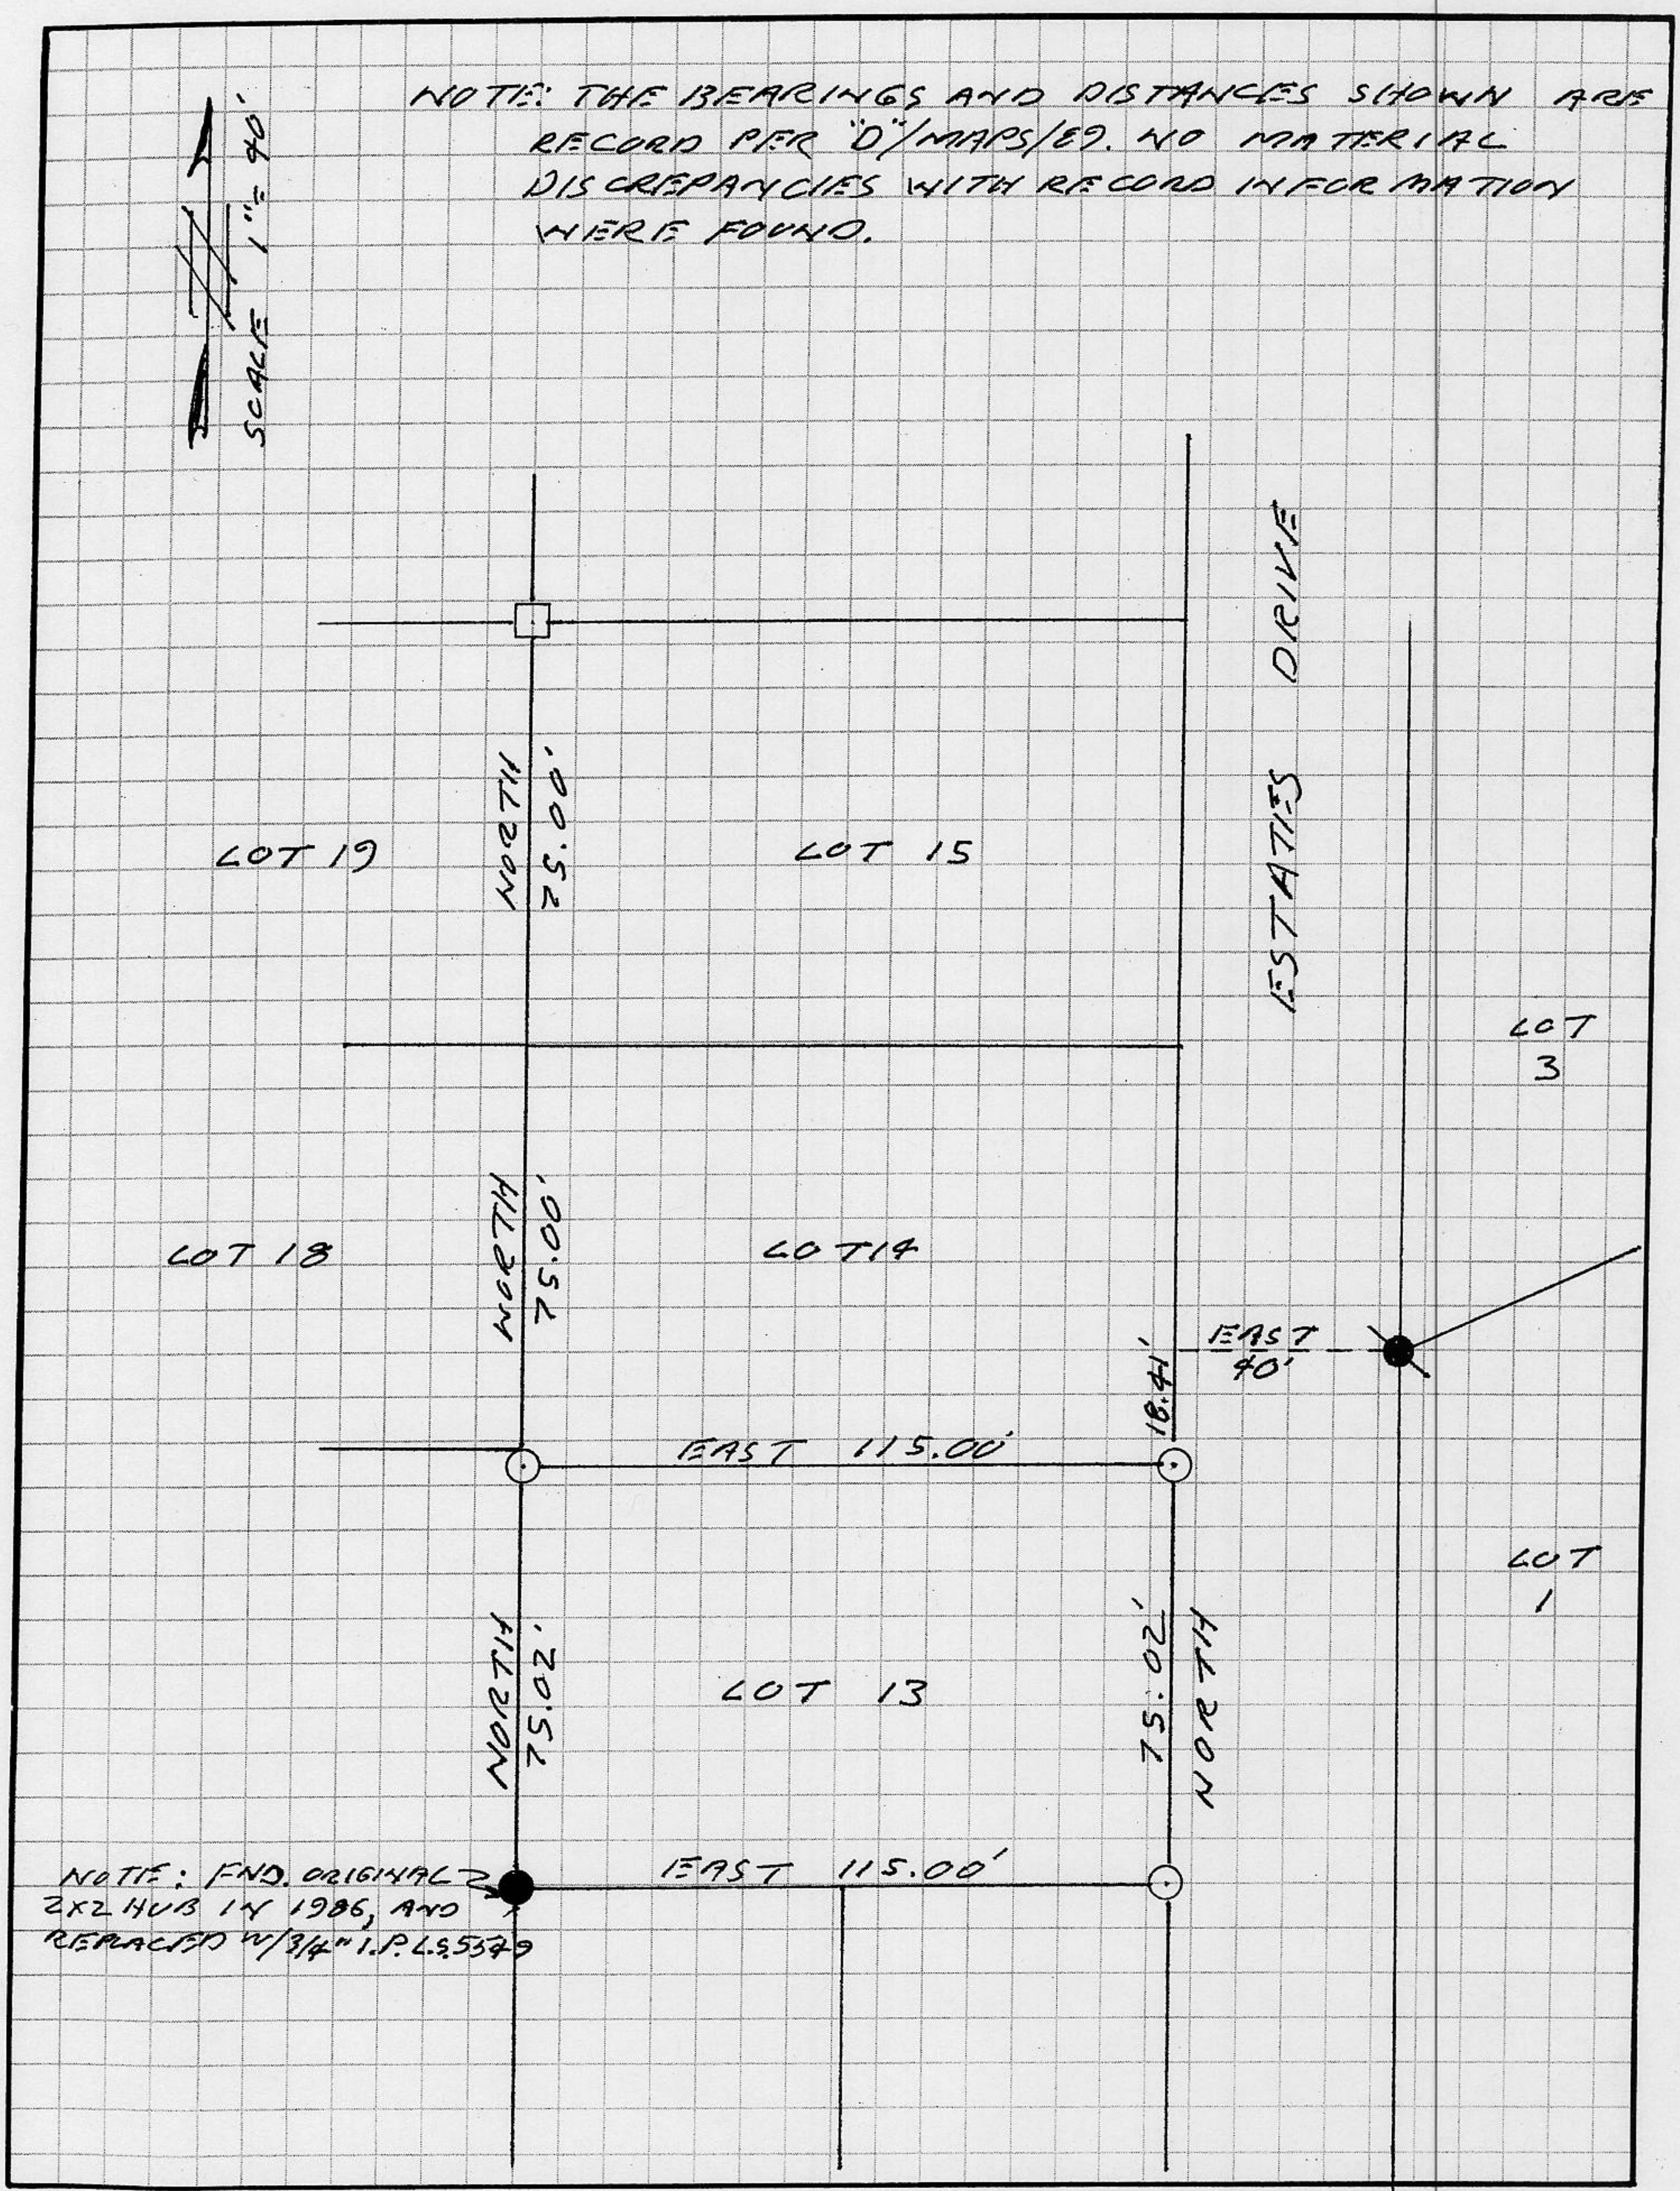

WOOD & CORNER RECORDS PAGE 36