CORNER RECORD

BOOK 6 CORNER RECORDS PAGE 35

Document Number _____

City of _____ County of PLACER, California

Brief Legal Description LOTS 3 AND 4 PONDEROSA PALISADES WEST BOOK "J" OF MAPS PAGE 49

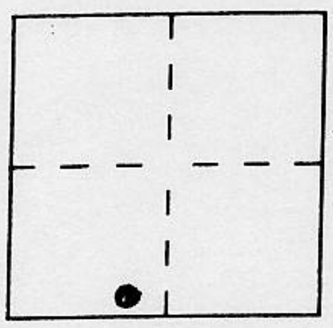

SEC. 15
T. 17N.
R. 16E.
M.D.M.

CORNER TYPE

Government Corner	☐	Control	☐
Meander	☐	Property	☑
Rancho	☐	Other	☐

Date of Survey 11-5-97

COORDINATES *(Optional)*

N. _____
E. _____
Zone _____ Datum _____
Elev. _____

Corner — Left as found ☐ Found and tagged ☐ Established ☐ Reestablished ☑ Rebuilt ☐

Identification and type of corner found: Evidence used to identify or procedure used to establish or reestablish the corner:

● = FOUND 5/8" REBAR W/PLASTIC CAP L.S. 3332 PER "J"/MAPS/49

A description of the physical condition of the monument as found and as set or reset:

⊙ = SET 3/4" IRON PIPE W/PLASTIC PLUG STAMPED L.S. 5549

JH 97186

SURVEYOR'S STATEMENT

This Corner Record was prepared by me or under my direction in conformance with the Land Surveyors' Act on NOV. 6 19 97.

Signed Charles R. Sage Jr. L.S. or R.C.E. Number L.S. 5549
LIC. EXPIRES 6-30-01

LICENSED LAND SURVEYOR ★ CHARLES R. SAGE JR. ★ SEAL ★ No. 5549 ★ STATE OF CALIFORNIA

COUNTY SURVEYOR'S STATEMENT

This Corner Record was received Nov. 25, 1997 and examined and filed May 20, 1999.

Signed Ned J. Snyder Title Deputy Co. Surveyor

LICENSED LAND SURVEYOR ★ NED J. SNYDER ★ L.S. 3798 Exp: 6-30-00 ★ STATE OF CALIFORNIA

County Surveyor's Comment _____

BOOK 6 CORNER RECORDS PAGE 35

NOTE: THE BEARINGS AND DISTANCES SHOWN ARE RECORD PER "J"/MAPS/49. NO MATERIAL DISCREPANCIES WITH RECORD INFORMATION WERE FOUND.

SCALE 1"=50'

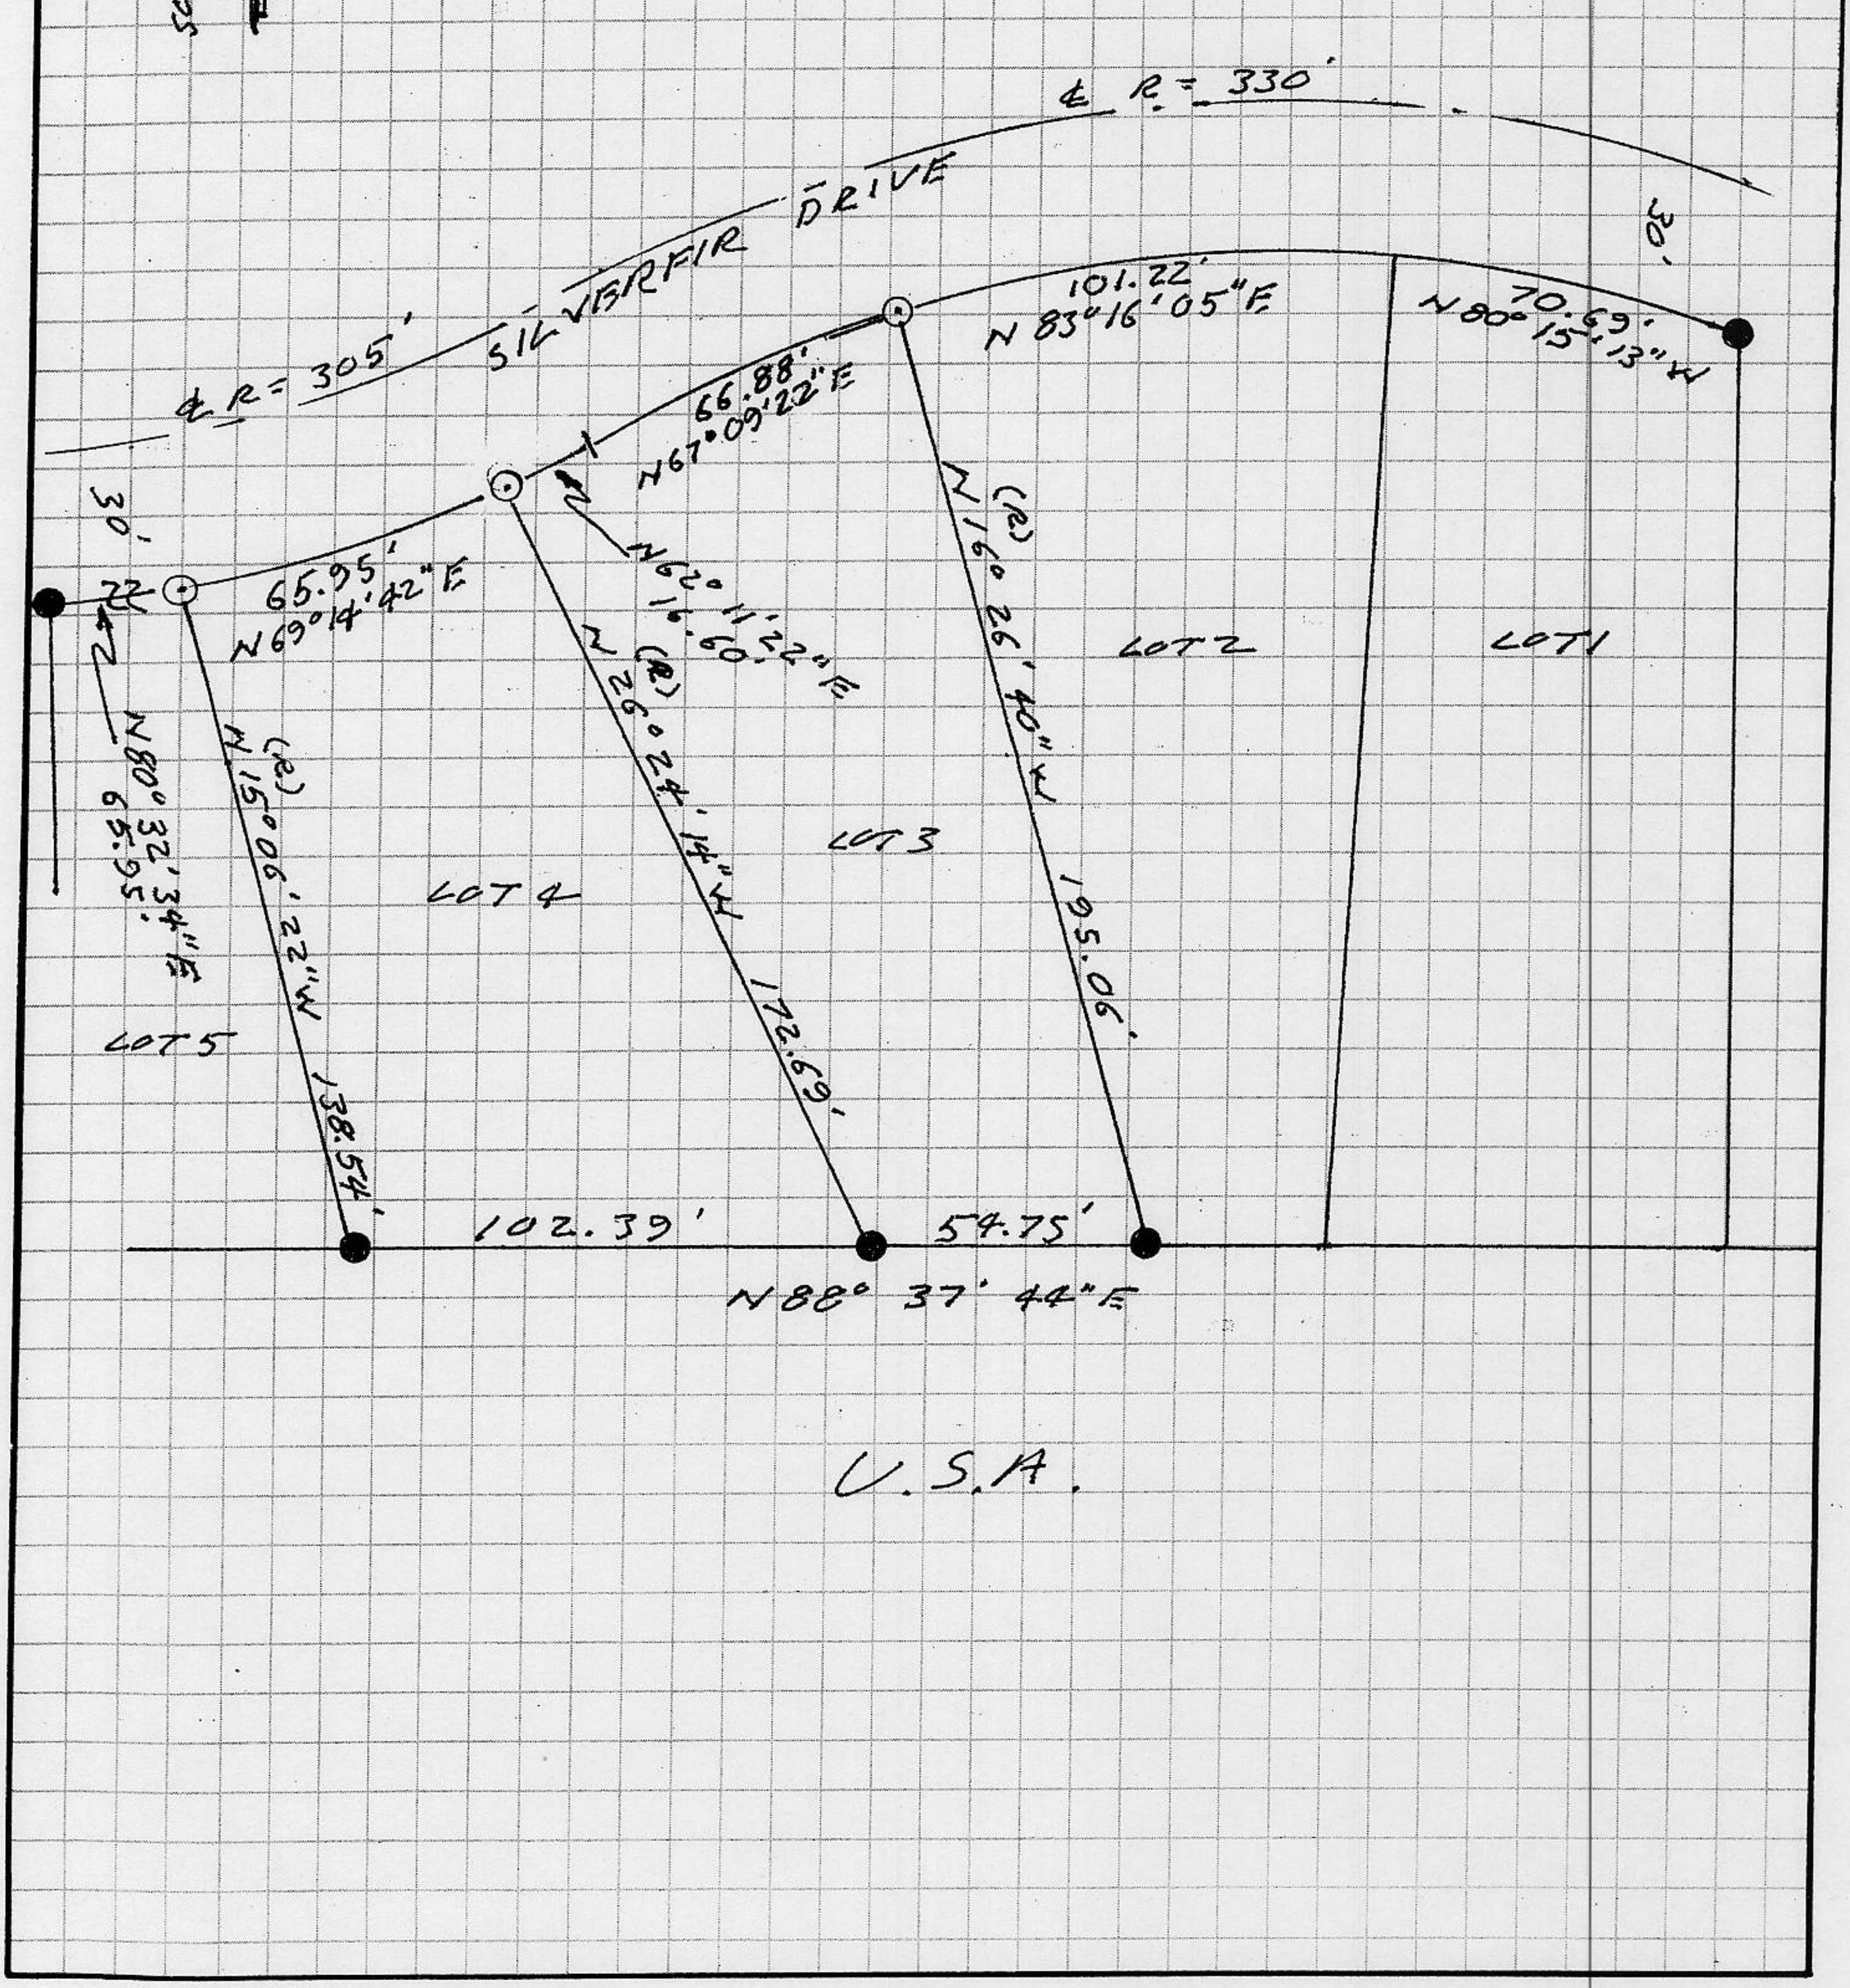

BOOK 6 CORNER RECORDS PAGE 35