CORNER RECORD

Document Number _____

City of _____ County of Placer, California

Brief Legal Description Lot 35, Tahoma Meadows No. 2
Book J of Maps, @ page 2, ORPC

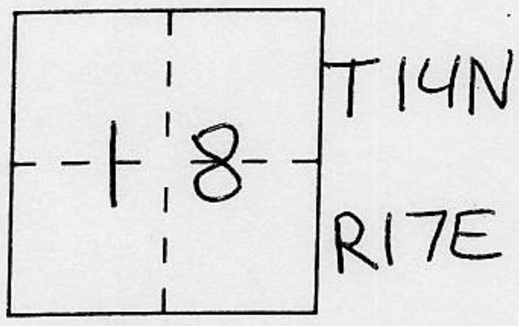

CORNER TYPE

Government Corner ☐ Control ☐
Meander ☐ Property ☒
Rancho ☐ Other ☐
Date of Survey 10-31-97

COORDINATES *(Optional)*

N. _____
E. _____
Zone _____ Datum _____
Elev. _____

Corner — Left as found ☐ Found and tagged ☐ Established ☐ Reestablished ☒ Rebuilt ☐

Identification and type of corner found: Evidence used to identify or procedure used to establish or reestablish the corner:
See sketch on back

A description of the physical condition of the monument as found and as set or reset:
See sketch on back

SURVEYOR'S STATEMENT

This Corner Record was prepared by me or under my direction in conformance with the Land Surveyors' Act on 11-4 19 97.

Signed Matthew S. Webb L.S. or R.C.E. Number 7429

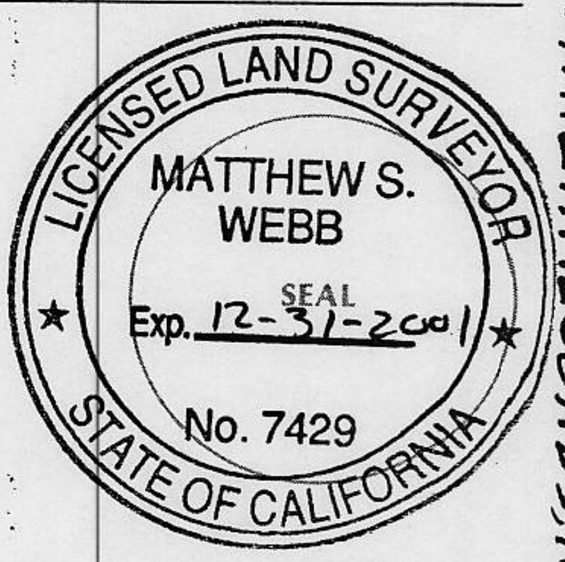

COUNTY SURVEYOR'S STATEMENT

This Corner Record was received November 7, 1997 and examined and filed May 18, 1999.

Signed Ned J. Snyder Title Deputy Co. Surveyor

County Surveyor's Comment _____

Book 6 Corner Records, Page 33

PLAT OF SURVEY

LOT 35 OF TAHOMA MEADOWS No. 2 SUBDIVISION
BOOK J OF MAPS AT PAGE 2, O,R.P.C.
SECTION 18, TOWNSHIP 14 NORTH, RANGE 17 EAST, M.D.B. & M.
COUNTY OF PLACER CALIFORNIA
SCALE: 1" = 30' NOVEMBER, 1997
DATE OF SURVEY; OCTOBER 31, 1997

McKINNEY ESTATES UNIT No. 9 *BOOK H OF MAPS PAGE 49*

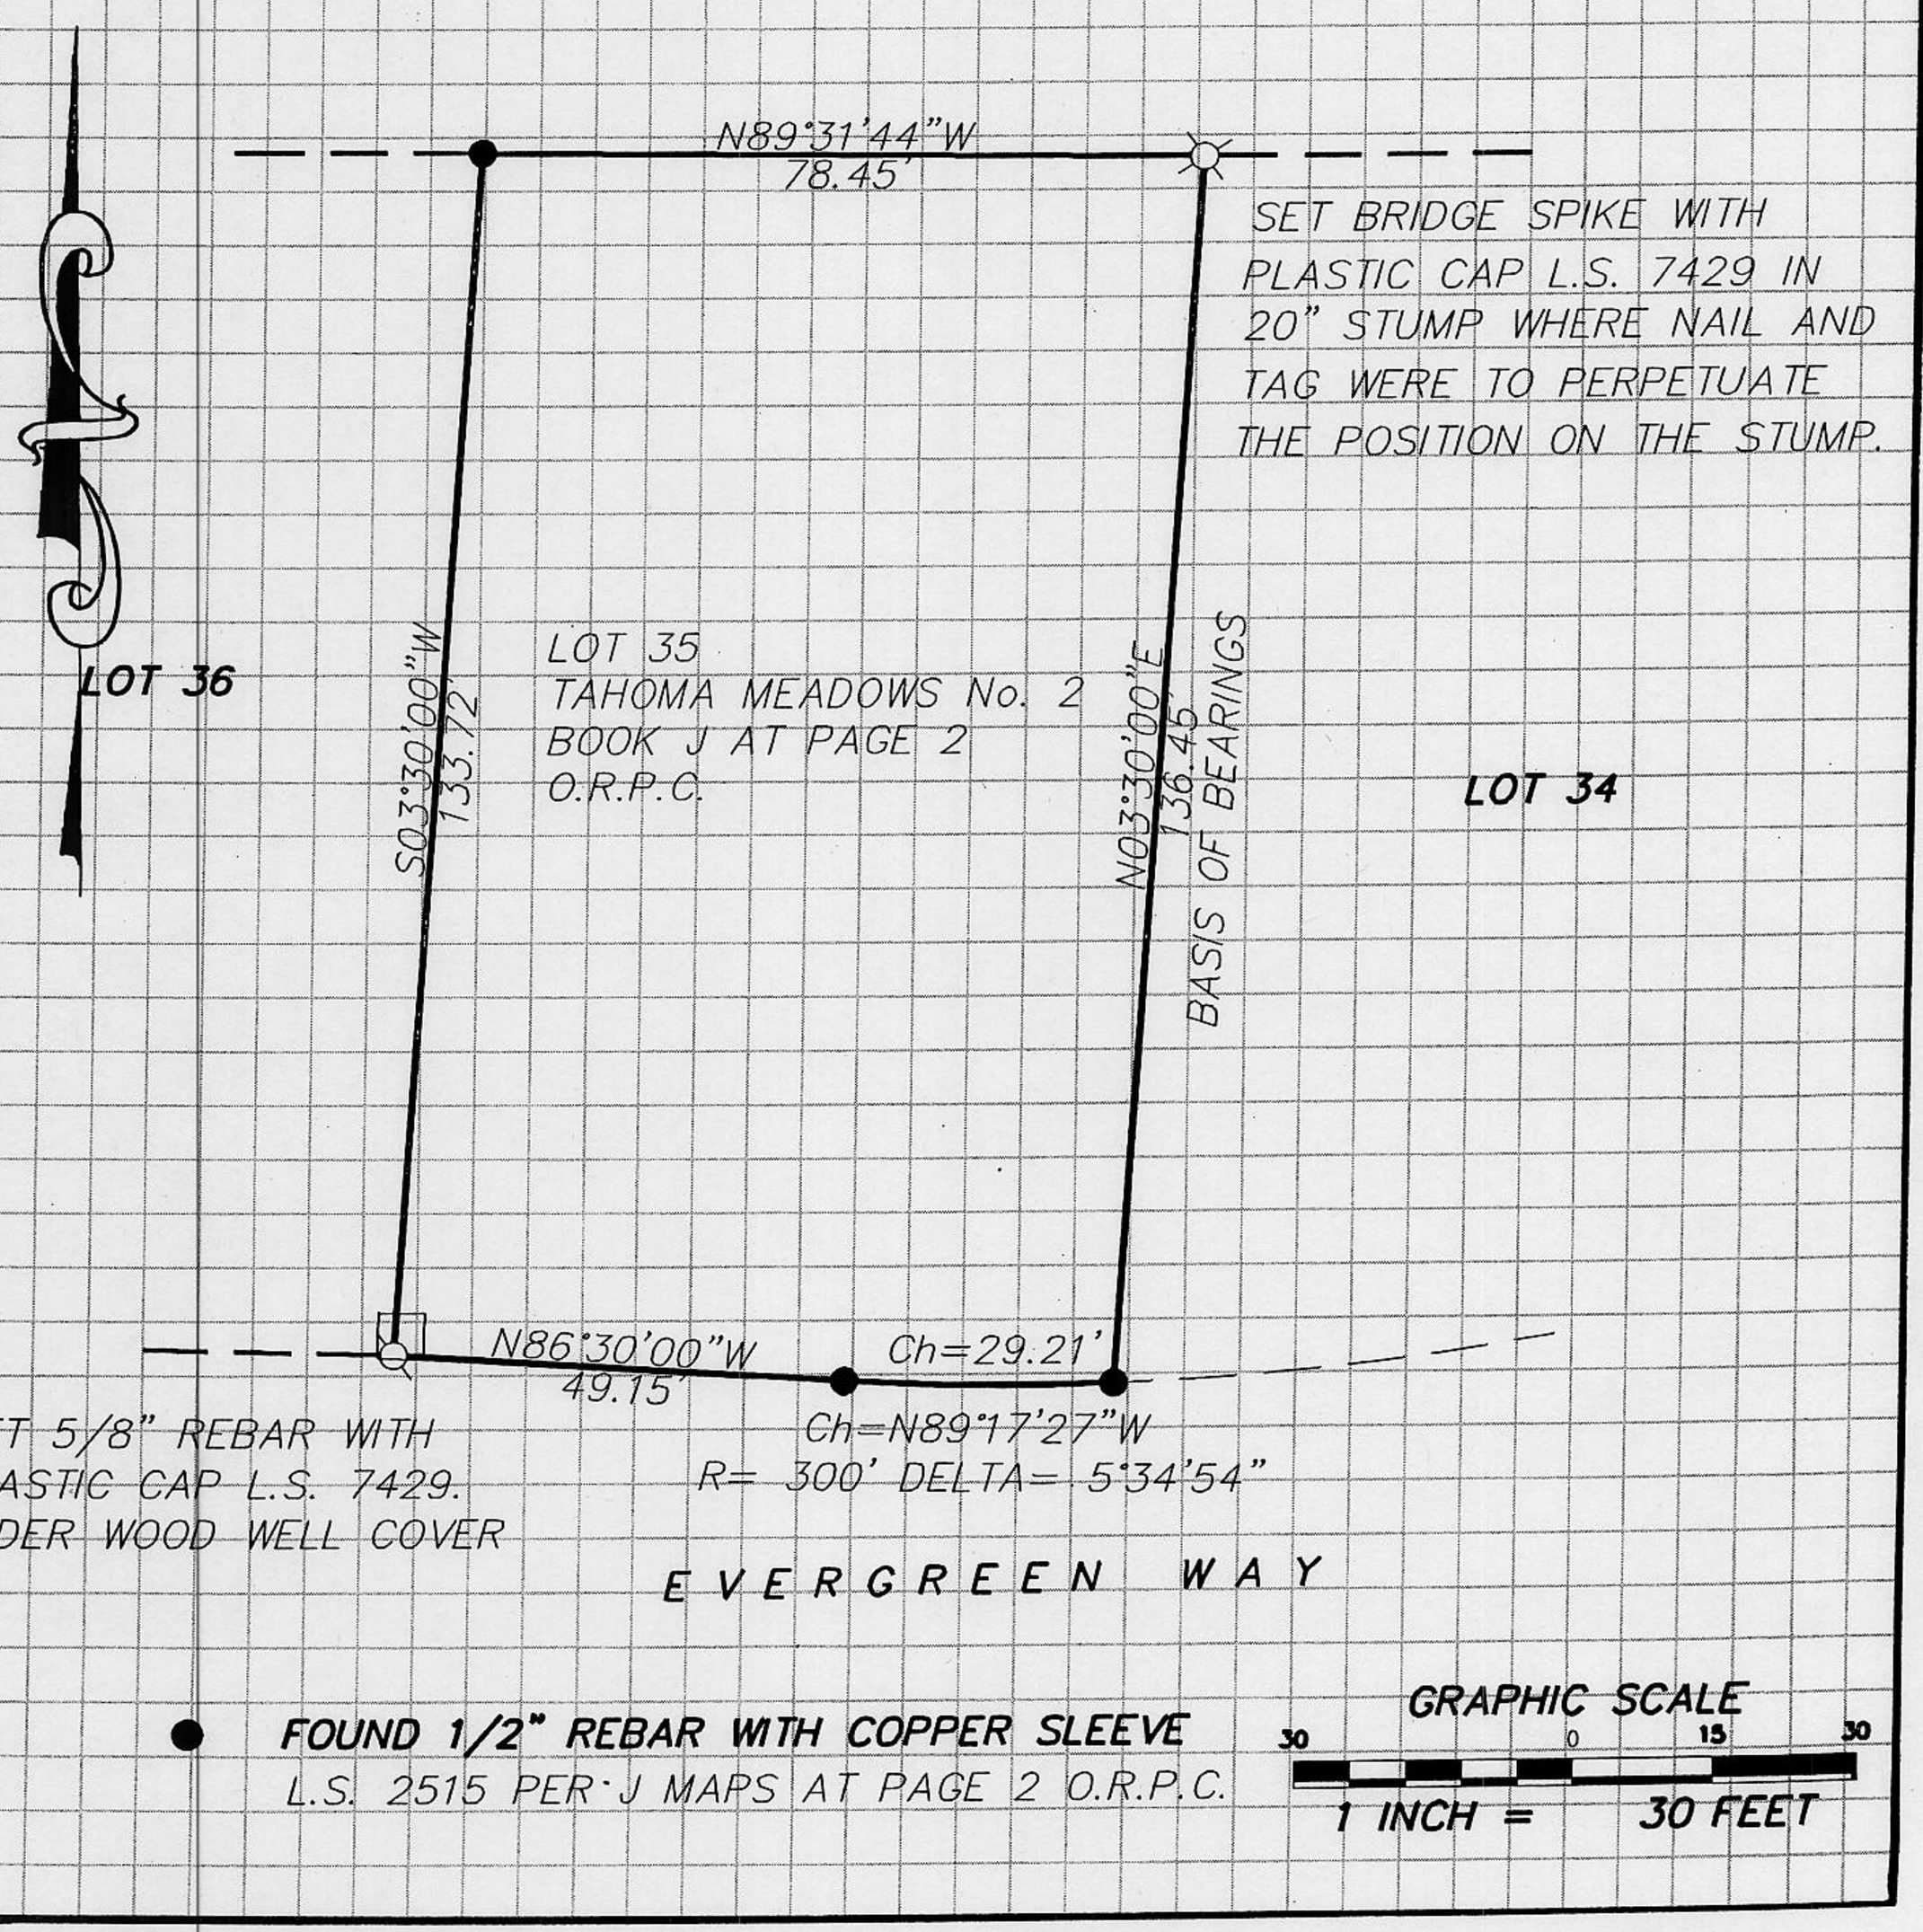

BOOK 6 CORNER RECORDS, PAGE 33