CORNER RECORD

COUNTY OF PLACER, CALIFORNIA

City of _____ Document Number _____

Brief Legal Description Lot 51, Book 1 of maps, page 35 O.R.P.C.

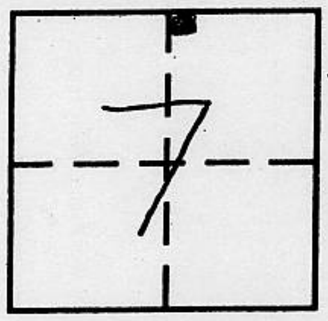

T. 15N

R 17E

CORNER TYPE

Government Corner ☐ Control ☐

Meander ☐ Property ☒

Rancho ☐ Other ☐

Date of Survey May 13, 1997

COORDINATES *(Optional)*

N. _____

E. _____

Zone _____ Datum _____

Elev. _____

Corner — Left as found ☐ Found and tagged ☐ Established ☐ Reestablished ☒ Rebuilt ☐

Identification and type of corner found: Evidence used to identify or procedure used to establish or reestablish corner:

See Sketch on back

A description of the physical condition of the monument as found and as set or reset:

See Sketch on back

BOOK 6 CORNER RECORDS PAGE 26

SURVEYOR'S STATEMENT

This Corner Record was prepared by me or under my direction in conformance with the Land Surveyors' Act on May 13 19 97

Signed Matthew S. Webb (L.S.) or R.C.E. Number 7429

LICENSED LAND SURVEYOR MATTHEW S. WEBB SEAL Exp. 12-31-01 No. 7429 STATE OF CALIFORNIA

COUNTY SURVEYOR'S STATEMENT

This Corner Record was received August 4, 1997 and examined and filed April 16, 1999.

Signed Ned J. Snyder Title Deputy Co. Surveyor

LICENSED LAND SURVEYOR SEAL NED J. SNYDER L. S. 3798 STATE OF CALIFORNIA

County Surveyor's Comment _____

PLAT OF SURVEY

BEING A PORTION OF SECTION 7
TOWNSHIP 15 NORTH, RANGE 17 EAST M.D.B. & M. SHOWN ON
TRACT No. 2111 FILED IN BOOK J MAPS AT PAGE 35 O.R.P.C.
COUNTY OF PLACER CALIFORNIA

SURVEY DATE; MAY 13, 1997

MAP NOT TO SCALE

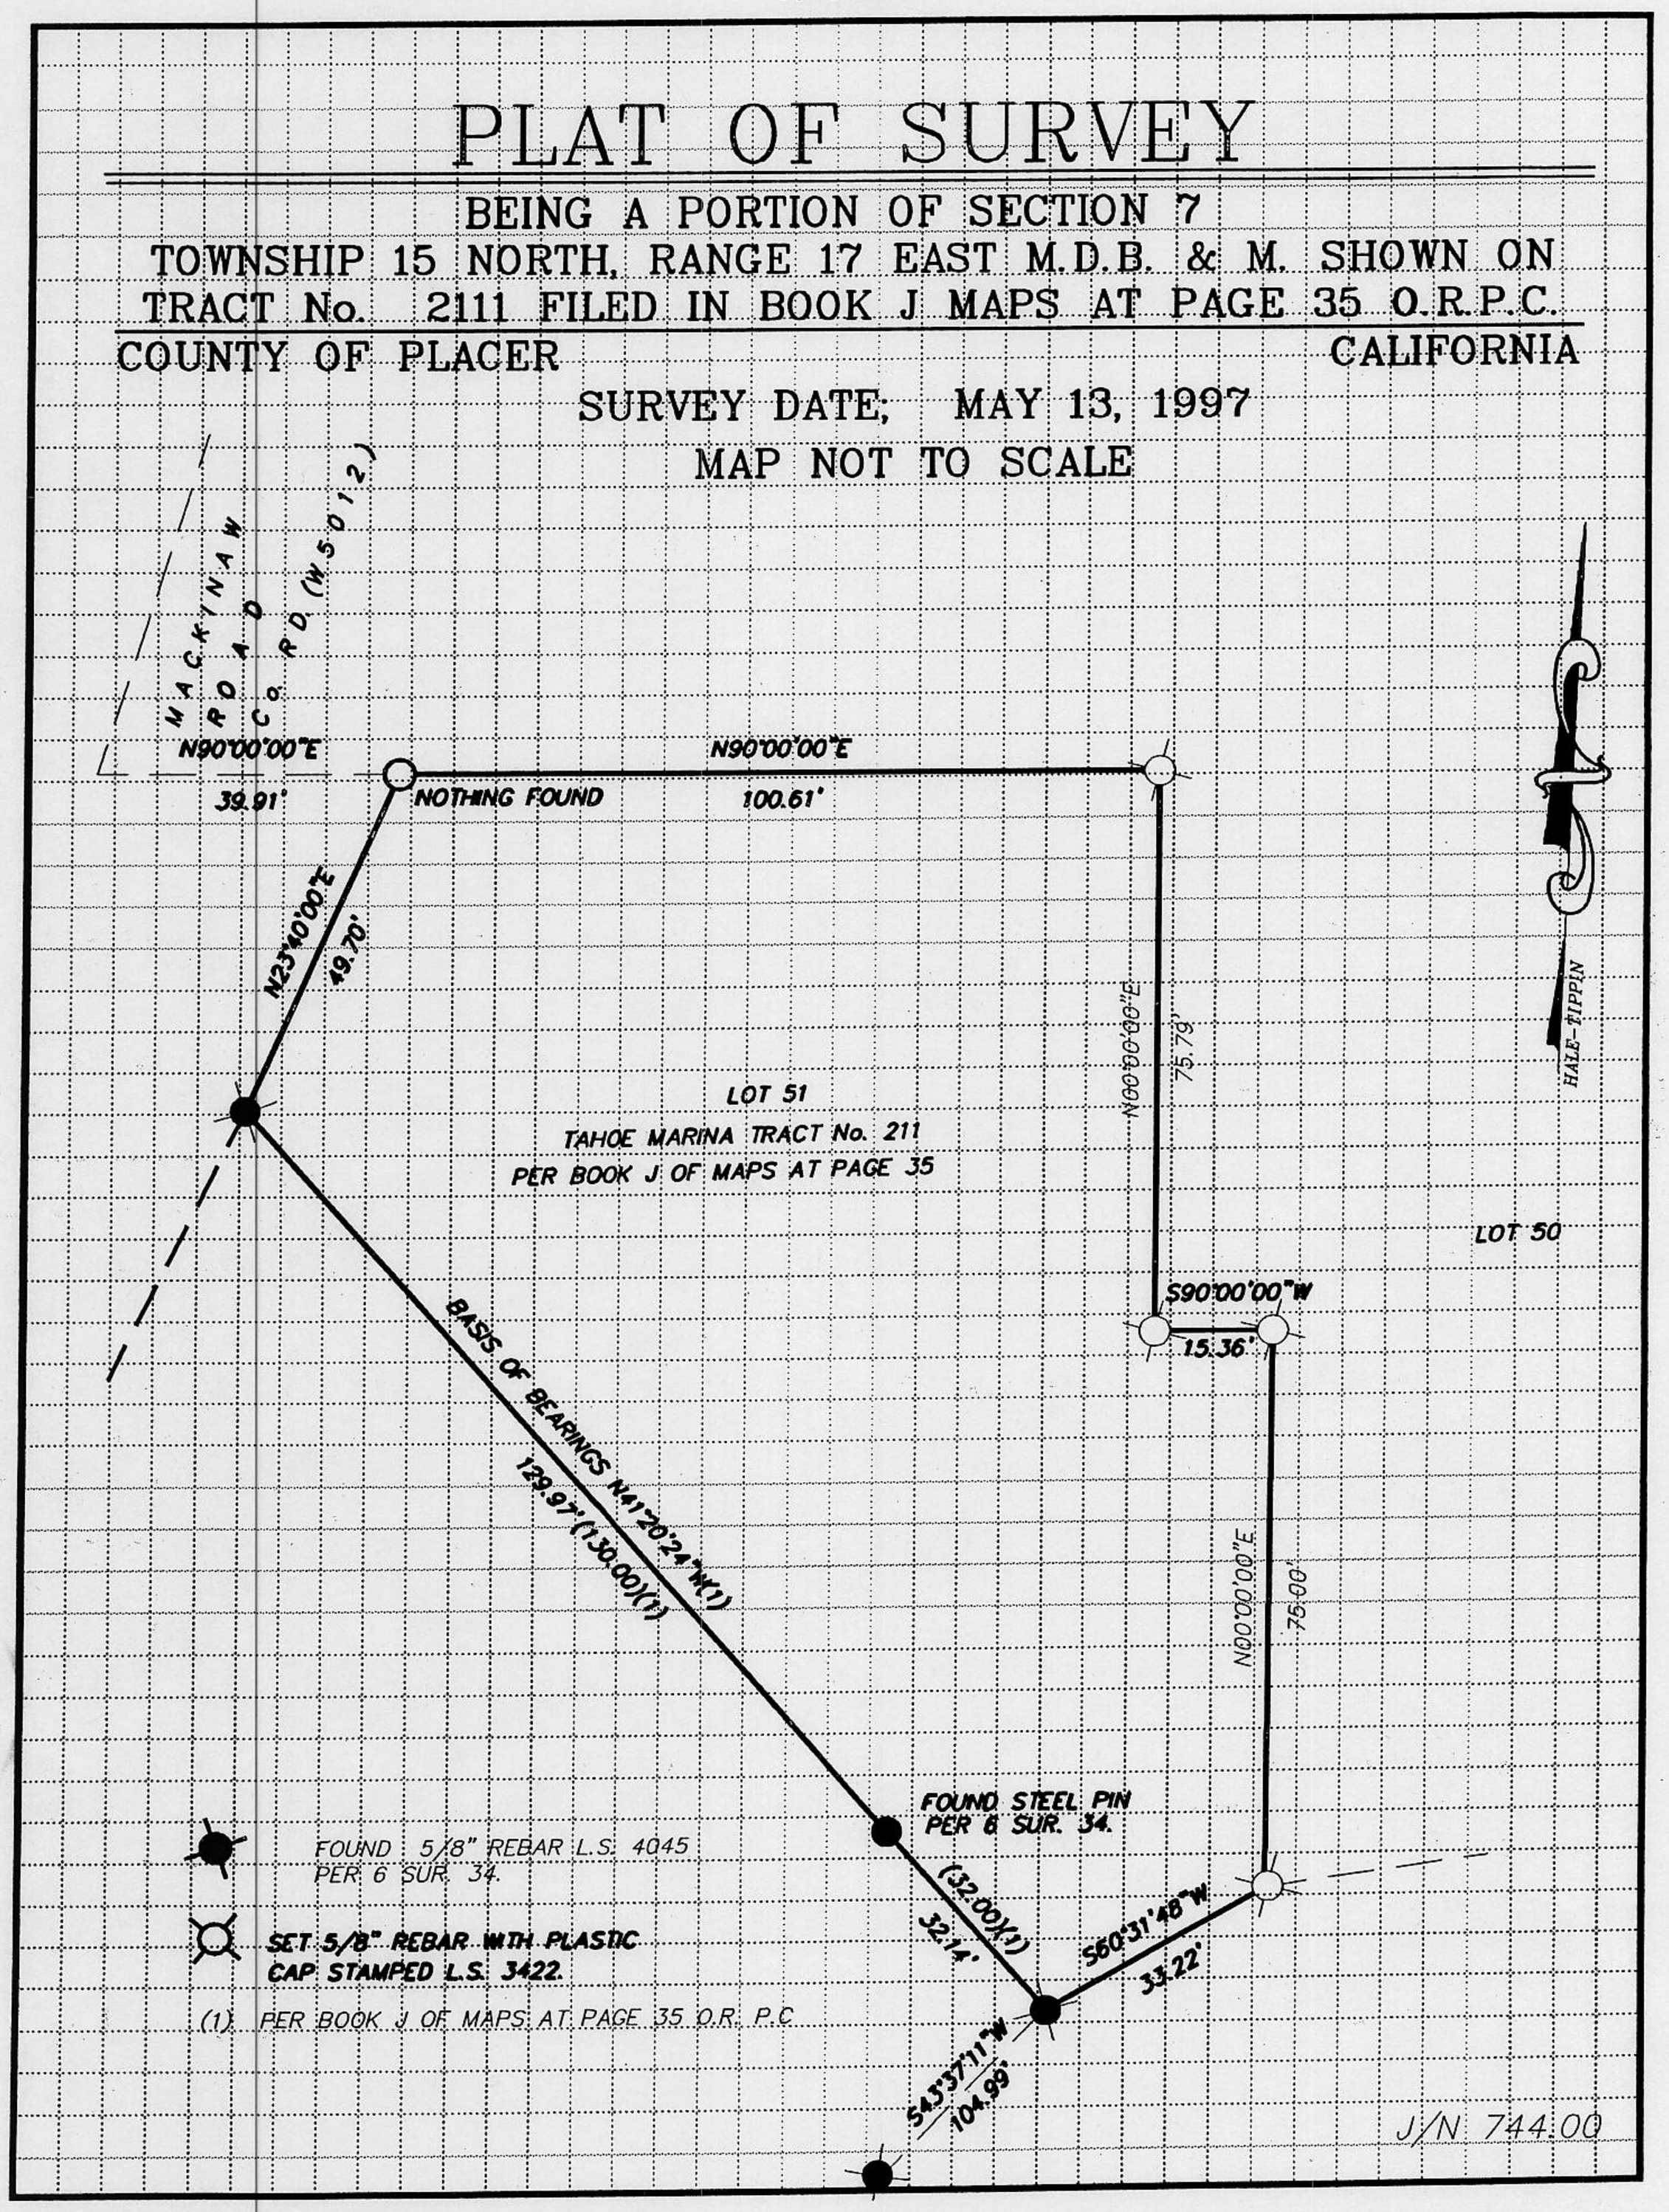

J/N 744.00

BOOK 6 CORNER RECORDS PAGE 26