CORNER RECORD

COUNTY OF PLACER, CALIFORNIA

City of _____ Document Number _____

Brief Legal Description Lot 16, Tract 605, Hidden Lake Subdivision Book P of maps, Page 14, O.R.P.C.

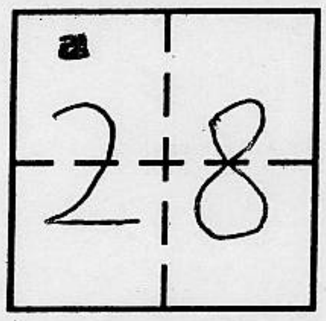

T16N
R16E

CORNER TYPE

Government Corner	☐	Control	☐
Meander	☐	Property	☒
Rancho	☐	Other	☐

Date of Survey July 10, 1997

COORDINATES *(Optional)*

N. _____
E. _____
Zone _____ Datum _____
Elev. _____

Corner — Left as found ☐ Found and tagged ☐ Established ☐ Reestablished ☒ Rebuilt ☐

Identification and type of corner found: Evidence used to identify or procedure used to establish or reestablish corner:

See sketch on back

A description of the physical condition of the monument as found and as set or reset:

See sketch on back

BOOK 6 CORNER RECORDS PAGE 25

SURVEYOR'S STATEMENT

This Corner Record was prepared by me or under my direction in conformance with the Land Surveyors' Act on July 28 19 97.

Signed Jerry W. Tippin (L.S.) or R.C.E. Number 3422

LICENSED LAND SURVEYOR JERRY W. TIPPIN SEAL 6-30-00 L.S. 3422 STATE OF CALIFORNIA

COUNTY SURVEYOR'S STATEMENT

This Corner Record was received August 4, 19 97 and examined and filed April 16, 19 99.

Signed Neal J. Snyder Title Deputy Co. Surveyor

LICENSED LAND SURVEYOR NEAL J. SNYDER SEAL L. S. 3798 Exp. 6-30-00 STATE OF CALIFORNIA

County Surveyor's Comment _____

PLAT OF SURVEY

LOT 16, TRACT 605 HIDDEN LAKE SUB. BK. P ,MAPS PG. 14, O.R.P.C.
IN SECTION 28, TOWNSHIP 16 NORTH, RANGE 16 EAST, M.D.B. & M.
COUNTY OF PLACER CALIFORNIA

SURVEY DATE : JULY 10, 1997

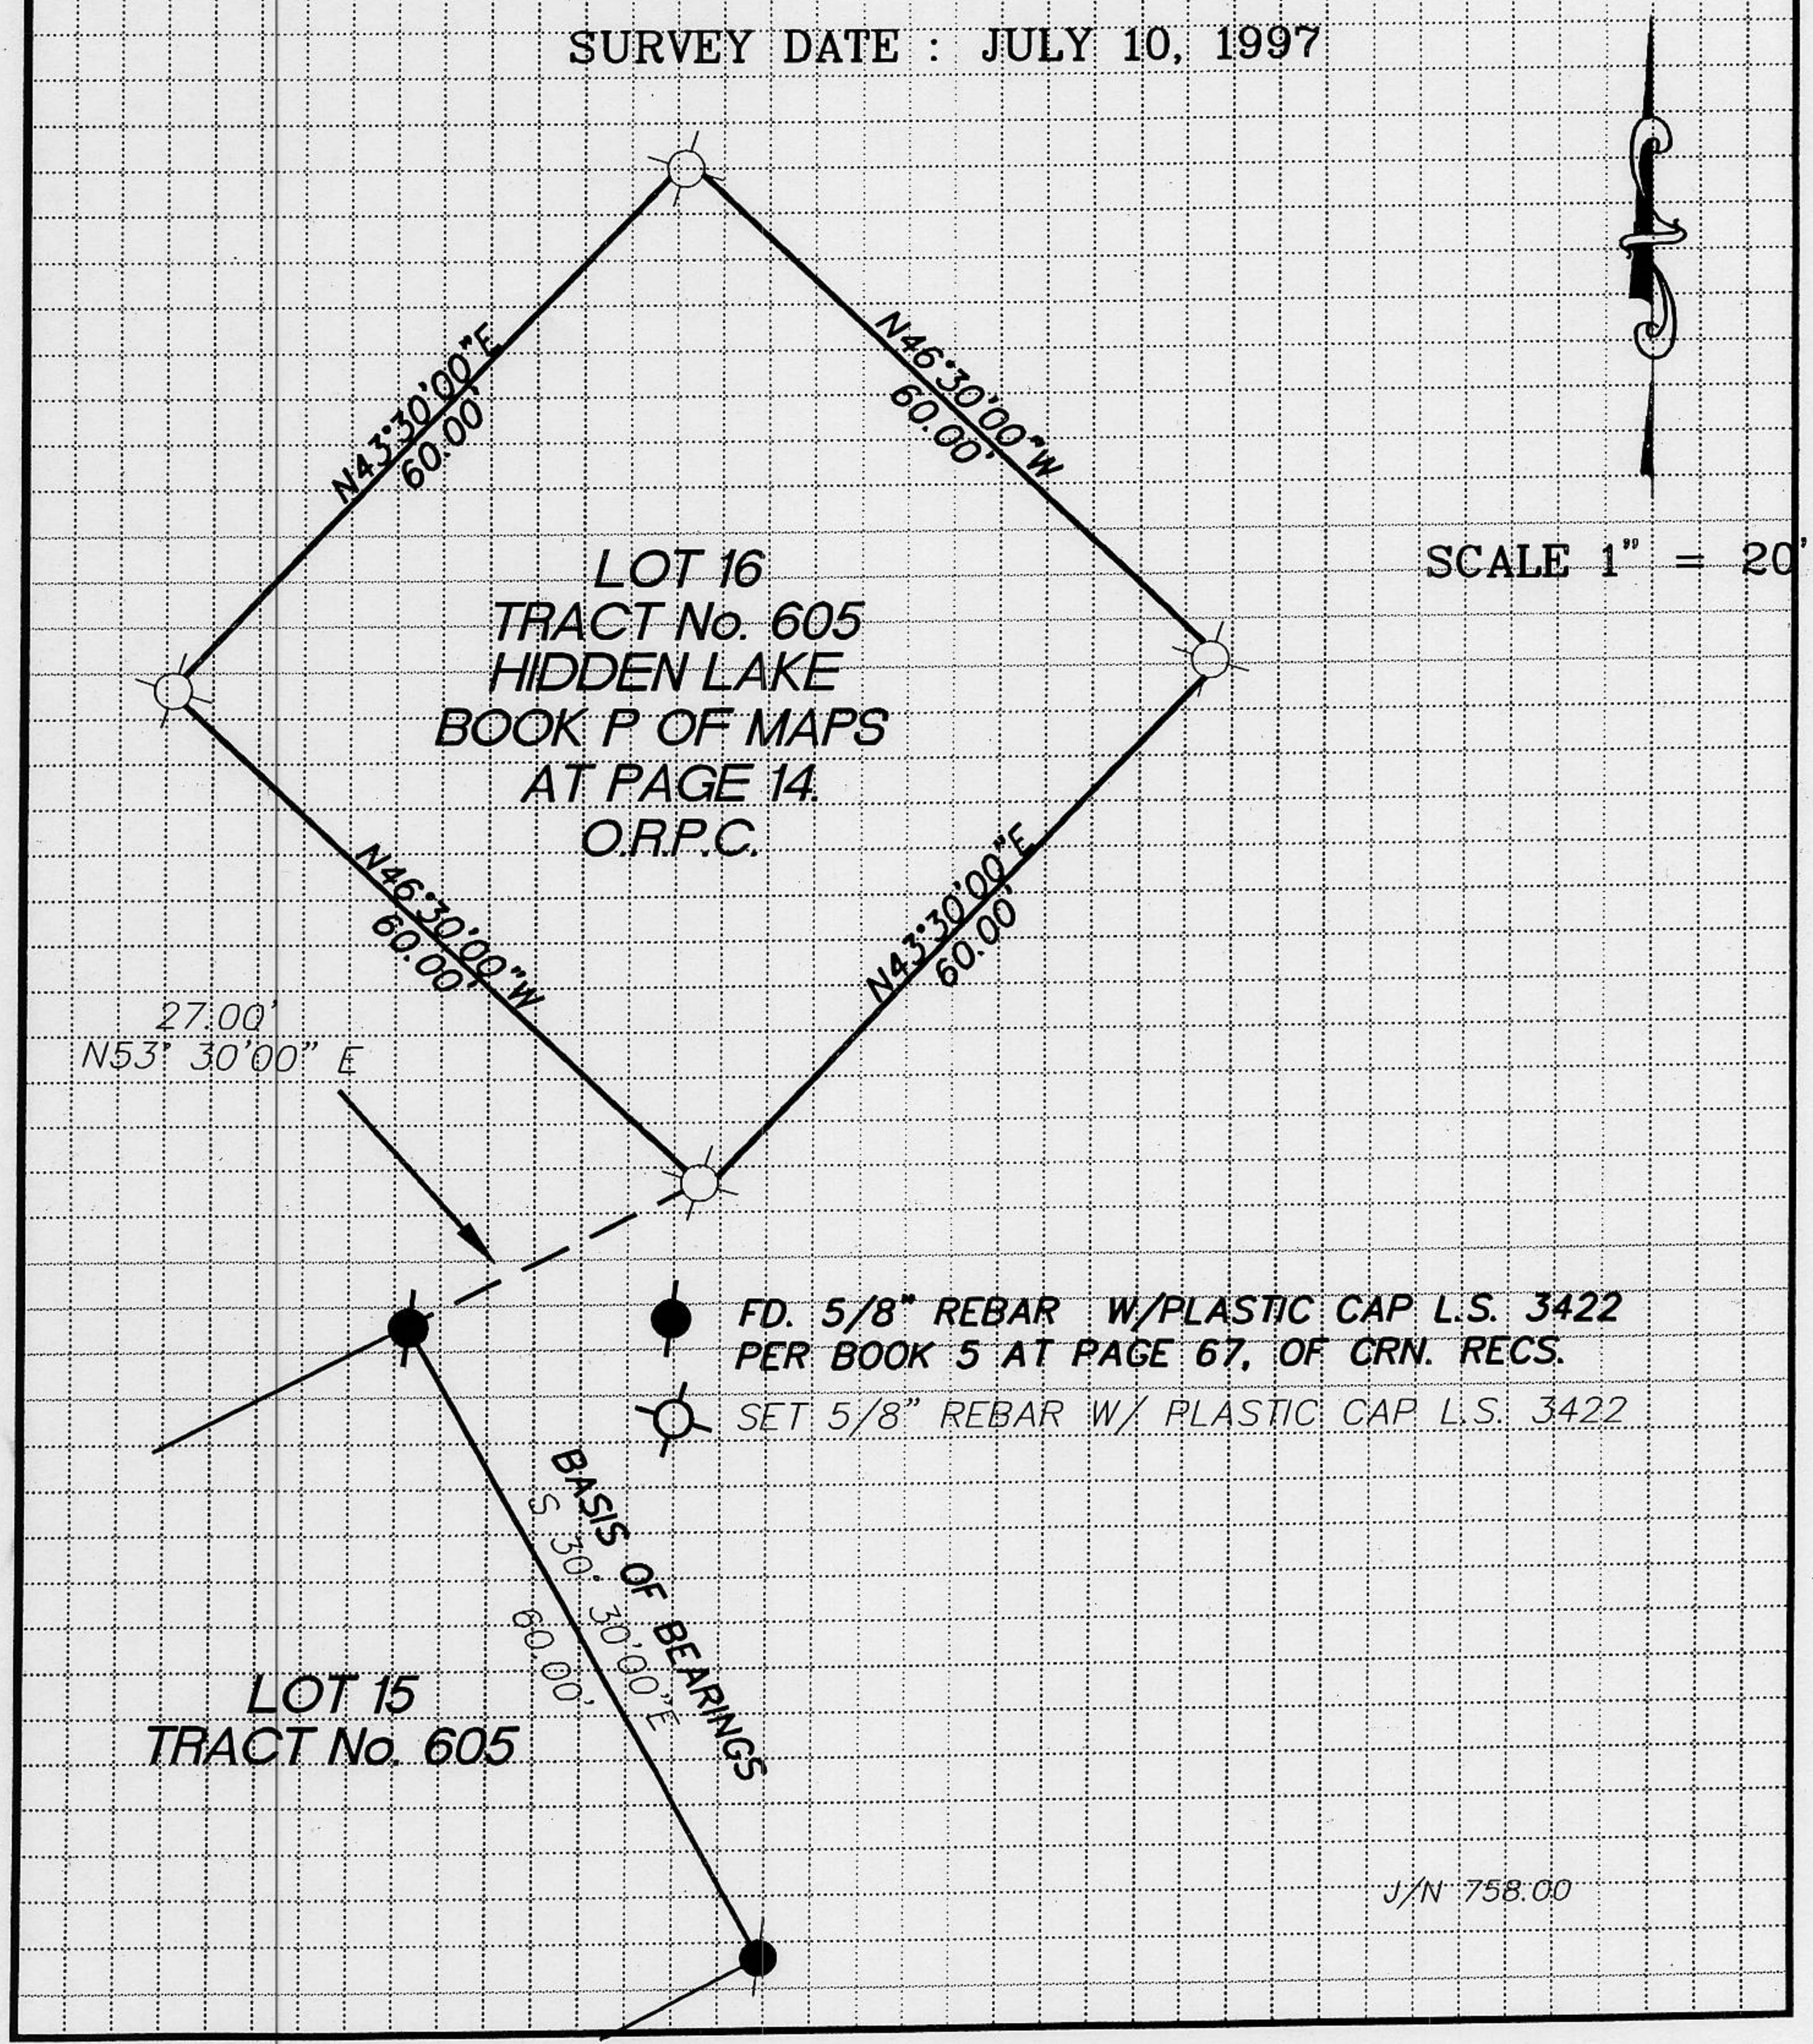

BOOK 6 CORNER RECORDS PAGE 25