CORNER RECORD

COUNTY OF PLACER, CALIFORNIA

City of _____ Document Number _____

Brief Legal Description Lot 23 Hidden Lake Subdivision
Bk P of maps PG14 O.R.P.C.

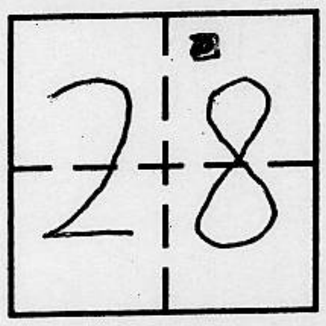

T16N
R16E

CORNER TYPE

Government Corner ☐ Control ☐
Meander ☐ Property ☒
Rancho ☐ Other ☐
Date of Survey Sept. 22 1997

COORDINATES
(Optional)

N. _____
E. _____
Zone _____ Datum _____
Elev. _____

Corner — Left as found ☐ Found and tagged ☐ Established ☐ Reestablished ☒ Rebuilt ☐

Identification and type of corner found: Evidence used to identify or procedure used to establish or reestablish corner:
See Sketch on back

A description of the physical condition of the monument as found and as set or reset:
See sketch on back

BOOK 6 CORNER RECORDS PAGE 24

SURVEYOR'S STATEMENT

This Corner Record was prepared by me or under my direction in conformance with the Land Surveyors' Act on Sept. 26 1997.

Signed M. S. Webb (L.S.) or R.C.E. Number 7429

LICENSED LAND SURVEYOR
MATTHEW S. WEBB
SEAL
Exp. 12-31-01
No. 7429
STATE OF CALIFORNIA

COUNTY SURVEYOR'S STATEMENT

This Corner Record was received Oct. 1, 1997 and examined and filed April 16, 1999.

Signed Ned J. Snyder Title Deputy Co. Surveyor

LICENSED LAND SURVEYOR
NED J. SNYDER
SEAL
L. S. 3706
Exp. 6-30-00
STATE OF CALIFORNIA

County Surveyor's Comment _____

PLAT OF SURVEY

LOT 23 OF HIDDEN LAKE SUBDIVISION
AS FILLED IN BOOK P OF MAPS AT PAGE 14. O.R.P.C.
SECTION 28, TOWNSHIP 16 NORTH, RANGE 16 EAST, M.D.B. & M.
COUNTY OF PLACER CALIFORNIA
SCALE: 1" = 30' DATE OF SURVEY: SEPTEMBER 22, 1997

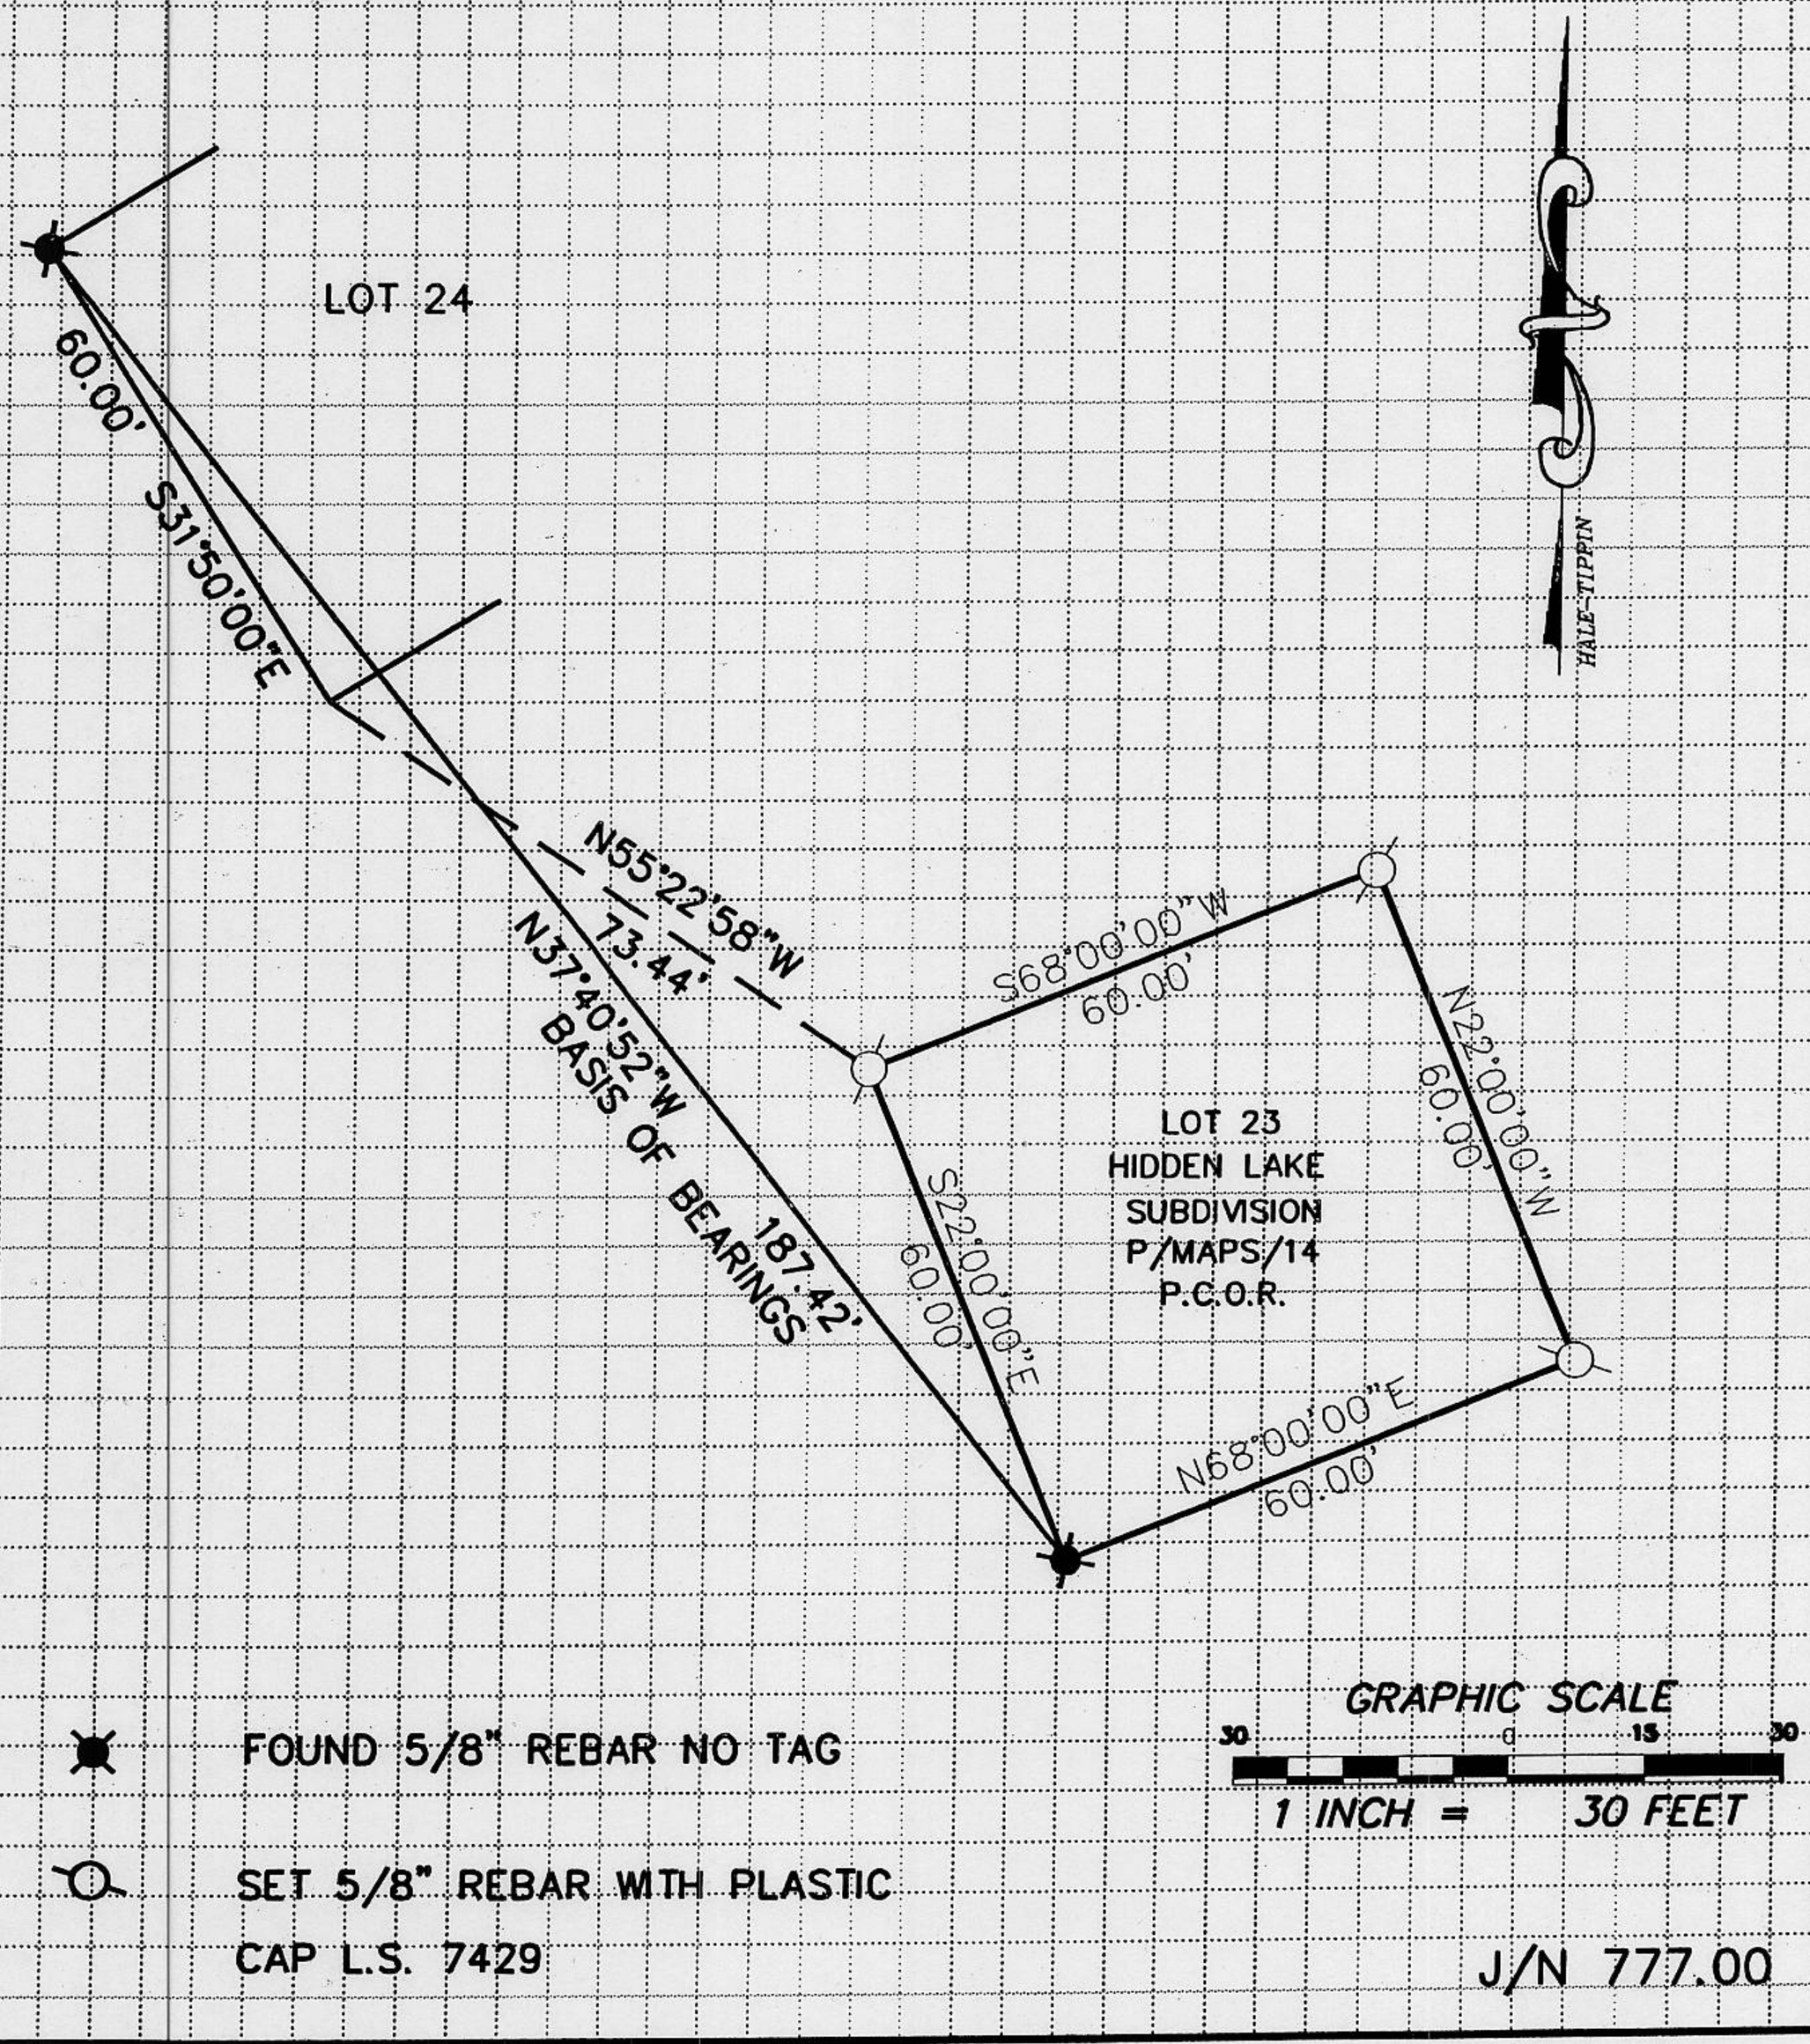

J/N 777.00

BOOK 6 CORNER RECORDS PAGE 24