CORNER RECORD

Document Number _____

City of _____ County of Placer, California

Brief Legal Description Lot 31, Hidden Lake Subdivision, Tract 605 Bk P of maps, at pg. 14 O.R.P.C.

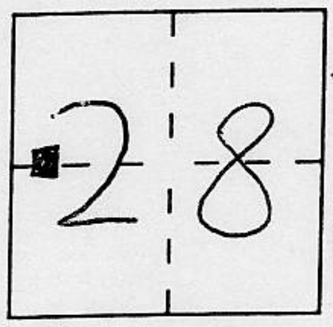

T16N

R16E

CORNER TYPE

Government Corner ☐ Control ☐
Meander ☐ Property ☒
Rancho ☐ Other ☐
Date of Survey July 16, 1997

COORDINATES *(Optional)*

N. _____
E. _____
Zone _____ Datum _____
Elev. _____

Corner — Left as found ☐ Found and tagged ☐ Established ☐ Reestablished ☒ Rebuilt ☐

Identification and type of corner found: Evidence used to identify or procedure used to establish or reestablish the corner:
See sketch on back

A description of the physical condition of the monument as found and as set or reset:
See sketch on back

SURVEYOR'S STATEMENT

This Corner Record was prepared by me or under my direction in conformance with the Land Surveyors' Act on August 13 1997.

Signed Jerry W. Tippin (L.S.) or R.C.E. Number 3422

LICENSED LAND SURVEYOR JERRY W. TIPPIN SEAL 6-30-00 L.S. 3422 STATE OF CALIFORNIA

COUNTY SURVEYOR'S STATEMENT

This Corner Record was received August 15, 1997 and examined and filed April 15, 1999.

Signed Ned Snyder Title Deputy Co. Surveyor

LICENSED LAND SURVEYOR NED J. SNYDER SEAL L. S. 3798 STATE OF CALIFORNIA

County Surveyor's Comment _____

Book 6 of Corner Records Page 23

PLAT OF SURVEY

LOT 31, TRACT 605 HIDDEN LAKE SUB. BK. P ,MAPS PG. 14, O.R.P.C.
IN SECTION 28, TOWNSHIP 16 NORTH, RANGE 16 EAST, M.D.B. & M.
COUNTY OF PLACER CALIFORNIA

SURVEY DATE : JULY 16, 1997

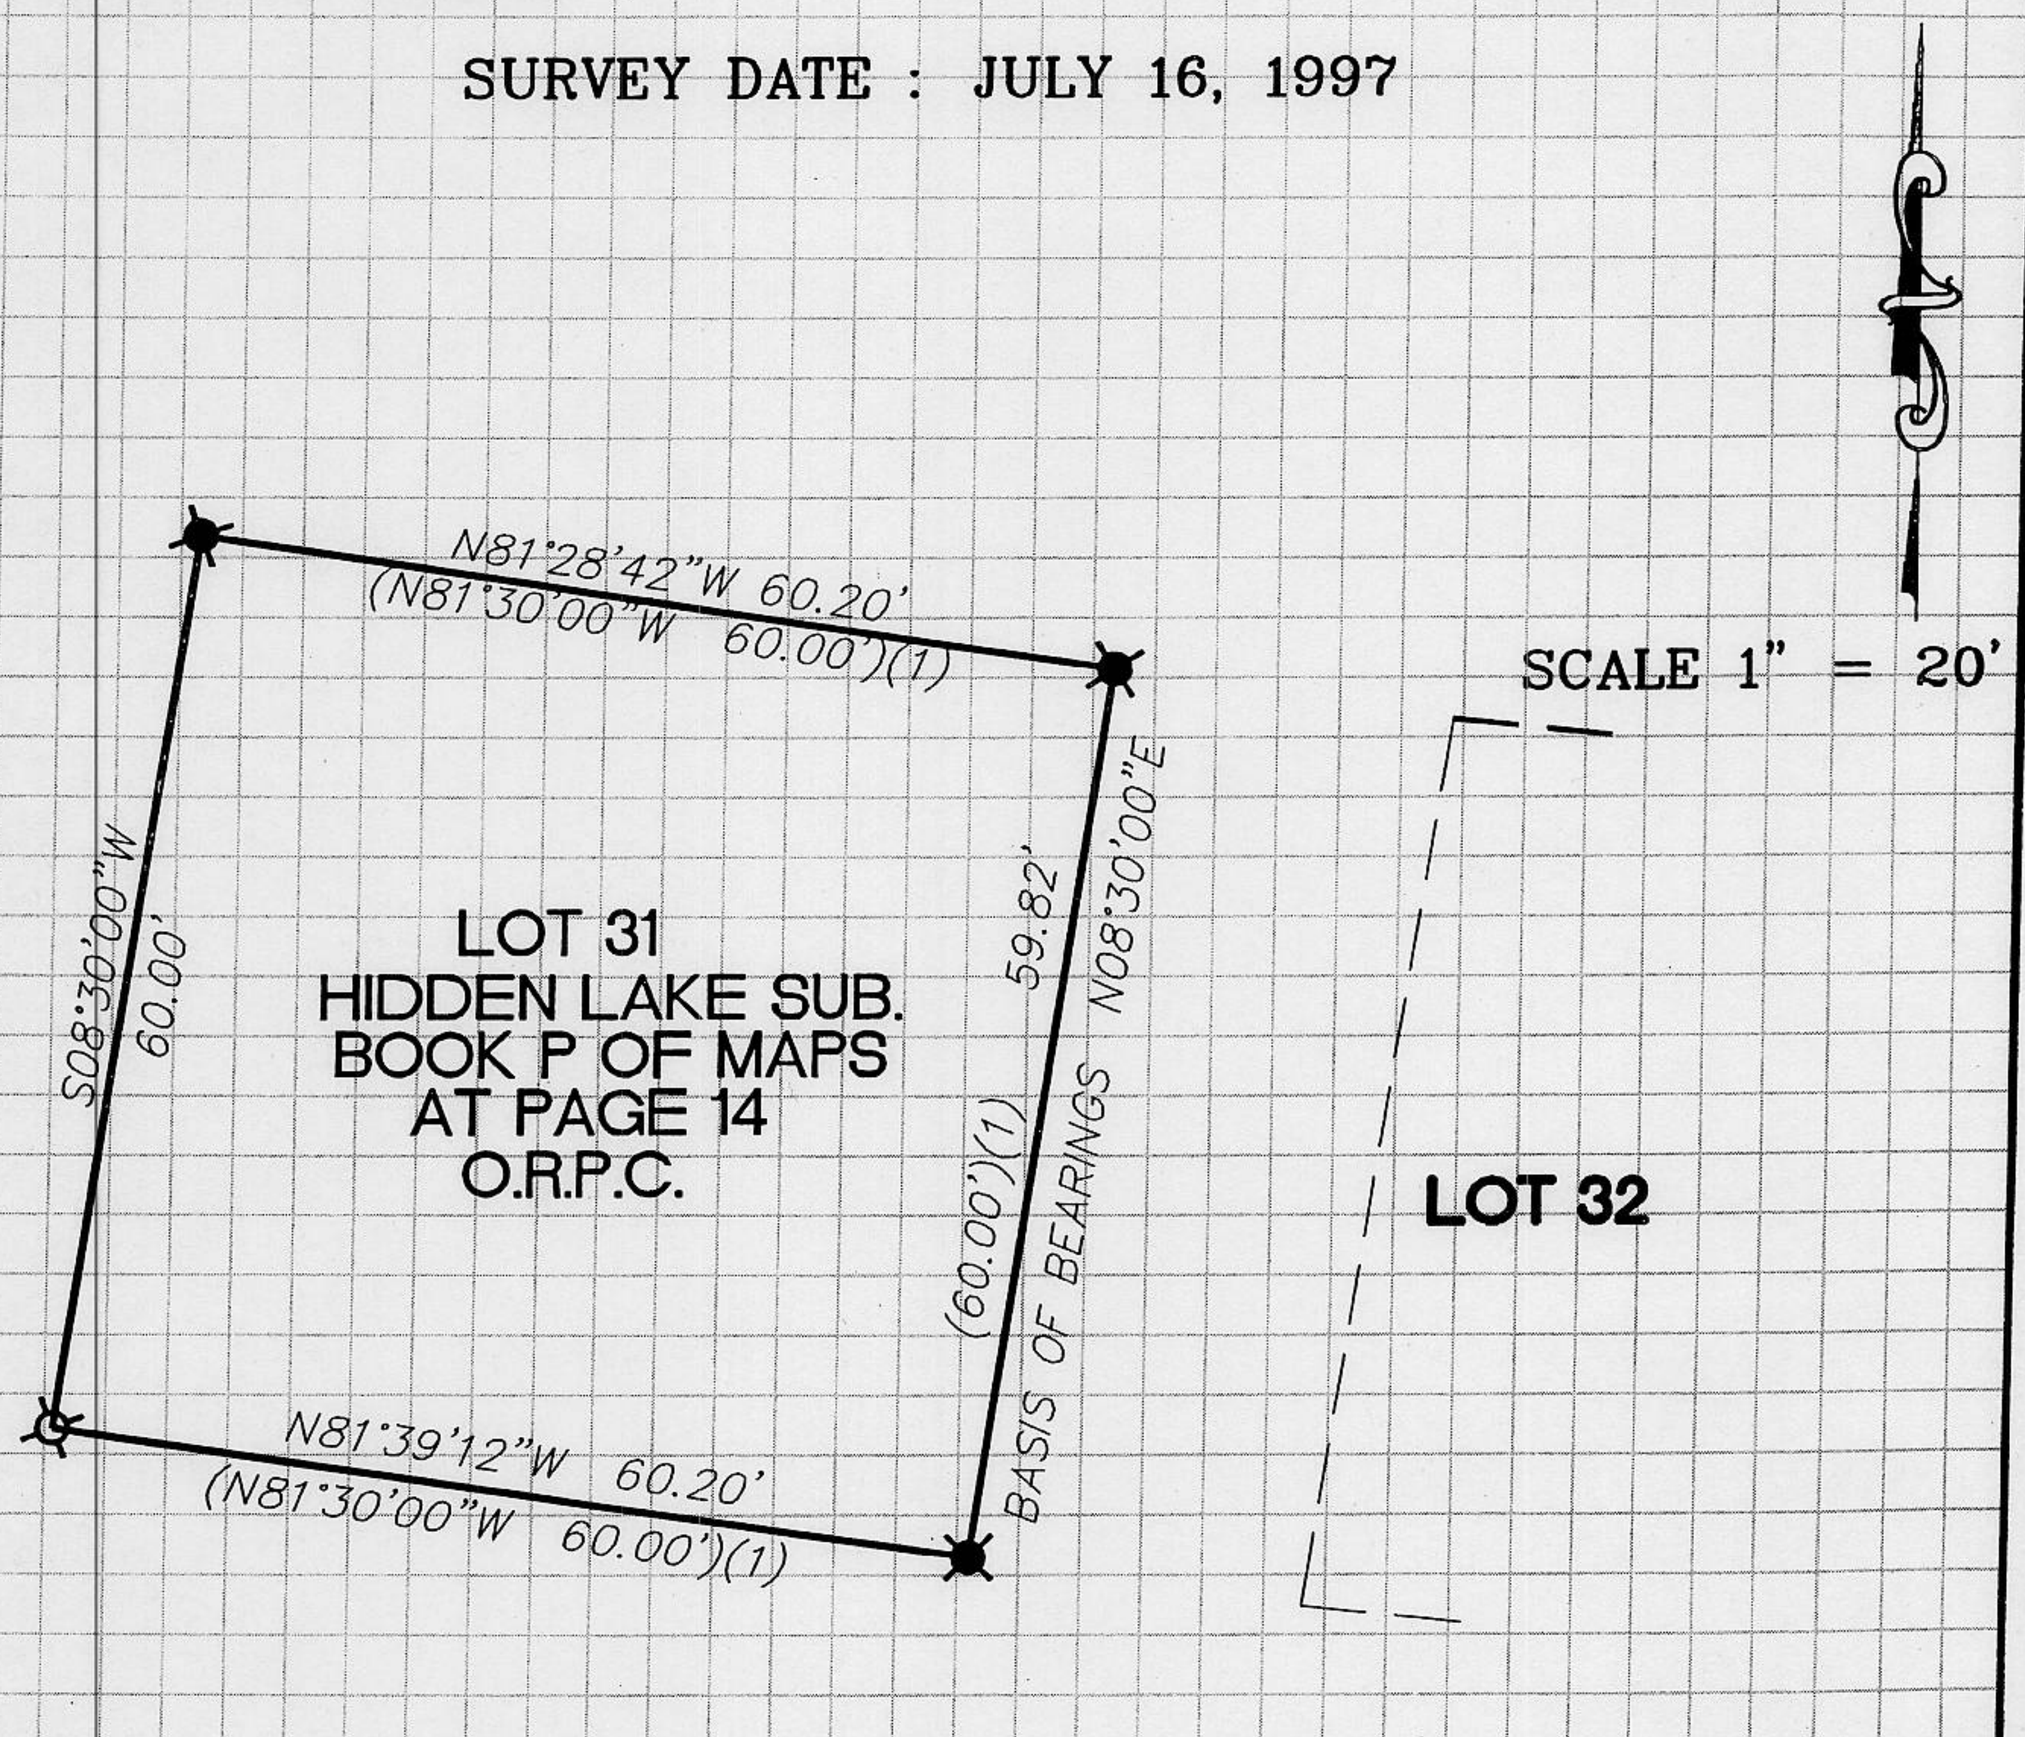

(1) RECORD PER BOOK P OF MAPS AT PAGE 14 O.R.P.C.

✱ FOUND 5/8" REBAR PER BOOK P MAPS PG. 14

SET 5/8" REBAR WITH PLASTIC CAP L.S. 3422

J/N 761.00

BOOK 6 OF CORNER RECORDS PAGE 23