CORNER RECORD

Document Number _____

City of _____ County of Placer, California

Brief Legal Description Lot 75 Ridgewood Highlands No. 2 Subdivision Book E of maps at Page 52 O.R.P.C.

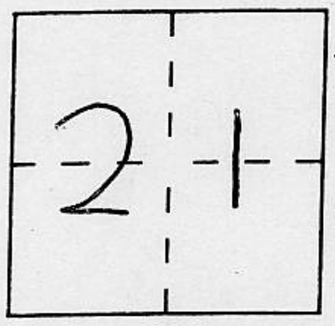

T16N

R17E

CORNER TYPE

Government Corner ☐ Control ☐
Meander ☐ Property ☒
Rancho ☐ Other ☐
Date of Survey Nov. 17, 1997

COORDINATES *(Optional)*

N. _____
E. _____
Zone _____ Datum _____
Elev. _____

Corner — Left as found ☐ Found and tagged ☐ Established ☐ Reestablished ☒ Rebuilt ☐

Identification and type of corner found: Evidence used to identify or procedure used to establish or reestablish the corner:
See sketch on back

A description of the physical condition of the monument as found and as set or reset:
See sketch on back

SURVEYOR'S STATEMENT

This Corner Record was prepared by me or under my direction in conformance with the Land Surveyors' Act on Nov. 18 1997.

Signed Matthew S Webb (L.S.) or R.C.E. Number 7429

LICENSED LAND SURVEYOR MATTHEW S. WEBB SEAL Exp. 12-31-01 No. 7429 STATE OF CALIFORNIA

COUNTY SURVEYOR'S STATEMENT

This Corner Record was received November 21, 1997 and examined and filed April 14, 1999.

Signed Ned J. Snyder Title Deputy Co. Surveyor

LICENSED LAND SURVEYOR NED J. SNYDER SEAL L. S. 3798 Exp. 6-30-00 STATE OF CALIFORNIA

County Surveyor's Comment _____

BOOK 6 CORNER RECORDS PAGE 22

PLAT OF SURVEY

BEING LOT 75 OF RIDGEWOOD HIGHLANDS NO. 2
SUBDIVISION, BOOK F OF MAPS AT PAGE 52 O.R.P.C.
SECTION 21, TOWNSHIP 16 NORTH, RANGE 17 EAST, M.D.B. & M.
COUNTY OF PLACER CALIFORNIA
SCALE: 1" = 30' SURVEY DATE: NOVEMBER 17, 1997

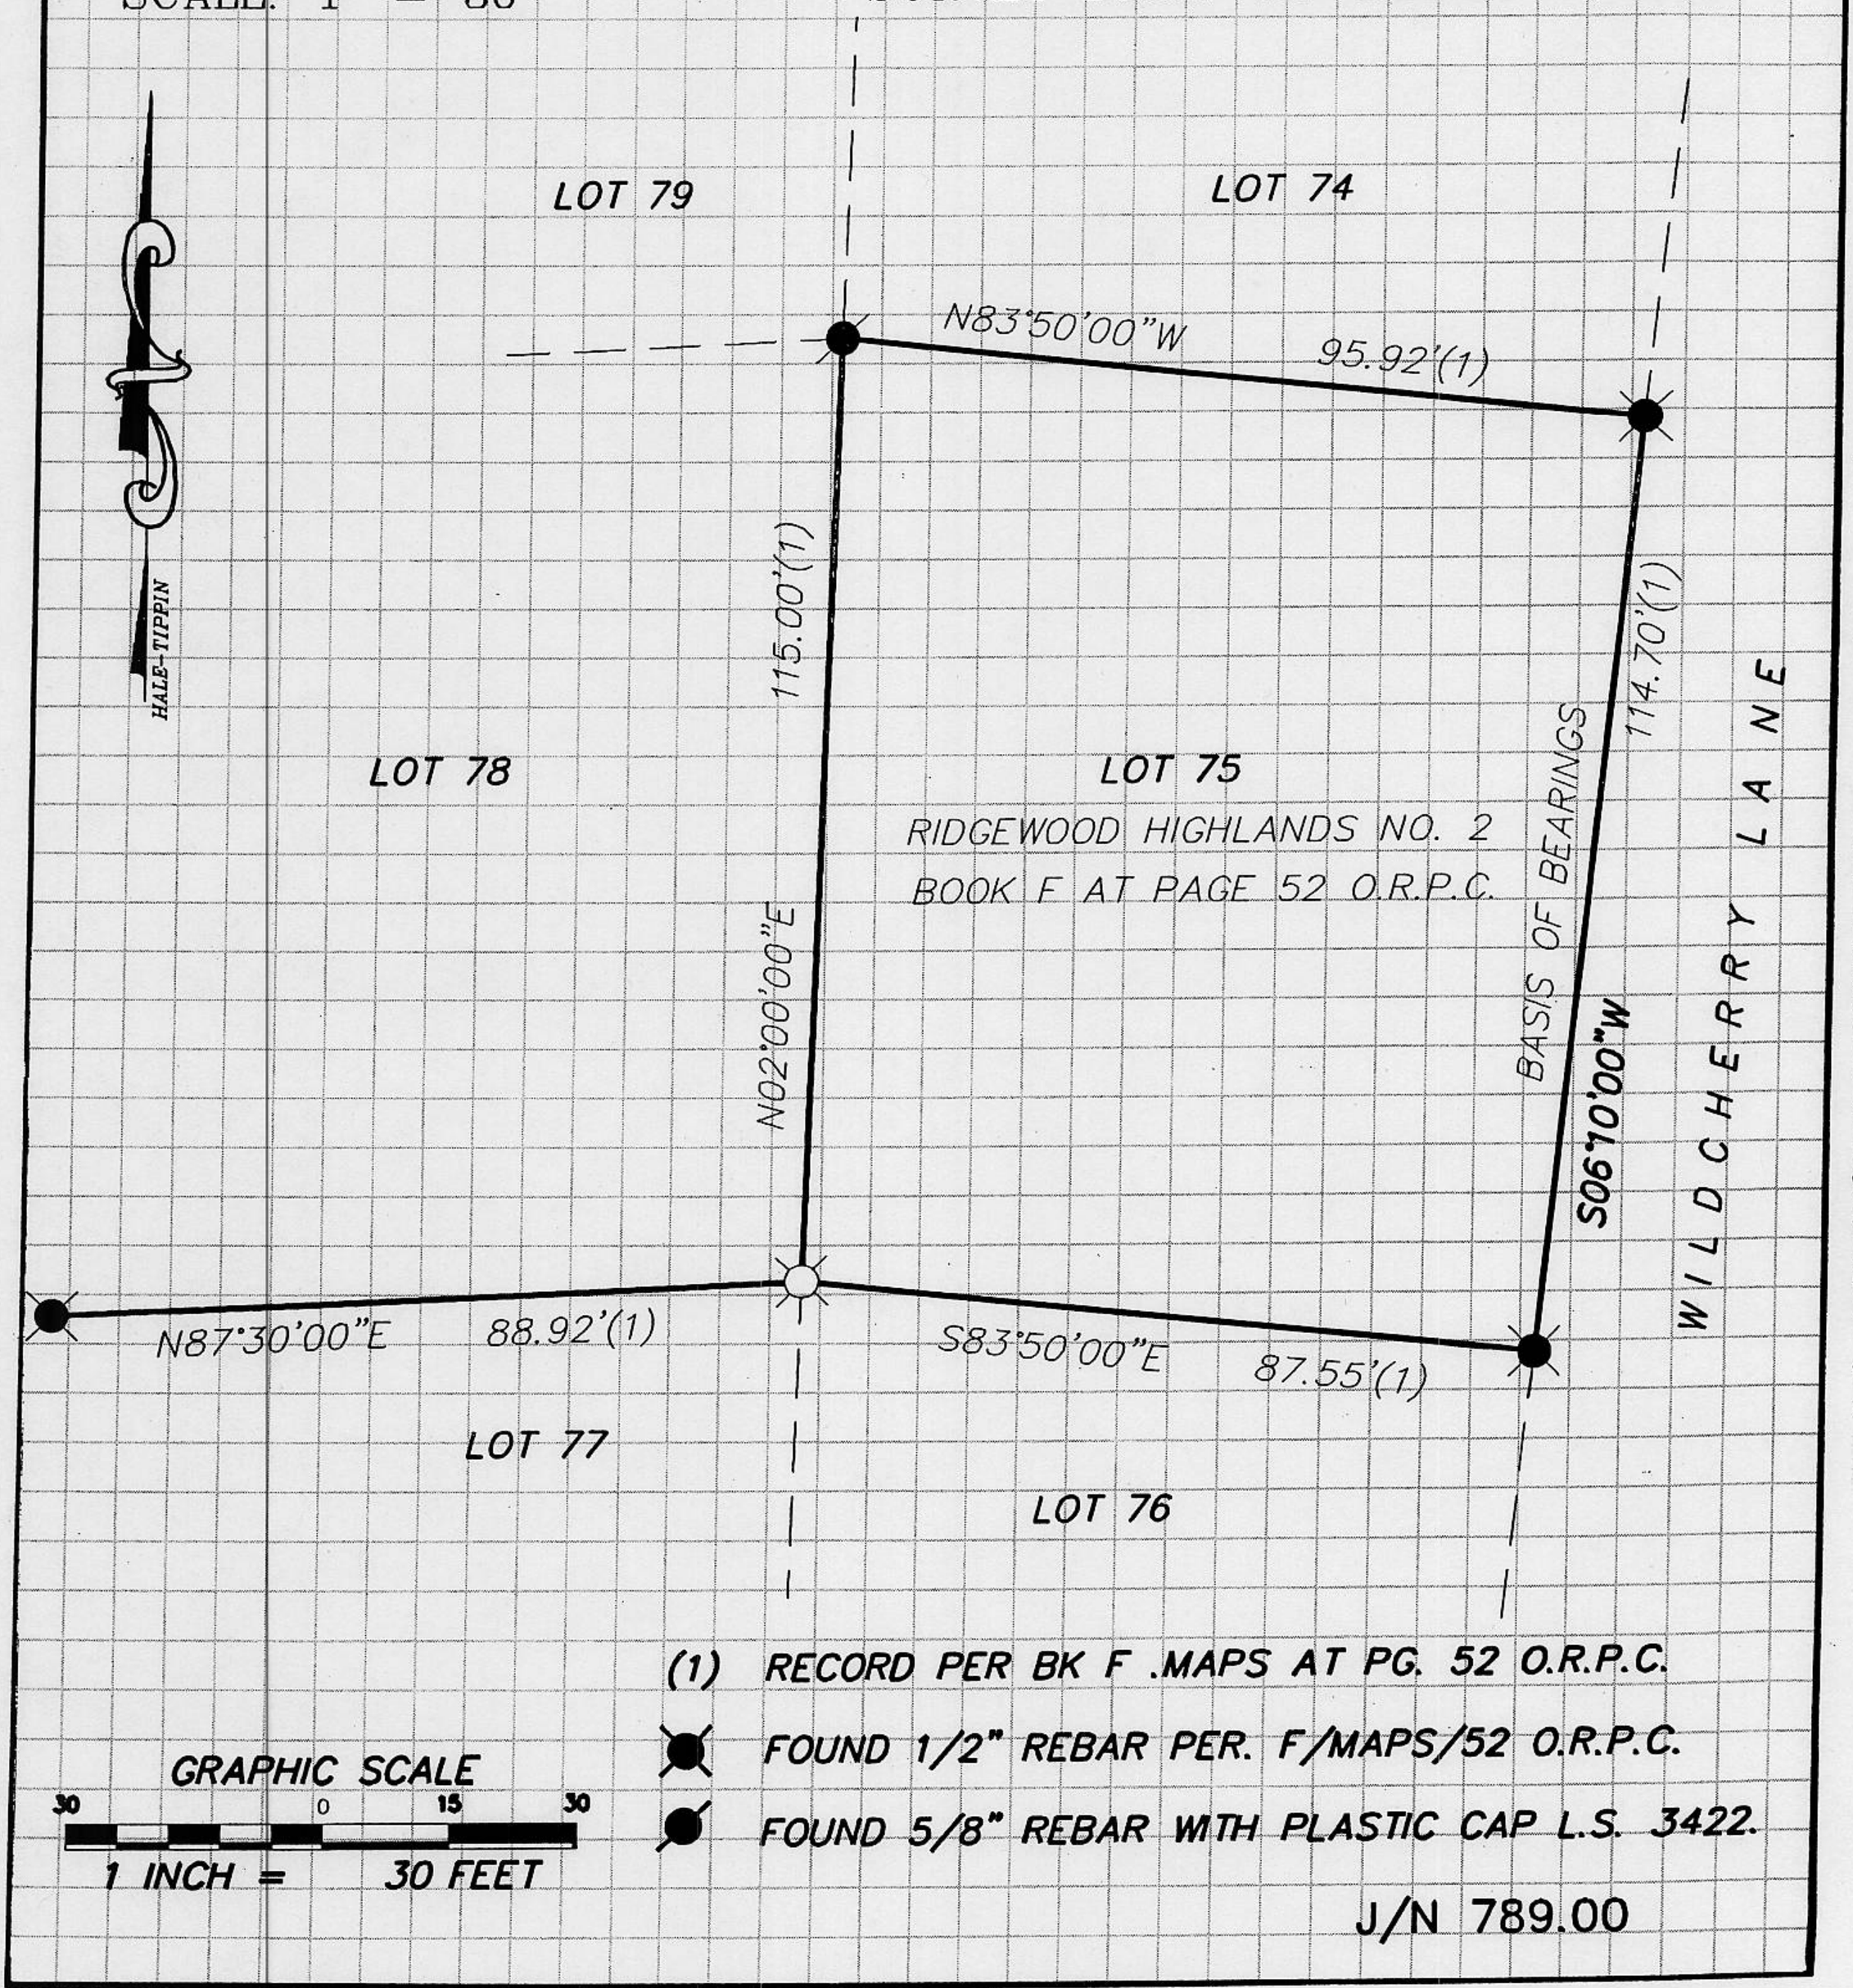

J/N 789.00

BOOK 6 CORNER RECORDS PAGE 22

BOOK 6 CORNER RECORDS PAGE 22