CORNER RECORD

COUNTY OF PLACER, CALIFORNIA

City of _____ Document Number _____

Brief Legal Description LOT 8 BLOCK 4 McKINNEY ESTATES No.1 F MAPS 61

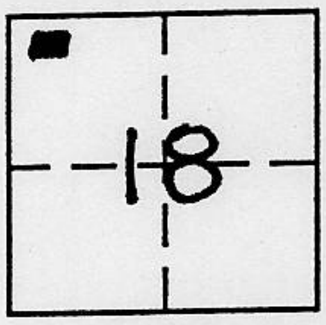

T14N
R17E

CORNER TYPE

Government Corner	☐	Control	☐
Meander	☐	Property	☒
Rancho	☐	Other	☐

Date of Survey _____

COORDINATES *(Optional)*

N. _____
E. _____
Zone _____ Datum _____
Elev. _____

Corner — Left as found ☐ Found and tagged ☐ Established ☐ Reestablished ☐ Rebuilt ☐

Identification and type of corner found: Evidence used to identify or procedure used to establish or reestablish corner:

● FOUND ½" REBAR per F MAPS 61
⊙ FOUND 2" IRON PIPE per F MAPS 61

A description of the physical condition of the monument as found and as set or reset:

O SET 5/8" REBAR L.S. 6393

BOOK 6 CORNER RECORDS PAGE 19

SURVEYOR'S STATEMENT

This Corner Record was prepared by me or under my direction in conformance with the Land Surveyors' Act on NOV 25 19 97.

Signed [signature] L.S. or R.C.E. Number LS 6393

LICENSED LAND SURVEYOR KEITH G. ROBICHAUD EXP 12/31/98 SEAL NO. 6393 STATE OF CALIFORNIA

COUNTY SURVEYOR'S STATEMENT

This Corner Record was received December 2, 19 97 and examined and filed April 8, 19 98.

Signed [signature] Title Deputy Co. Surveyor

LICENSED LAND SURVEYOR NED J. SNYDER SEAL L.S. 3798 Exp. 6-30-00 STATE OF CALIFORNIA

County Surveyor's Comment _____
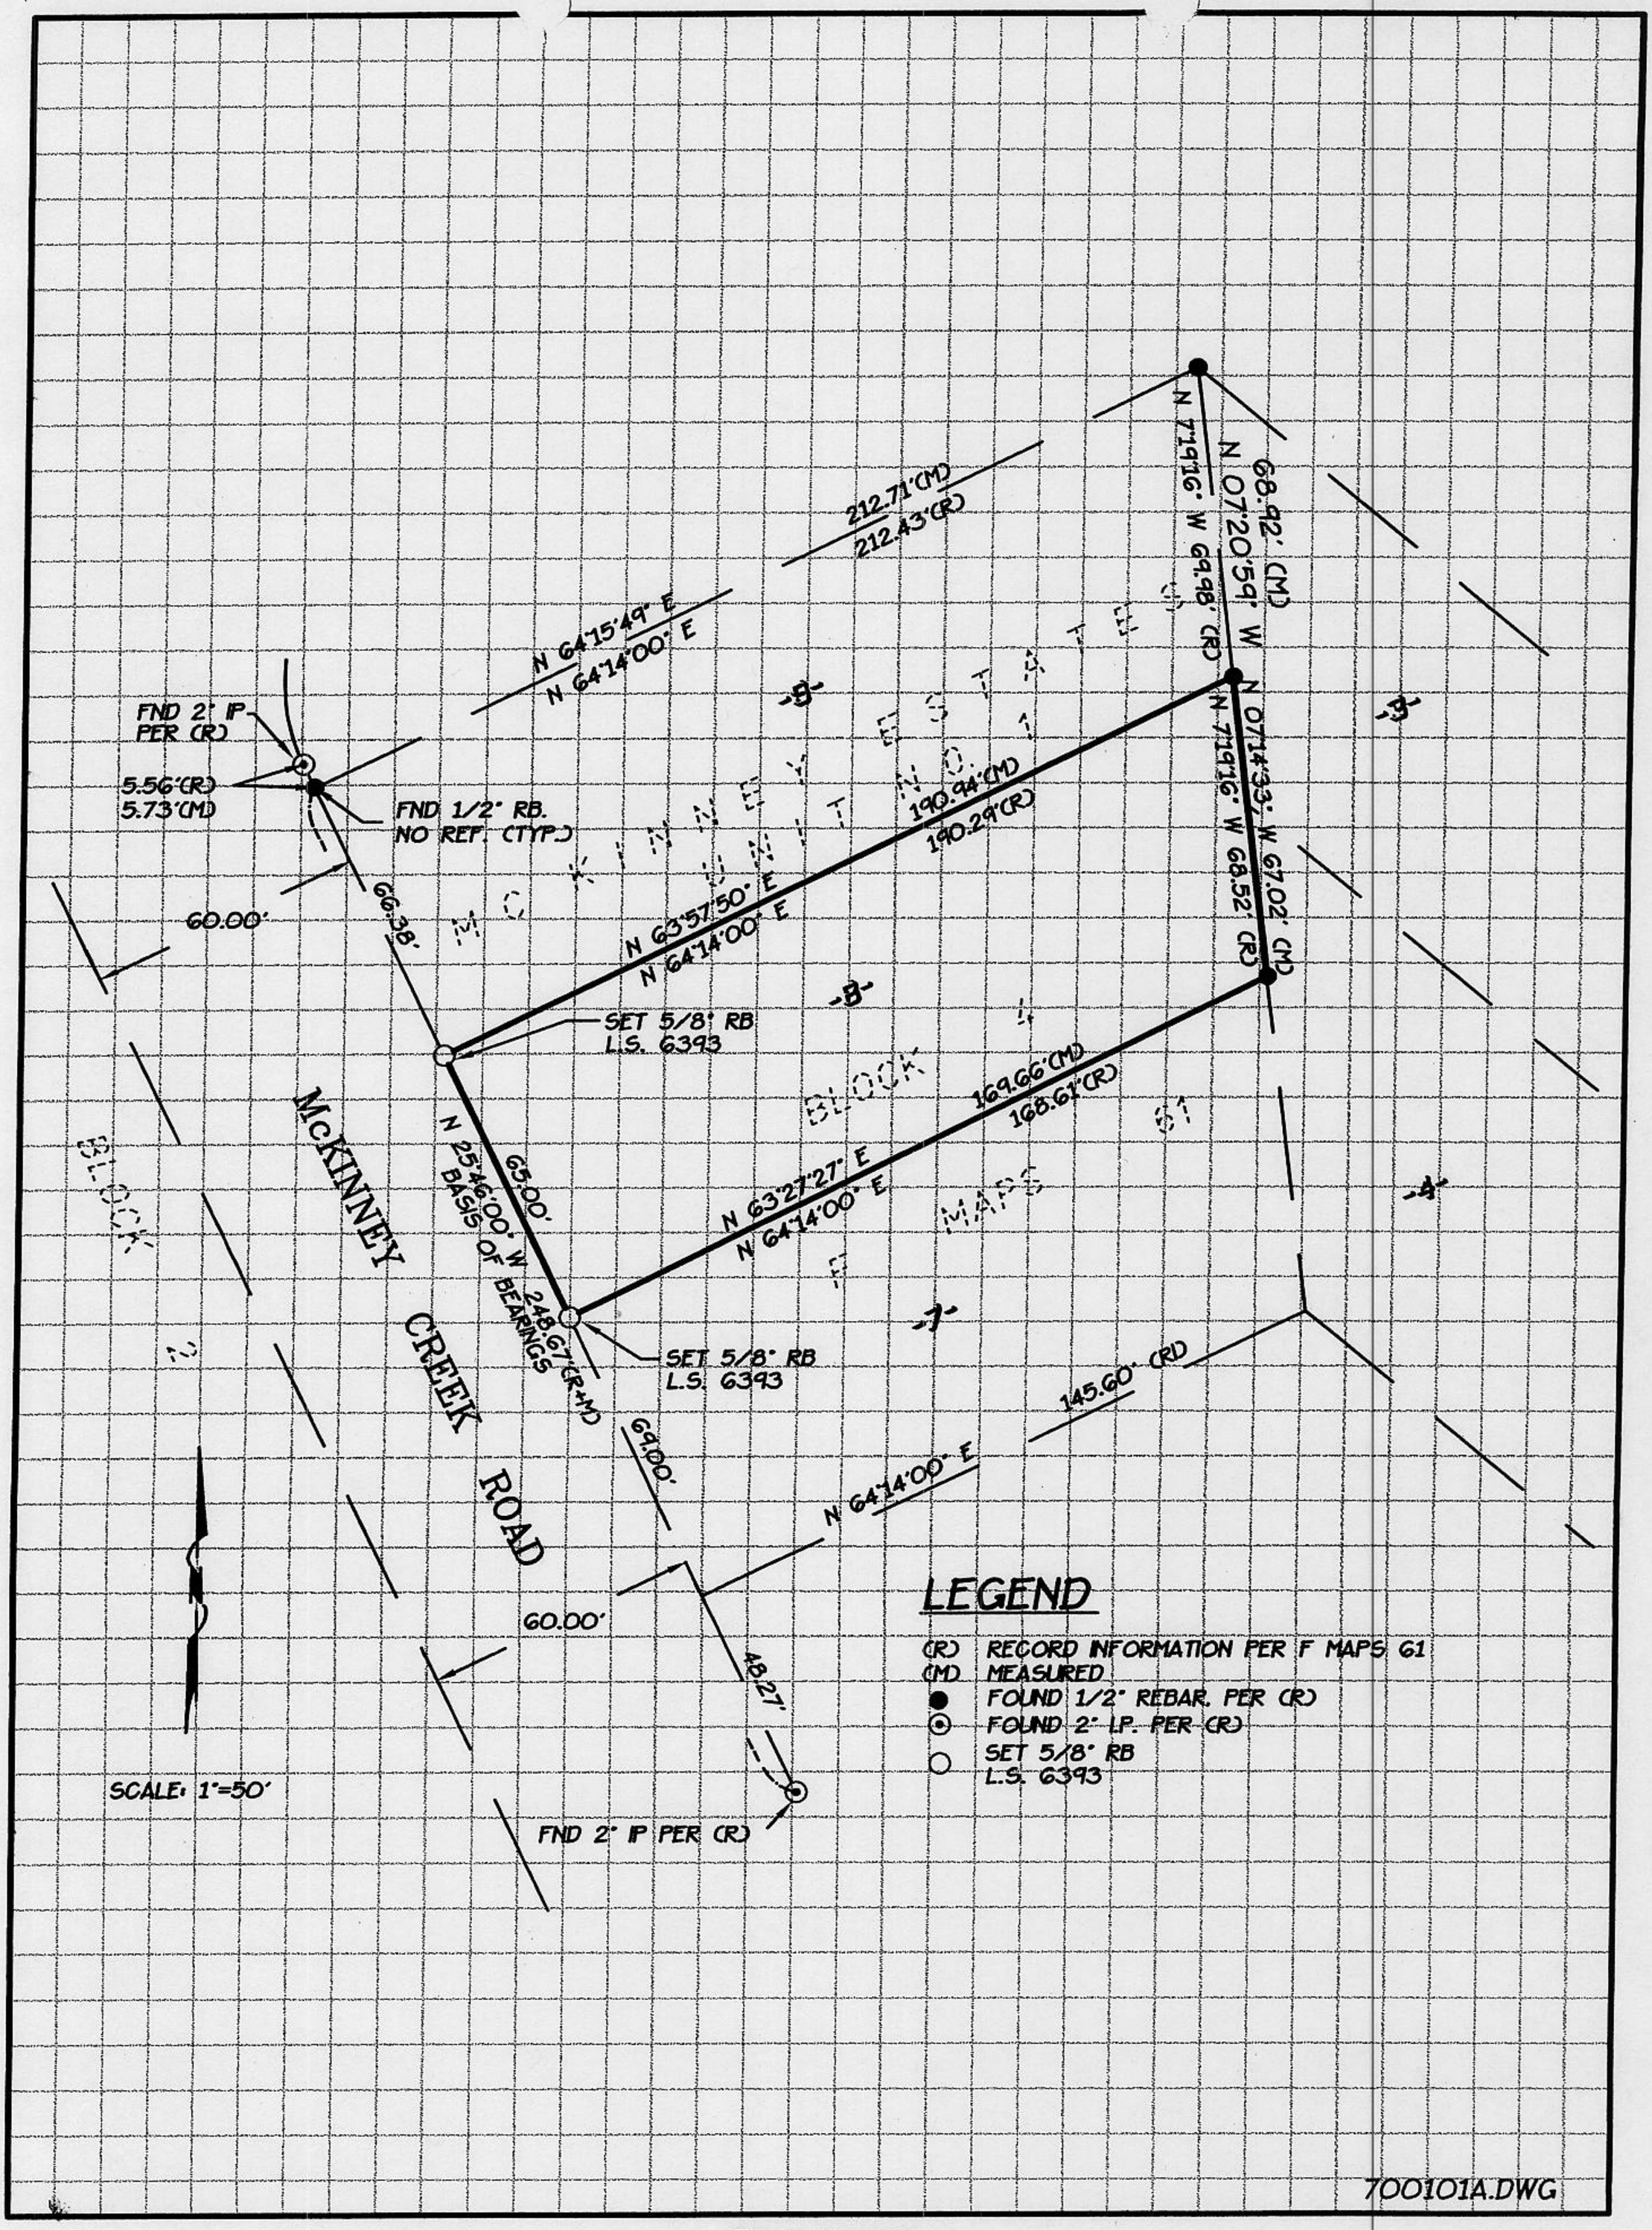
BOOK 6 CORNER RECORDS PAGE 12