CORNER RECORD

Document Number _____

City of _____ County of PLACER, California

Brief Legal Description LOT 12 HIGHLAND GREENS
BK. H OF MAPS PG. 66

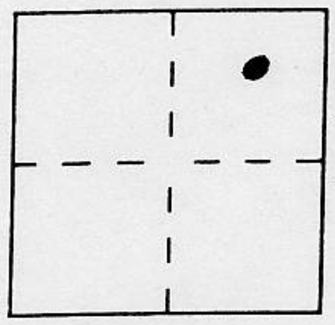

SEC. 32
T. 16 N.
R. 17 E.
M.D.M.

CORNER TYPE

Government Corner ☐ Control ☐
Meander ☐ Property ☑
Rancho ☐ Other ☐
Date of Survey 8/1/97

COORDINATES *(Optional)*

N. _____
E. _____
Zone _____ Datum _____
Elev. _____

Corner — Left as found ☐ Found and tagged ☐ Established ☐ Reestablished ☑ Rebuilt ☐

Identification and type of corner found: Evidence used to identify or procedure used to establish or reestablish the corner:

⊗ = FOUND 3/4" IRON PIPE, NO TAG @ ℄ E.C. AND B.C. PER "H"/~~SURV~~ MAPS/66

● = FOUND 1/2" REBAR, NO TAG PER "H"/MAPS/66

A description of the physical condition of the monument as found and as set or reset:

○ = SET 3/4" IRON PIPE W/PLASTIC PLUG STAMPED L.S. 5549

JN. 97109

SURVEYOR'S STATEMENT

This Corner Record was prepared by me or under my direction in conformance with the Land Surveyors' Act on AUGUST 4 19 97.

Signed Charles R. Sage Jr. L.S. or R.C.E. Number L.S. 5549
LIC. EXPIRES 6-30-01

LICENSED LAND SURVEYOR CHARLES R. SAGE JR. SEAL No. 5549 STATE OF CALIFORNIA

COUNTY SURVEYOR'S STATEMENT

This Corner Record was received August 19 19~~99~~ 97 and examined and filed January 21 19 99.

Signed Ned J. Snyder Title Deputy Co. Surveyor

LICENSED LAND SURVEYOR SEAL NED J. SNYDER L.S. 3798 Exp. 6-30-00 STATE OF CALIFORNIA

County Surveyor's Comment —

BOOK 6 of CORNER RECORDS PAGE 12

SCALE 1" = 50'
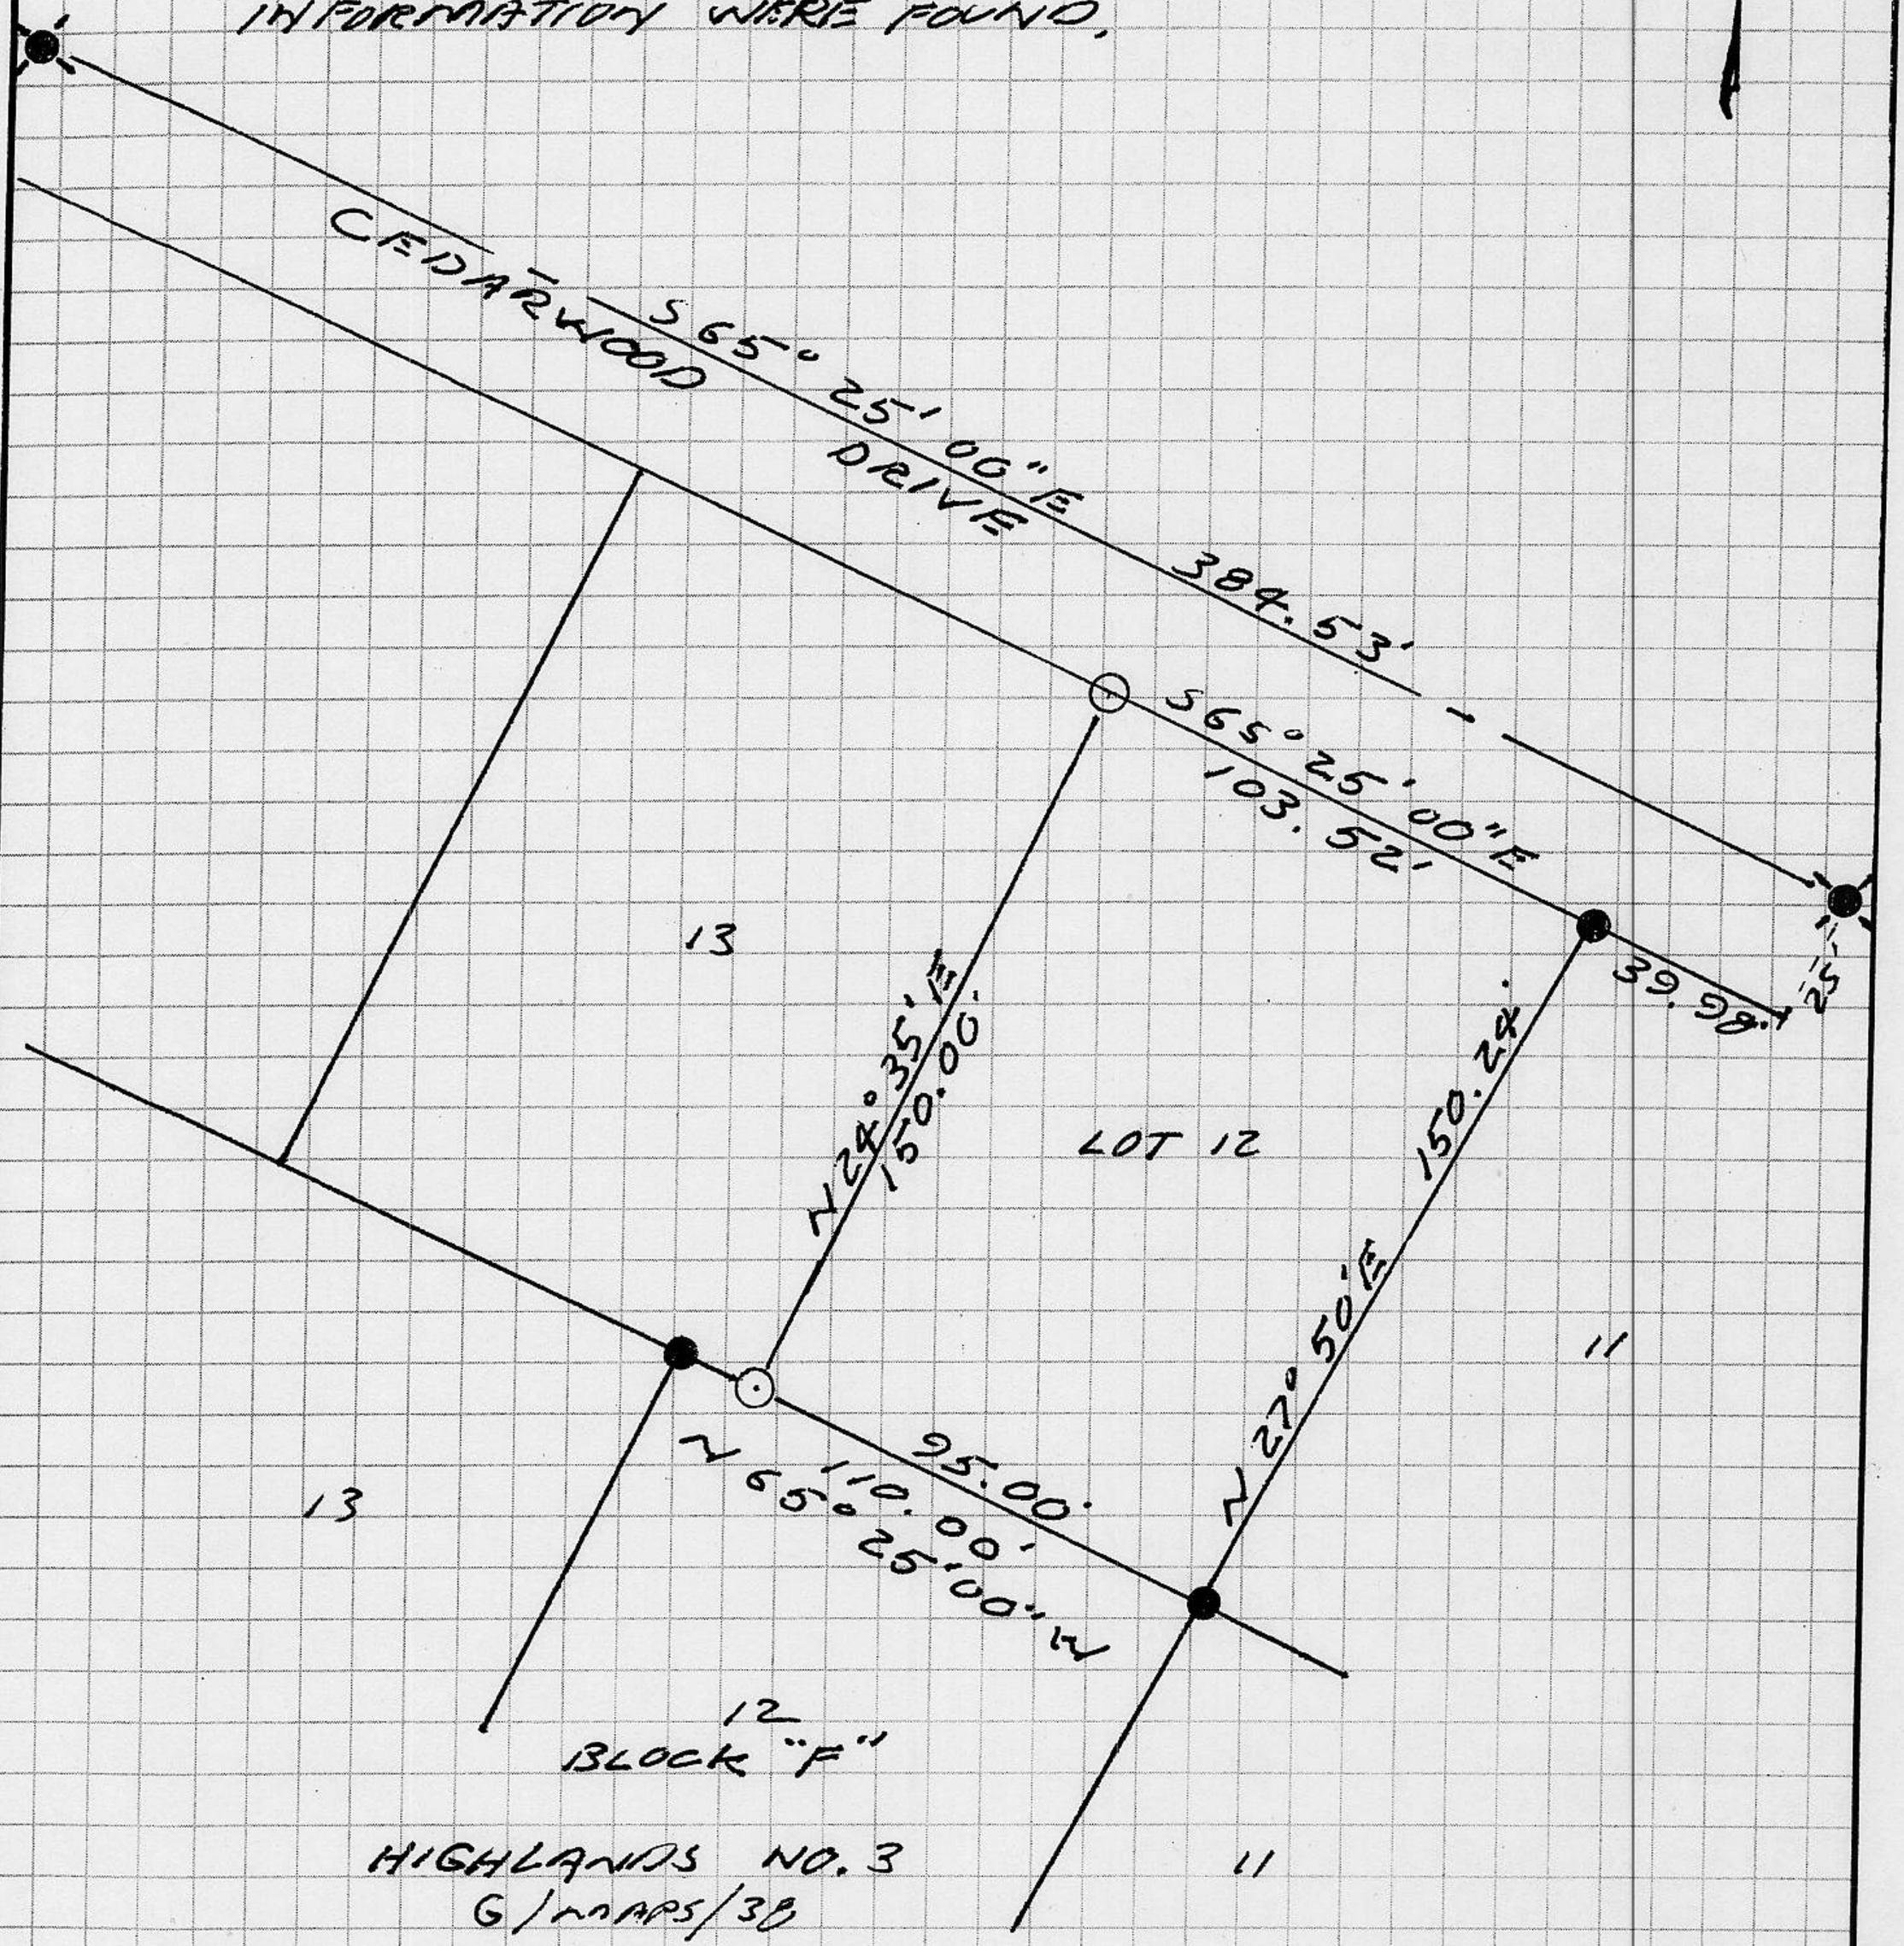
NOTE: THE BEARINGS AND DISTANCES SHOWN ARE RECORD PER H/MAPS/66 AND "G"/MAPS/38. NO MATERIAL DISCREPANCIES WITH RECORD INFORMATION WERE FOUND.