CORNER RECORD

Document Number _____

City of _____ County of PLACER, California

Brief Legal Description LOTS 91 AND 92 LAKE FOREST UNIT NO. 2
BOOK "D" OF MAPS PAGE 33

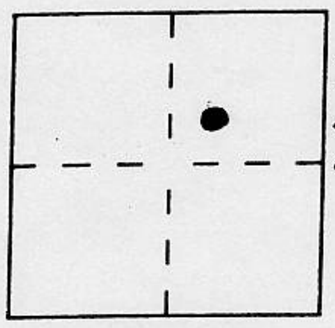

SEC. 28
T. 16 N.
R. 17 E.
M.D.M.

CORNER TYPE

Government Corner ☐ Control ☐
Meander ☐ Property ☑
Rancho ☐ Other ☐
Date of Survey 6-16-97

COORDINATES *(Optional)*

N. _____
E. _____
Zone _____ Datum _____
Elev. _____

Corner — Left as found ☐ Found and tagged ☐ Established ☐ Reestablished ☑ Rebuilt ☐

Identification and type of corner found: Evidence used to identify or procedure used to establish or reestablish the corner:

● = FOUND ORIGINAL 1" IRON PIPE PER "D"/MAPS/33

⊗ = FOUND 5/8" REBAR, NO TAG

⊙ = FOUND 1/2" GALV. IRON PIPE W/1/2" REBAR INSIDE, NO TAG

● = FOUND 1/2" REBAR, NO TAG

A description of the physical condition of the monument as found and as set or reset:

O = SET 3/4" IRON PIPE W/PLASTIC PLUG STAMPED L.S. 5549

JN. 9778

BOOK 6 OF CORNER RECORDS, PAGE 1

SURVEYOR'S STATEMENT

This Corner Record was prepared by me or under my direction in conformance with the Land Surveyors' Act on JUNE 17 19 97.

Signed Charles R. Sage Jr. L.S. or R.C.E. Number L.S. 5549
LIC. EXPIRES 6-30-01

LICENSED LAND SURVEYOR
CHARLES R. SAGE JR.
SEAL
No. 5549
STATE OF CALIFORNIA

COUNTY SURVEYOR'S STATEMENT

This Corner Record was received Oct. 28, 1998 and examined and filed November 3, 1998.

Signed Ned J Snyder Title Deputy Co Surveyor

LICENSED LAND SURVEYOR
SEAL
NED
J.
SNYDER
Exp. 6-30-00
L. S. 3798
STATE OF CALIFORNIA

County Surveyor's Comment _____

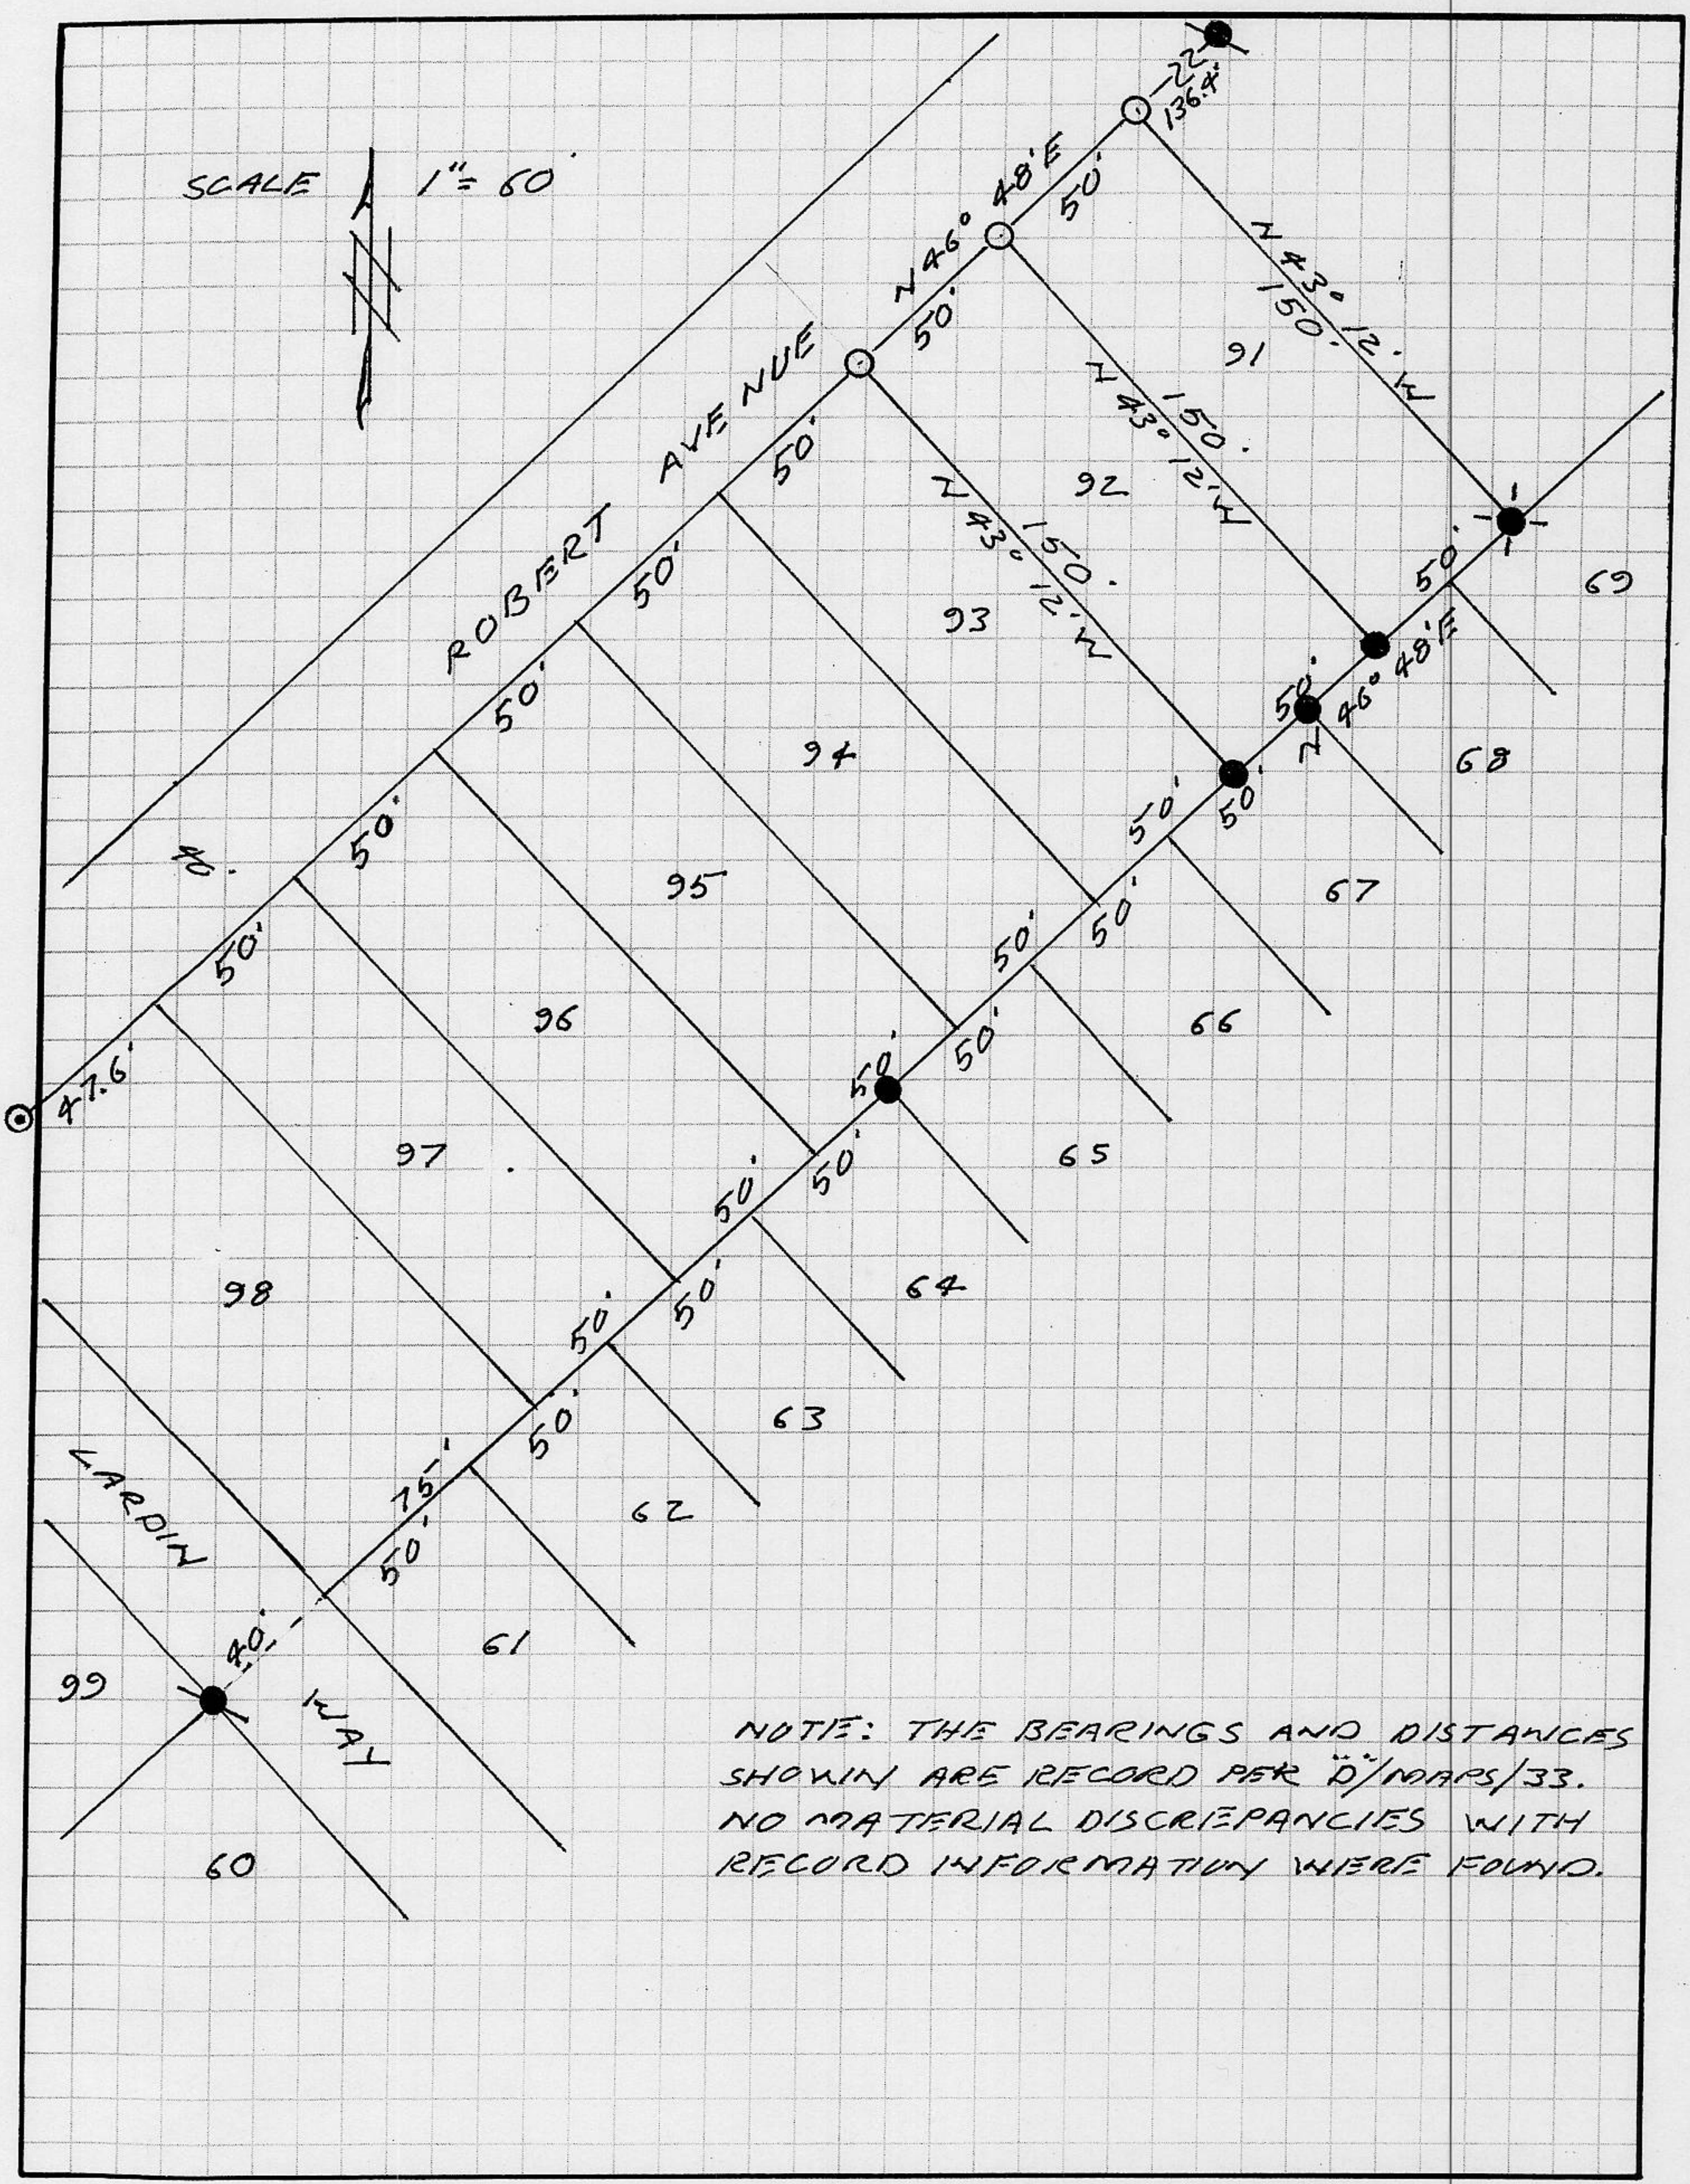

NOTE: THE BEARINGS AND DISTANCES SHOWN ARE RECORD PER Ö/NOAPS/33. NO MATERIAL DISCREPANCIES WITH RECORD INFORMATION WERE FOUND.