CORNER RECORD

Document Number _____

City of _____ County of PLACER, California

Brief Legal Description LOT 7 BLOCK "F" SQUAW VALLEY ESTATES SUB. NO. 1 BOOK "E" OF MAPS PAGE 47

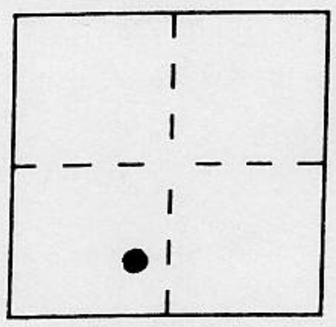

SEC. 29
T. 16 N.
R. 16 E.
M. D. M.

CORNER TYPE

Government Corner ☐ Control ☐
Meander ☐ Property ☑
Rancho ☐ Other ☐
Date of Survey 7/8/96

COORDINATES *(Optional)*

N. _____
E. _____
Zone _____ Datum _____
Elev. _____

Corner — Left as found ☐ Found and tagged ☐ Established ☐ Reestablished ☑ Rebuilt ☐

Identification and type of corner found: Evidence used to identify or procedure used to establish or reestablish the corner:

● = FOUND 5/8" IRON PIPE, NO TAG

● = FOUND 1" IRON PIPE, NO TAG

A description of the physical condition of the monument as found and as set or reset:

O = SET CHISEL "X" ON CONCRETE SEWER BOX LID

JH 9678

SURVEYOR'S STATEMENT

This Corner Record was prepared by me or under my direction in conformance with the Land Surveyors' Act on JULY 9 19 96.

Signed Charles R. Sage Jr. L.S. or R.C.E. Number L.S. 5549
LIC. EXPIRES 6-30-97

LICENSED LAND SURVEYOR
CHARLES R. SAGE JR.
SEAL
No. 5549
STATE OF CALIFORNIA

COUNTY SURVEYOR'S STATEMENT

This Corner Record was received Oct. 28, 1998 and examined and filed November 3, 1998.

Signed Ned J. Snyder Title Deputy Co. Surveyor

LICENSED LAND SURVEYOR
NED
SEAL
J.
SNYDER
Exp: 6-30-00
L. S. 3798
STATE OF CALIFORNIA

County Surveyor's Comment —

BOOK 6 of CORNER RECORDS, PAGE 5

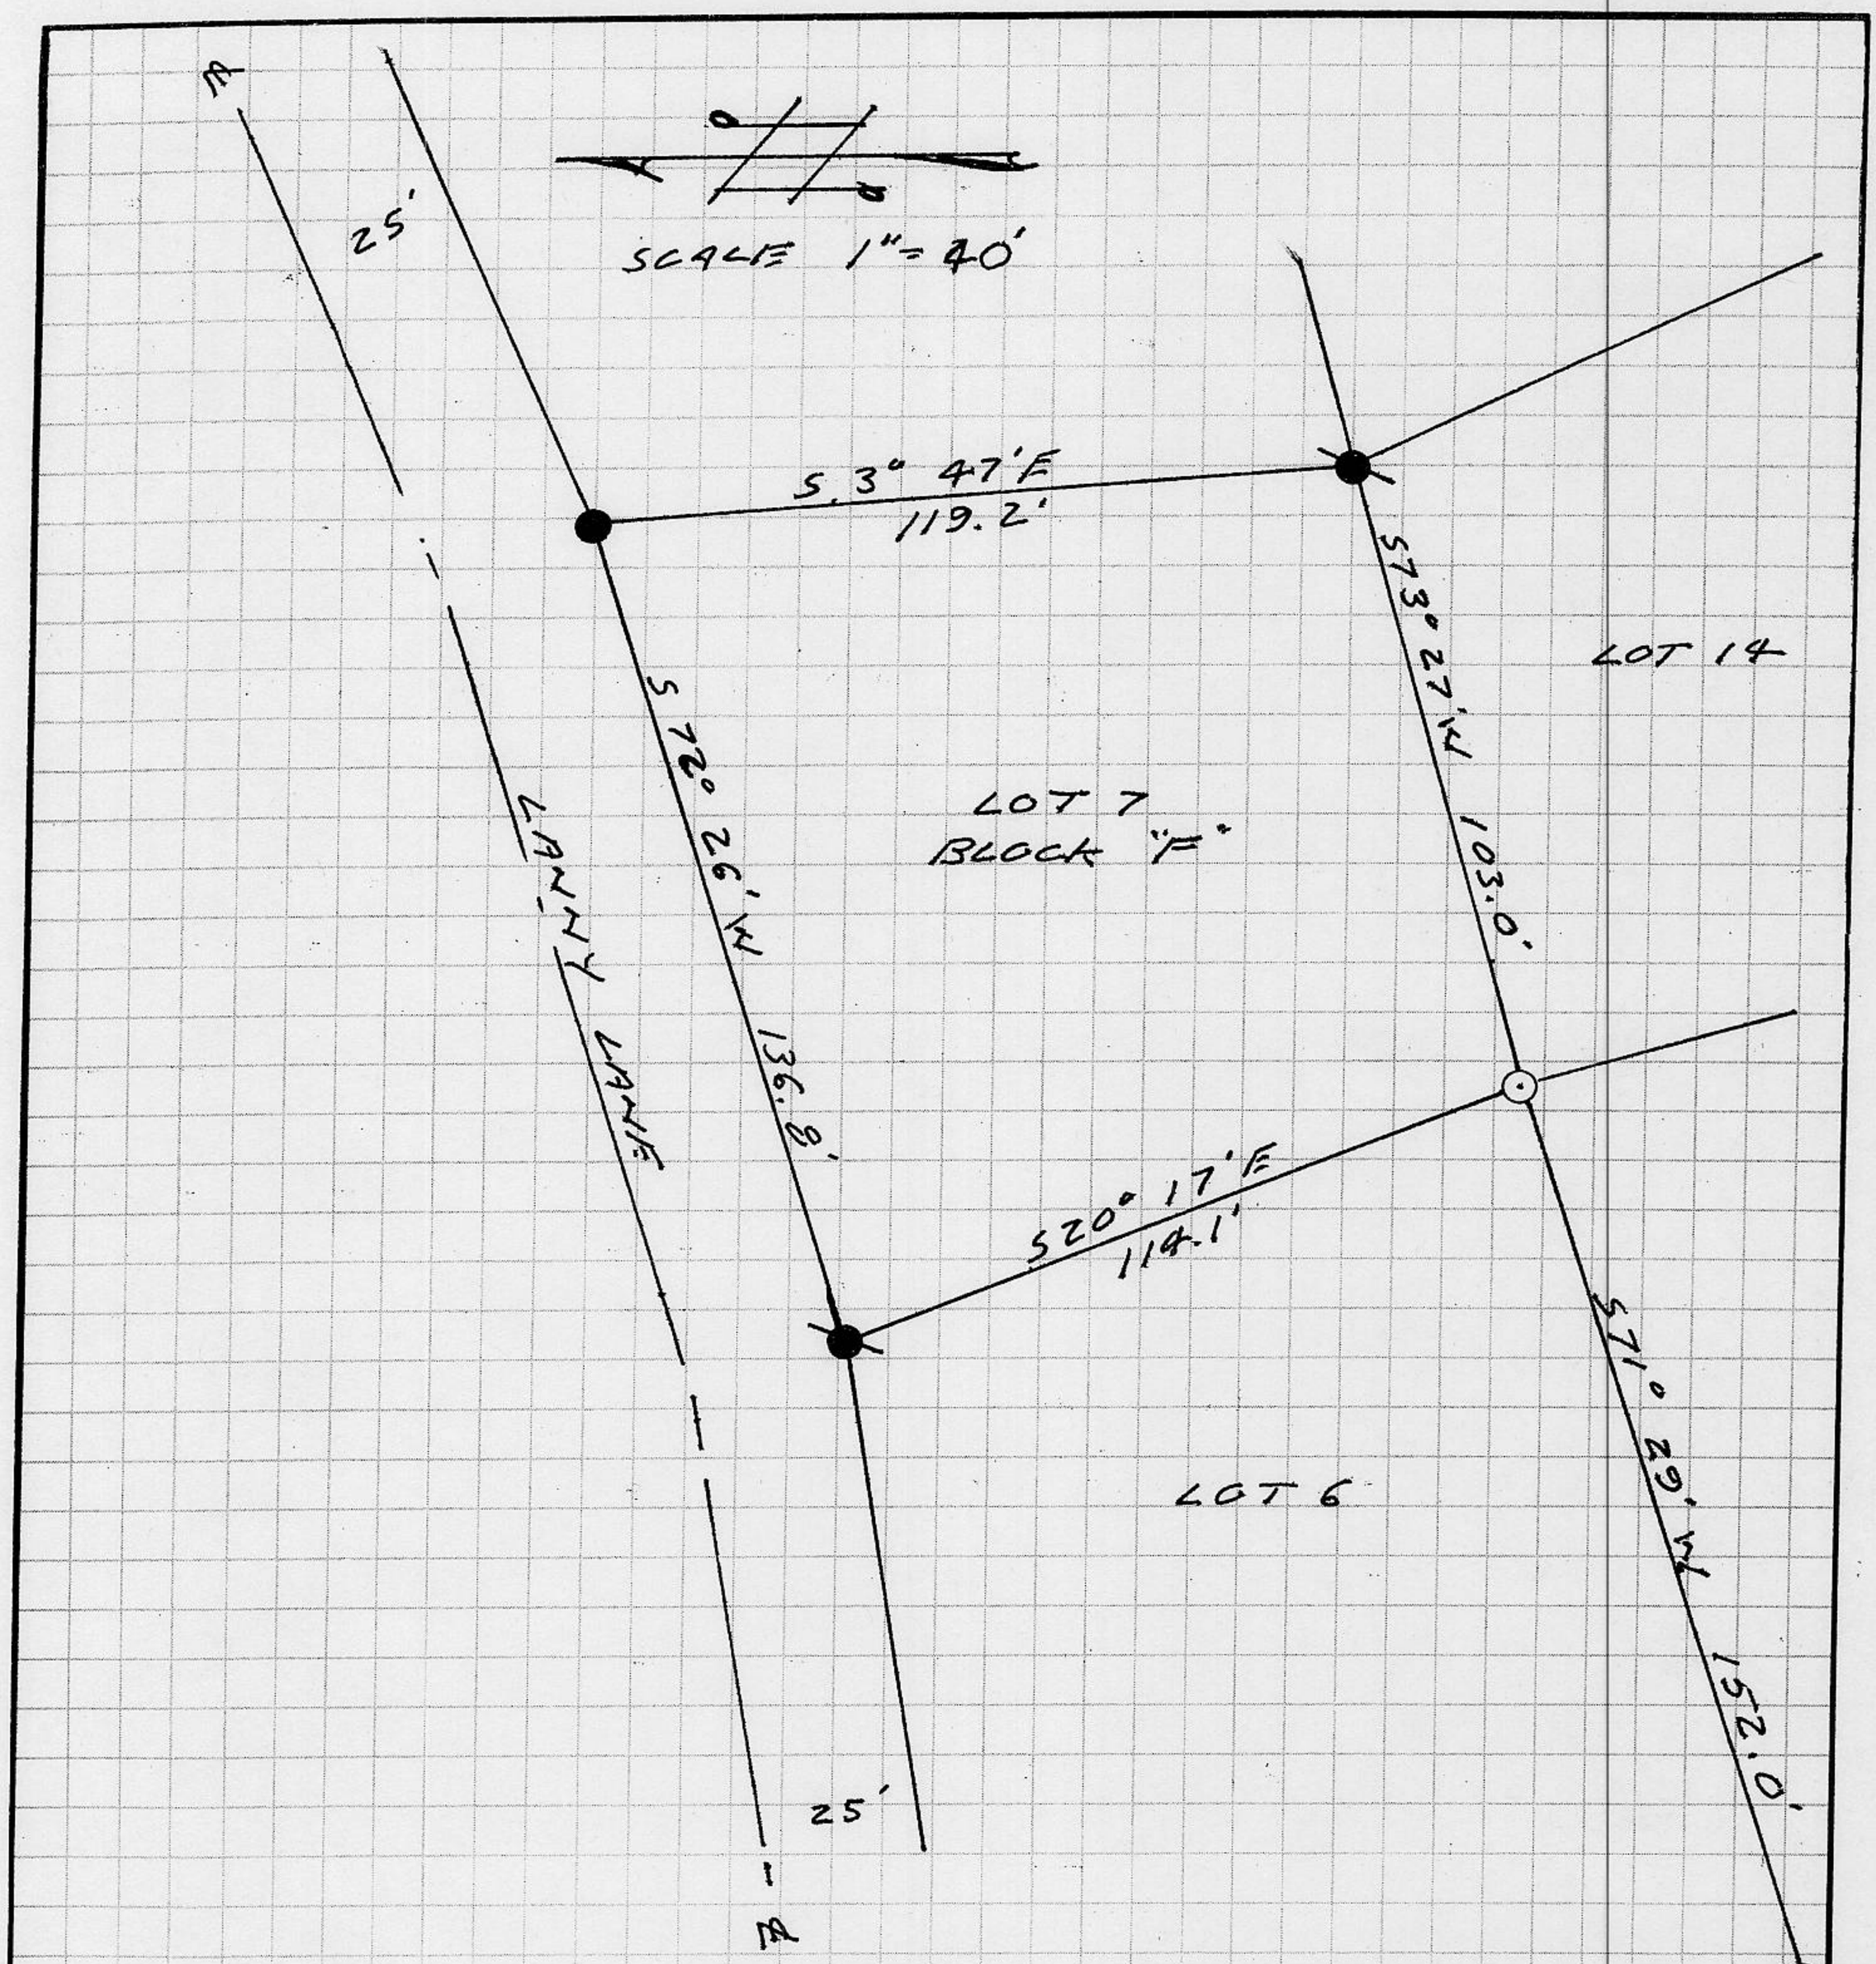

NOTE: BEARINGS & DISTANCES SHOWN ARE RECORD PER "E"/MAPS/47. NO MATERIAL DISCREPANCIES WITH RECORD INFORMATION WERE FOUND.